




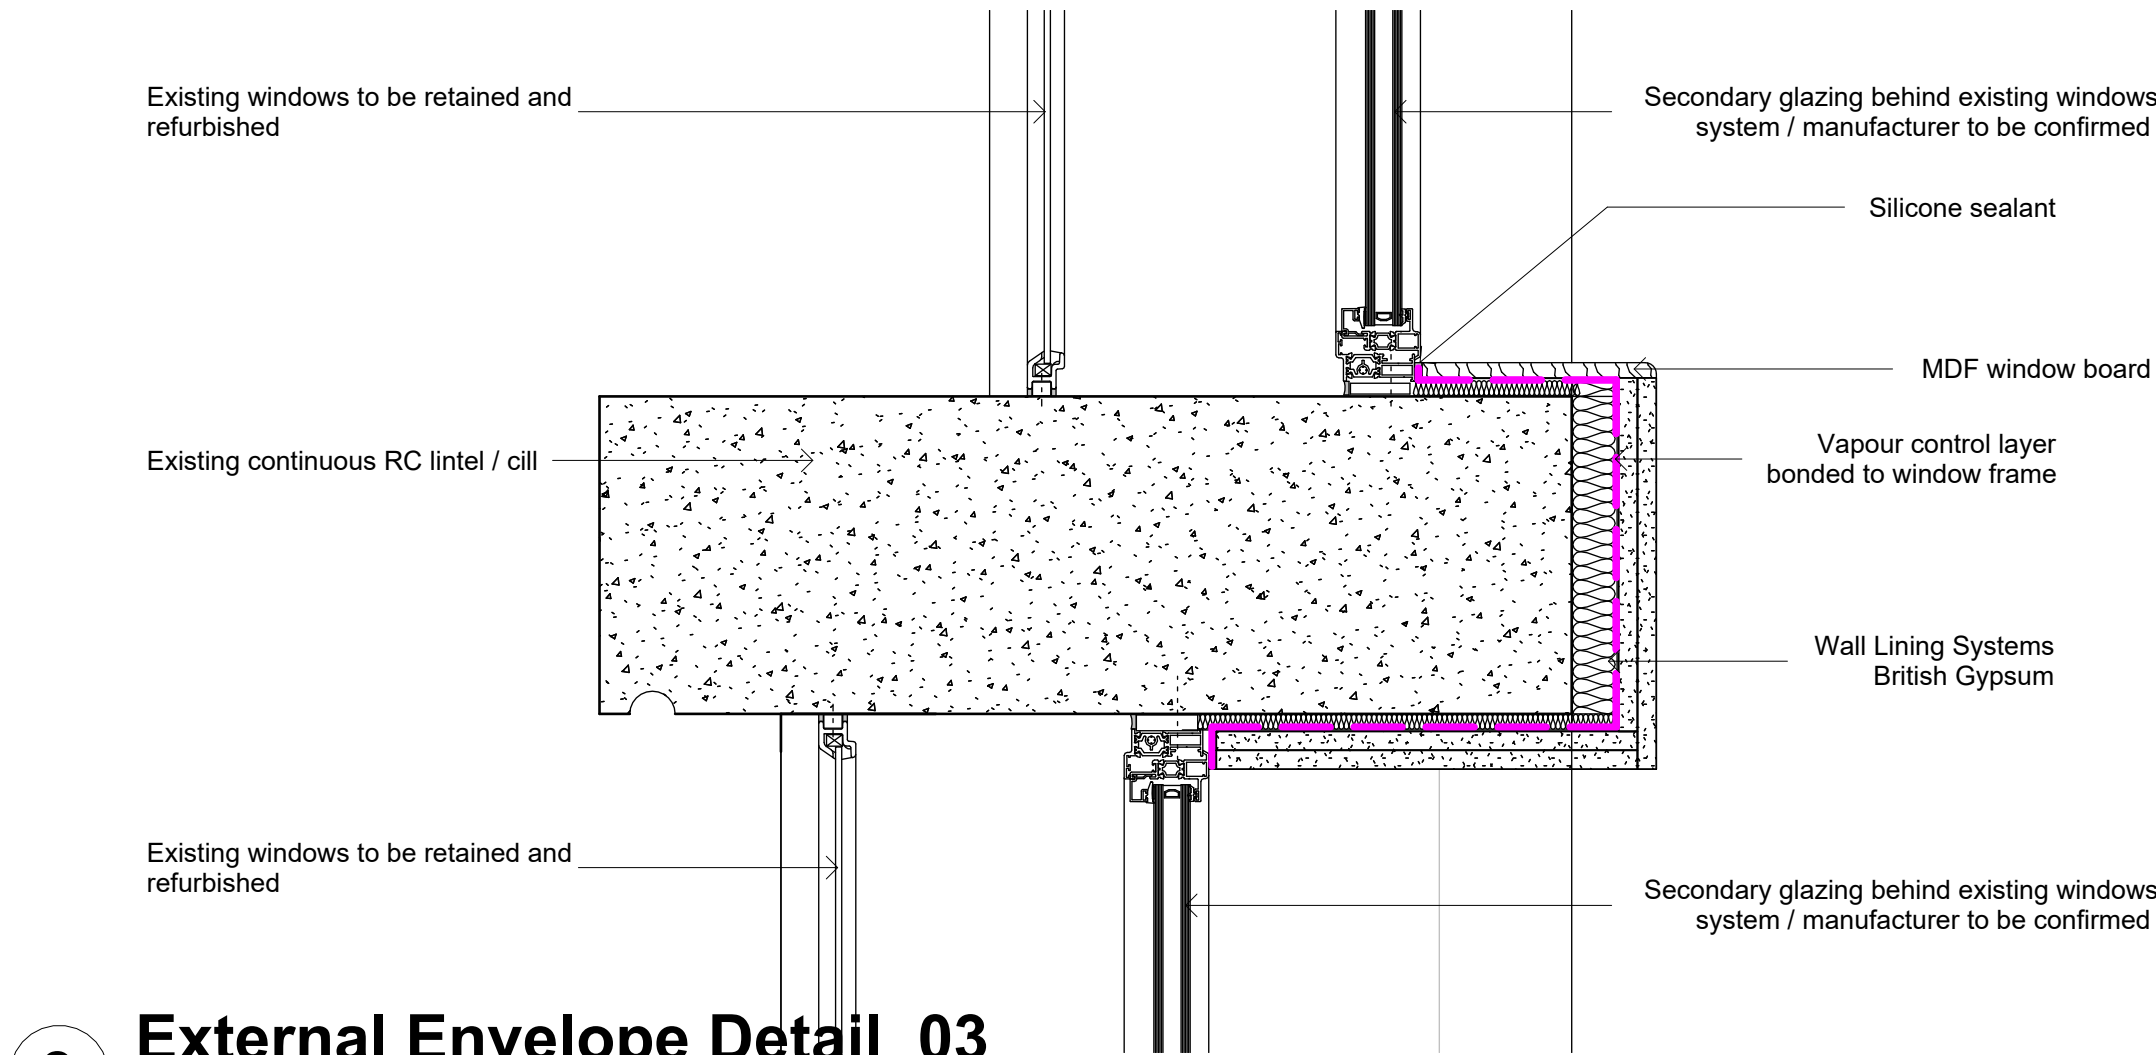


3 External Envelope Detail_03
1 : 5

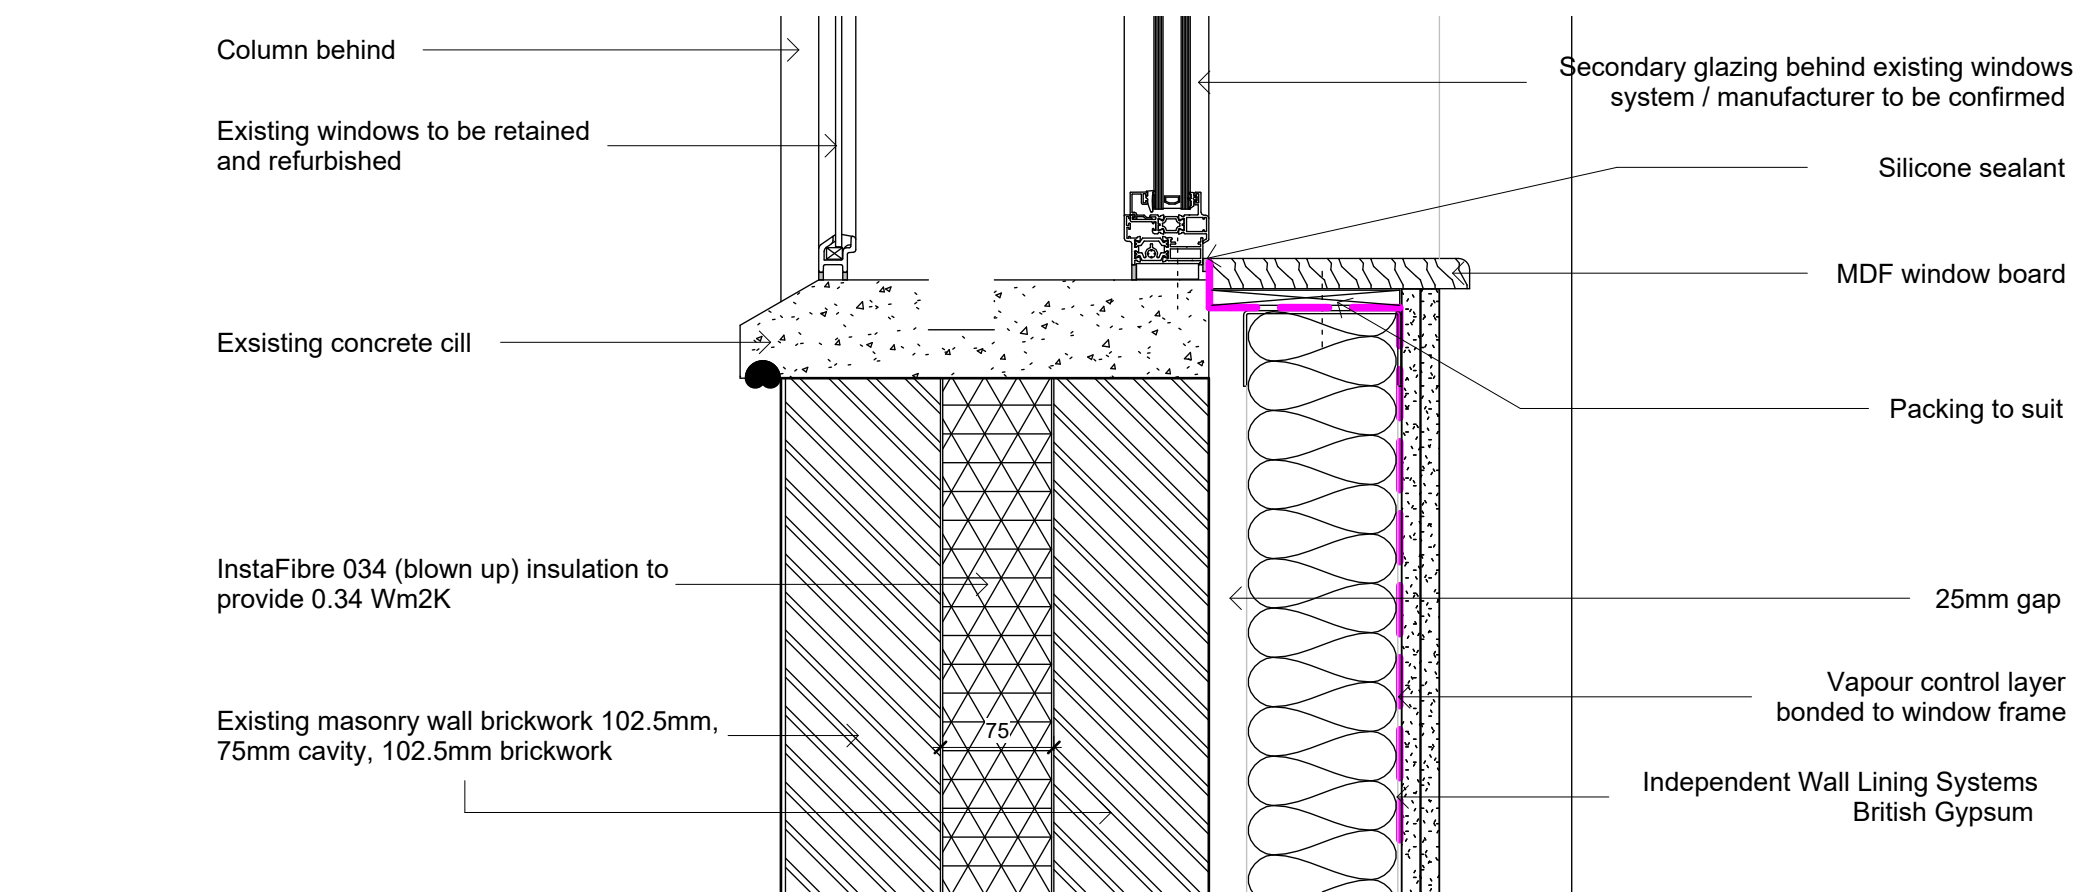


2 External Envelope Detail_02
1 : 5

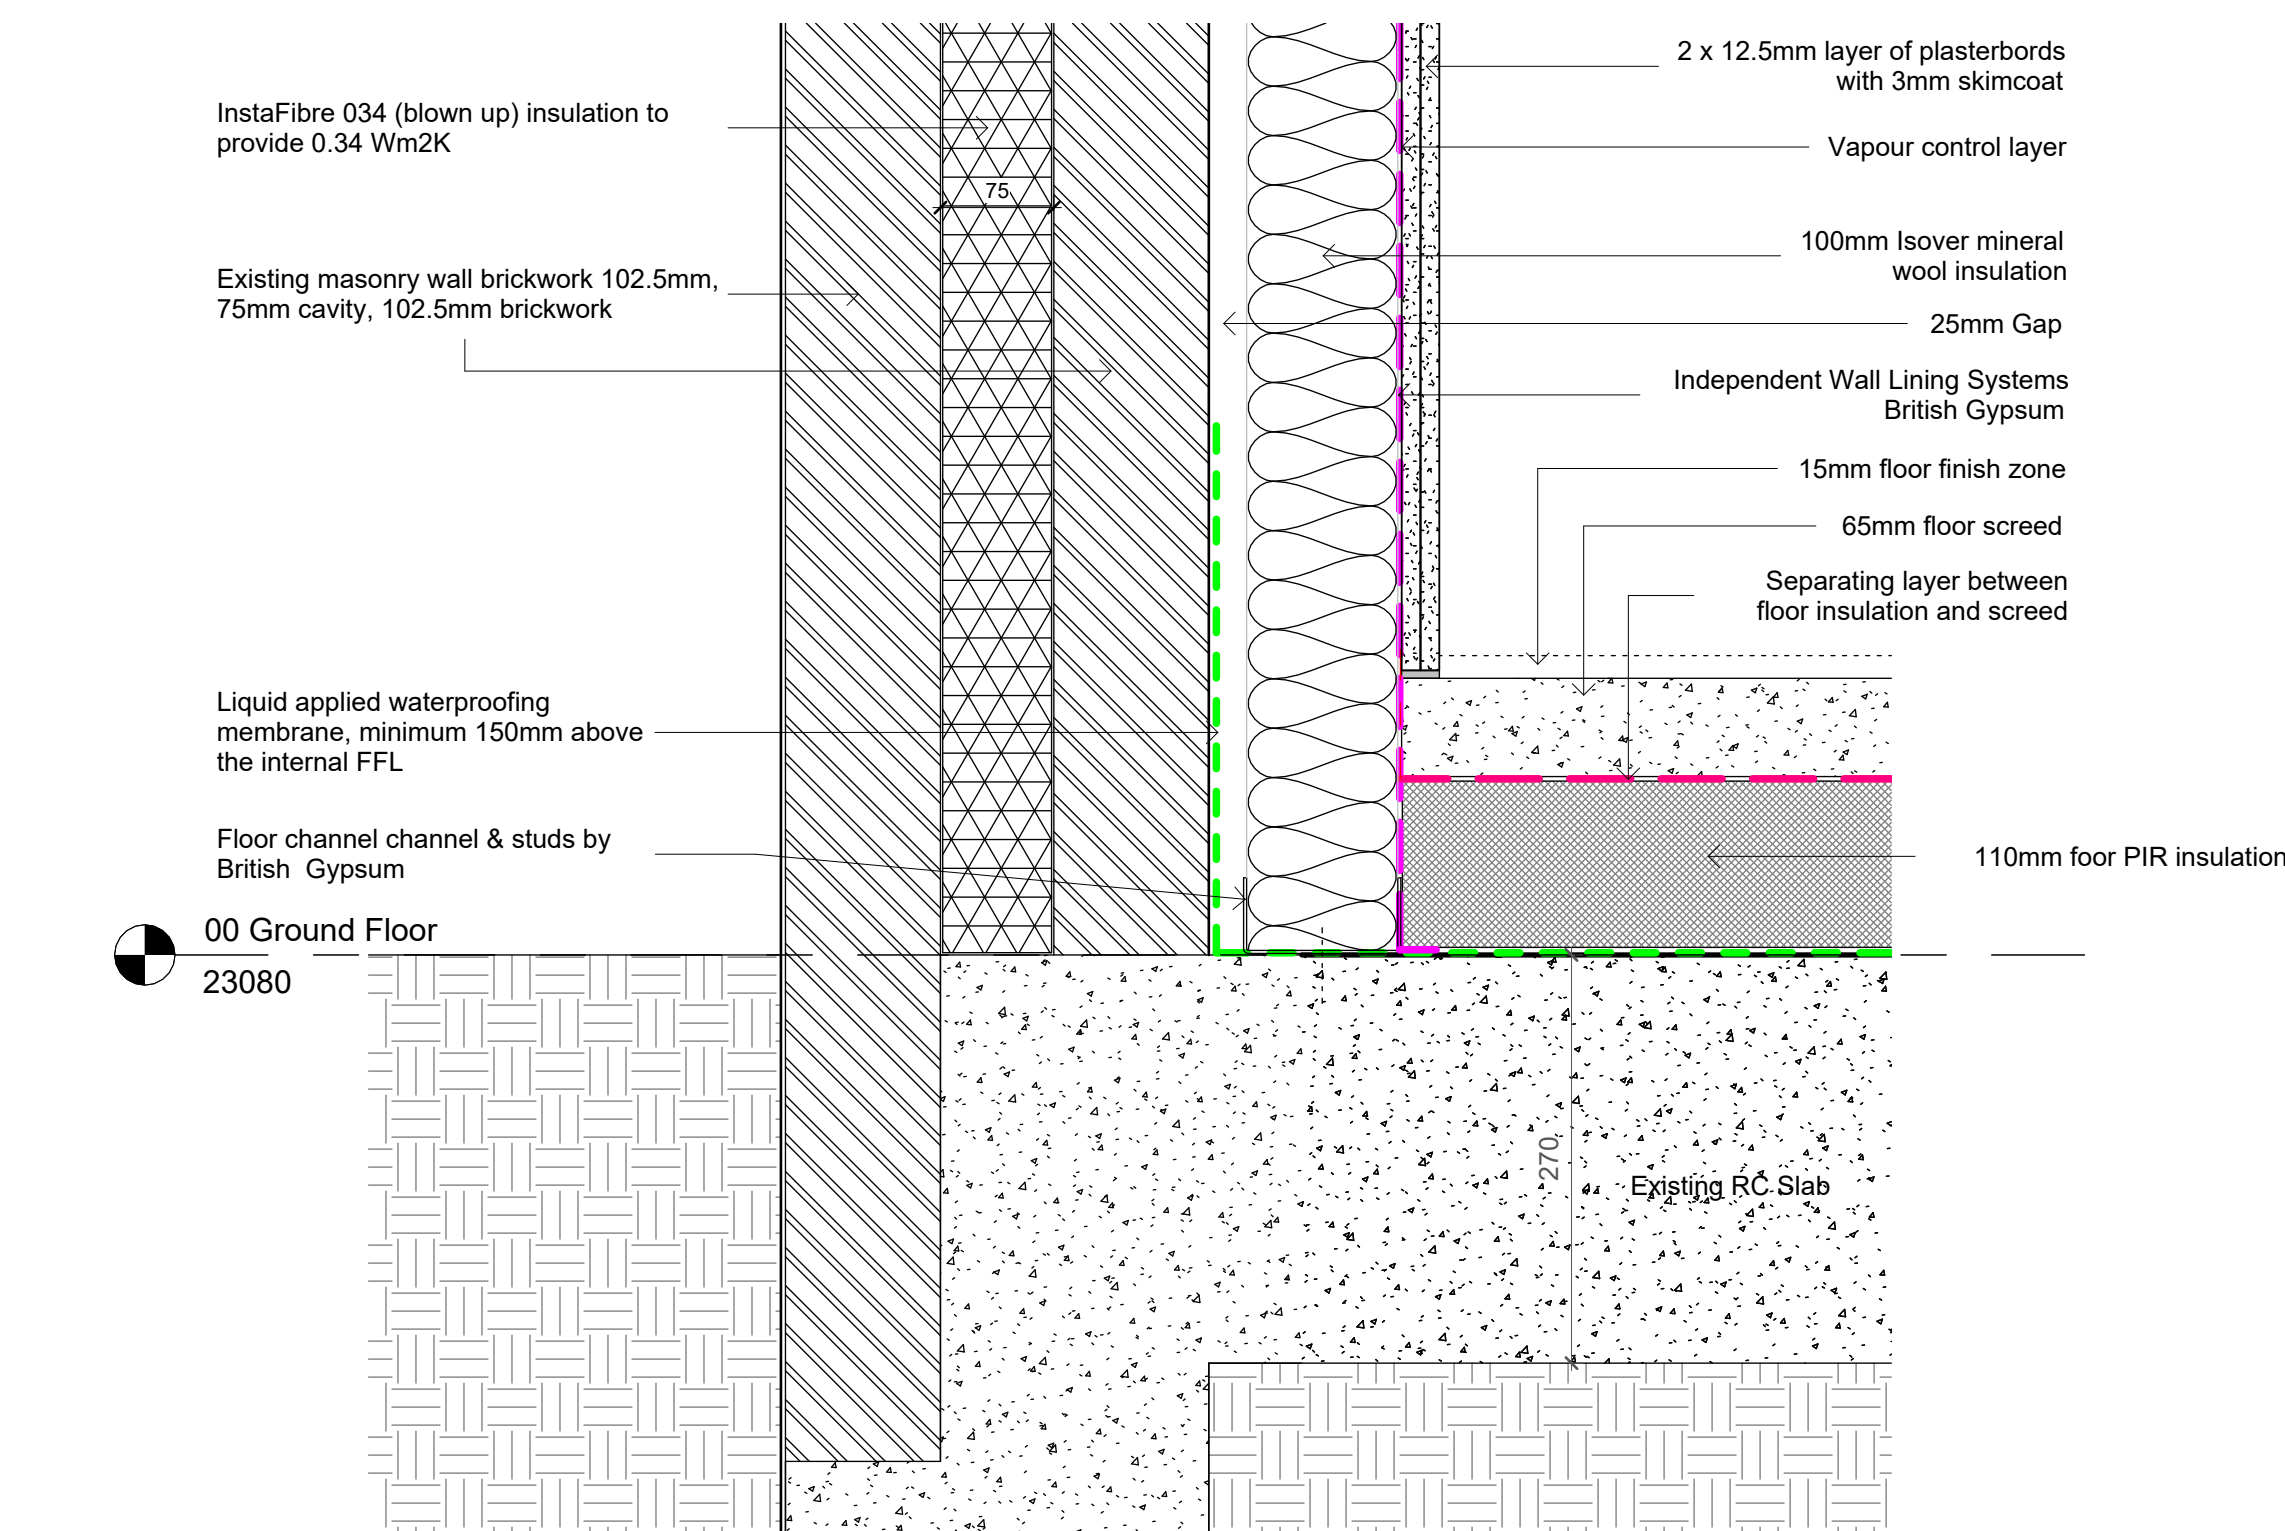


1 External Envelope Detail_01
1 : 5

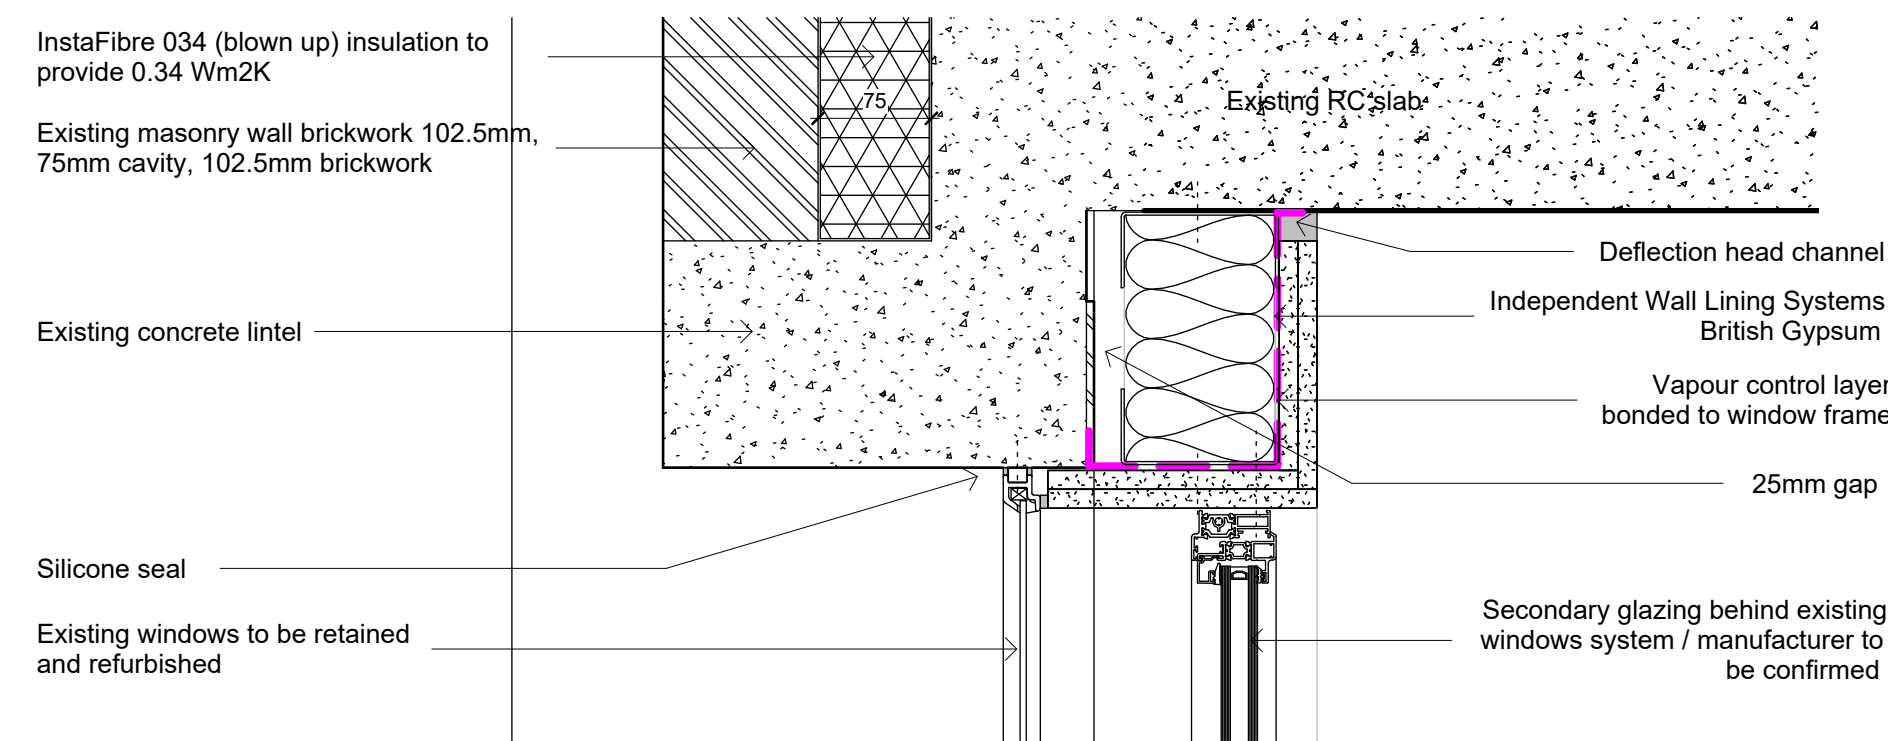


6 External Envelope Detail_06
1 : 5

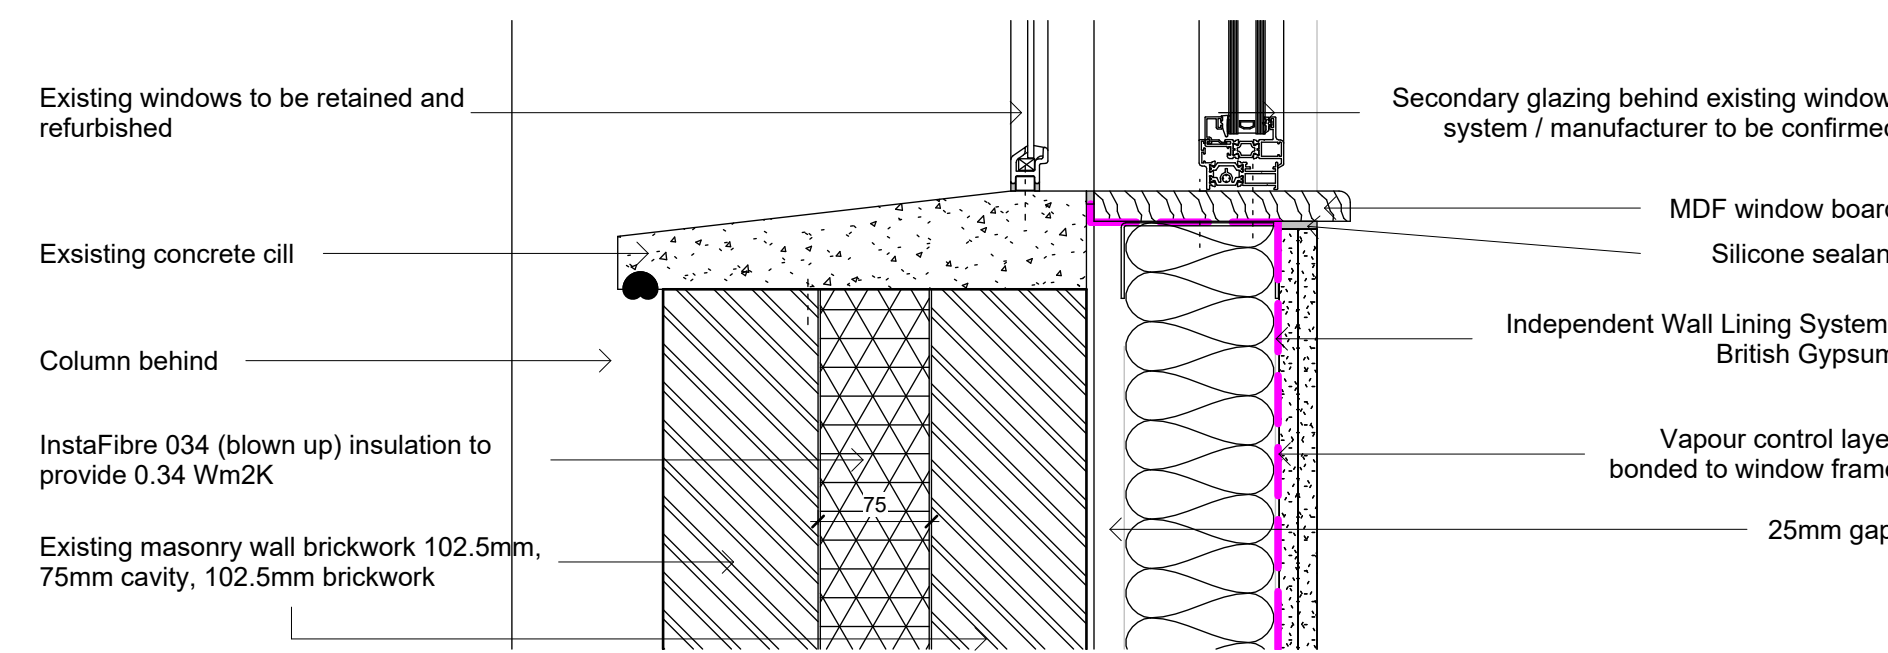

5 External Envelope Detail_05
1 : 5

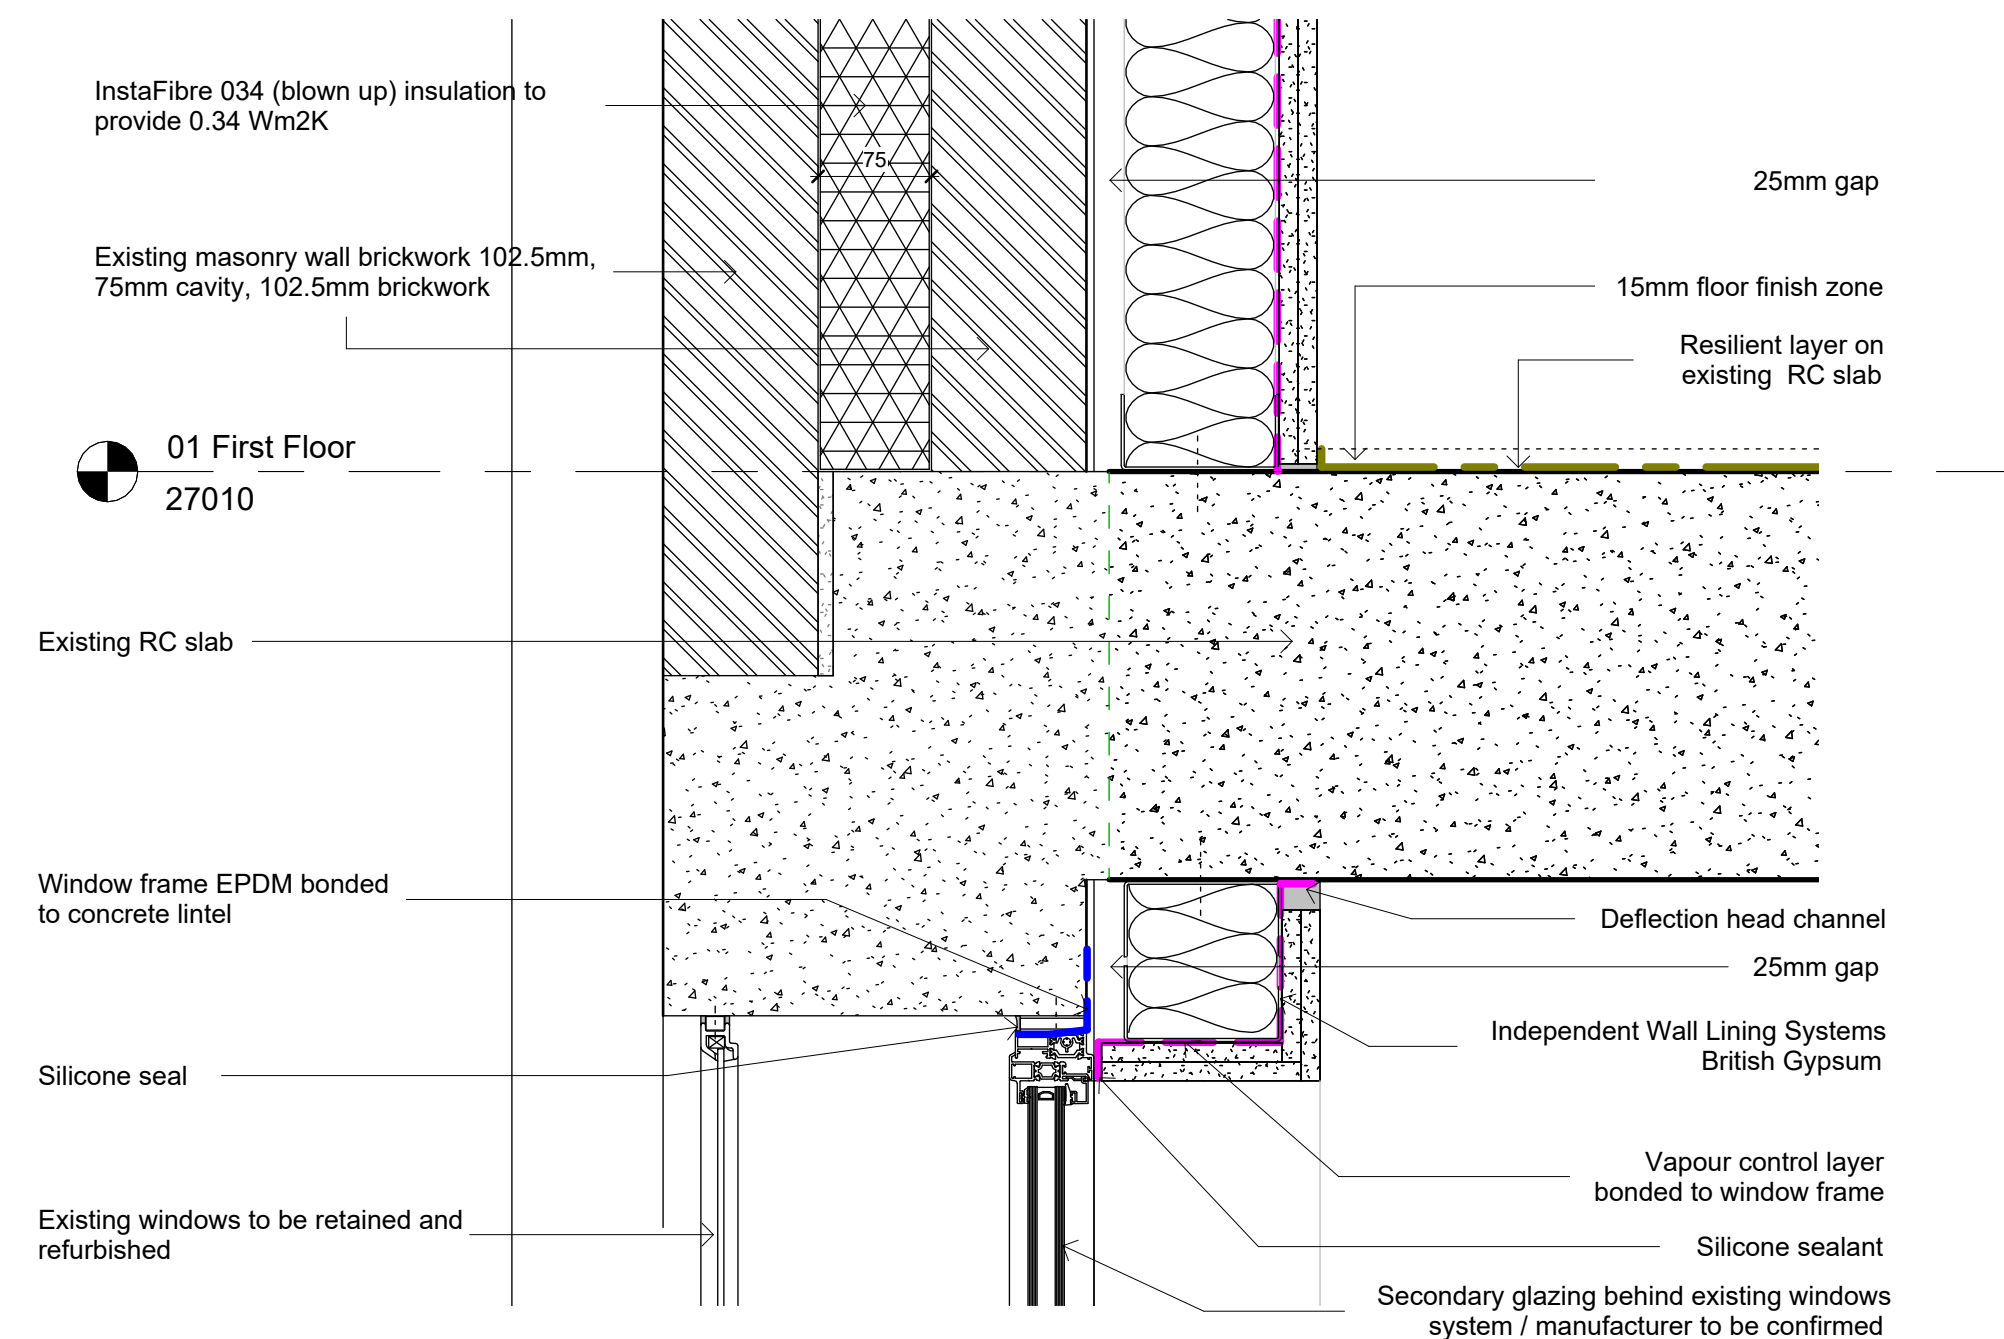

4 External Envelope Detail_04
1 : 5

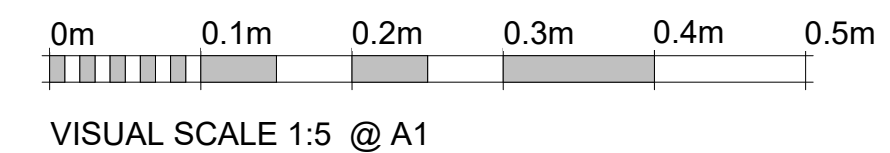

Revision Number	Revision Description	Revision Date	Issued by
Revision			

Tender

Status:

Dimensions, areas and levels where given are only approximate and subject to site survey.
All dimensions are to be checked on site. Figured dimensions only are to be taken from this drawing.
This drawing is to be read in conjunction with all relevant consultants and/or specialists drawings/documents and any discrepancies or variations are to be notified to the Architect before the affected work commences. This drawing is copyright and remains the property of the Architects.

CROE
ARCHITECTS
REGISTERED QUALIFIED ARCHITECTS / HERTFORDSHIRE

telephone: 01462 453931
email: info@croearchitects.co.uk
web: www.croearchitects.co.uk

Project:
Parma House,
Clarendon Road,
N22 6UL

Client:
Detail Group

Drawing name:
Proposed External Envelope
Details_01

Scale: 1 : 5 at A1	Drawing number	Revision
Date: 08/25	25025 - 2300	
Drawn by: Author		