
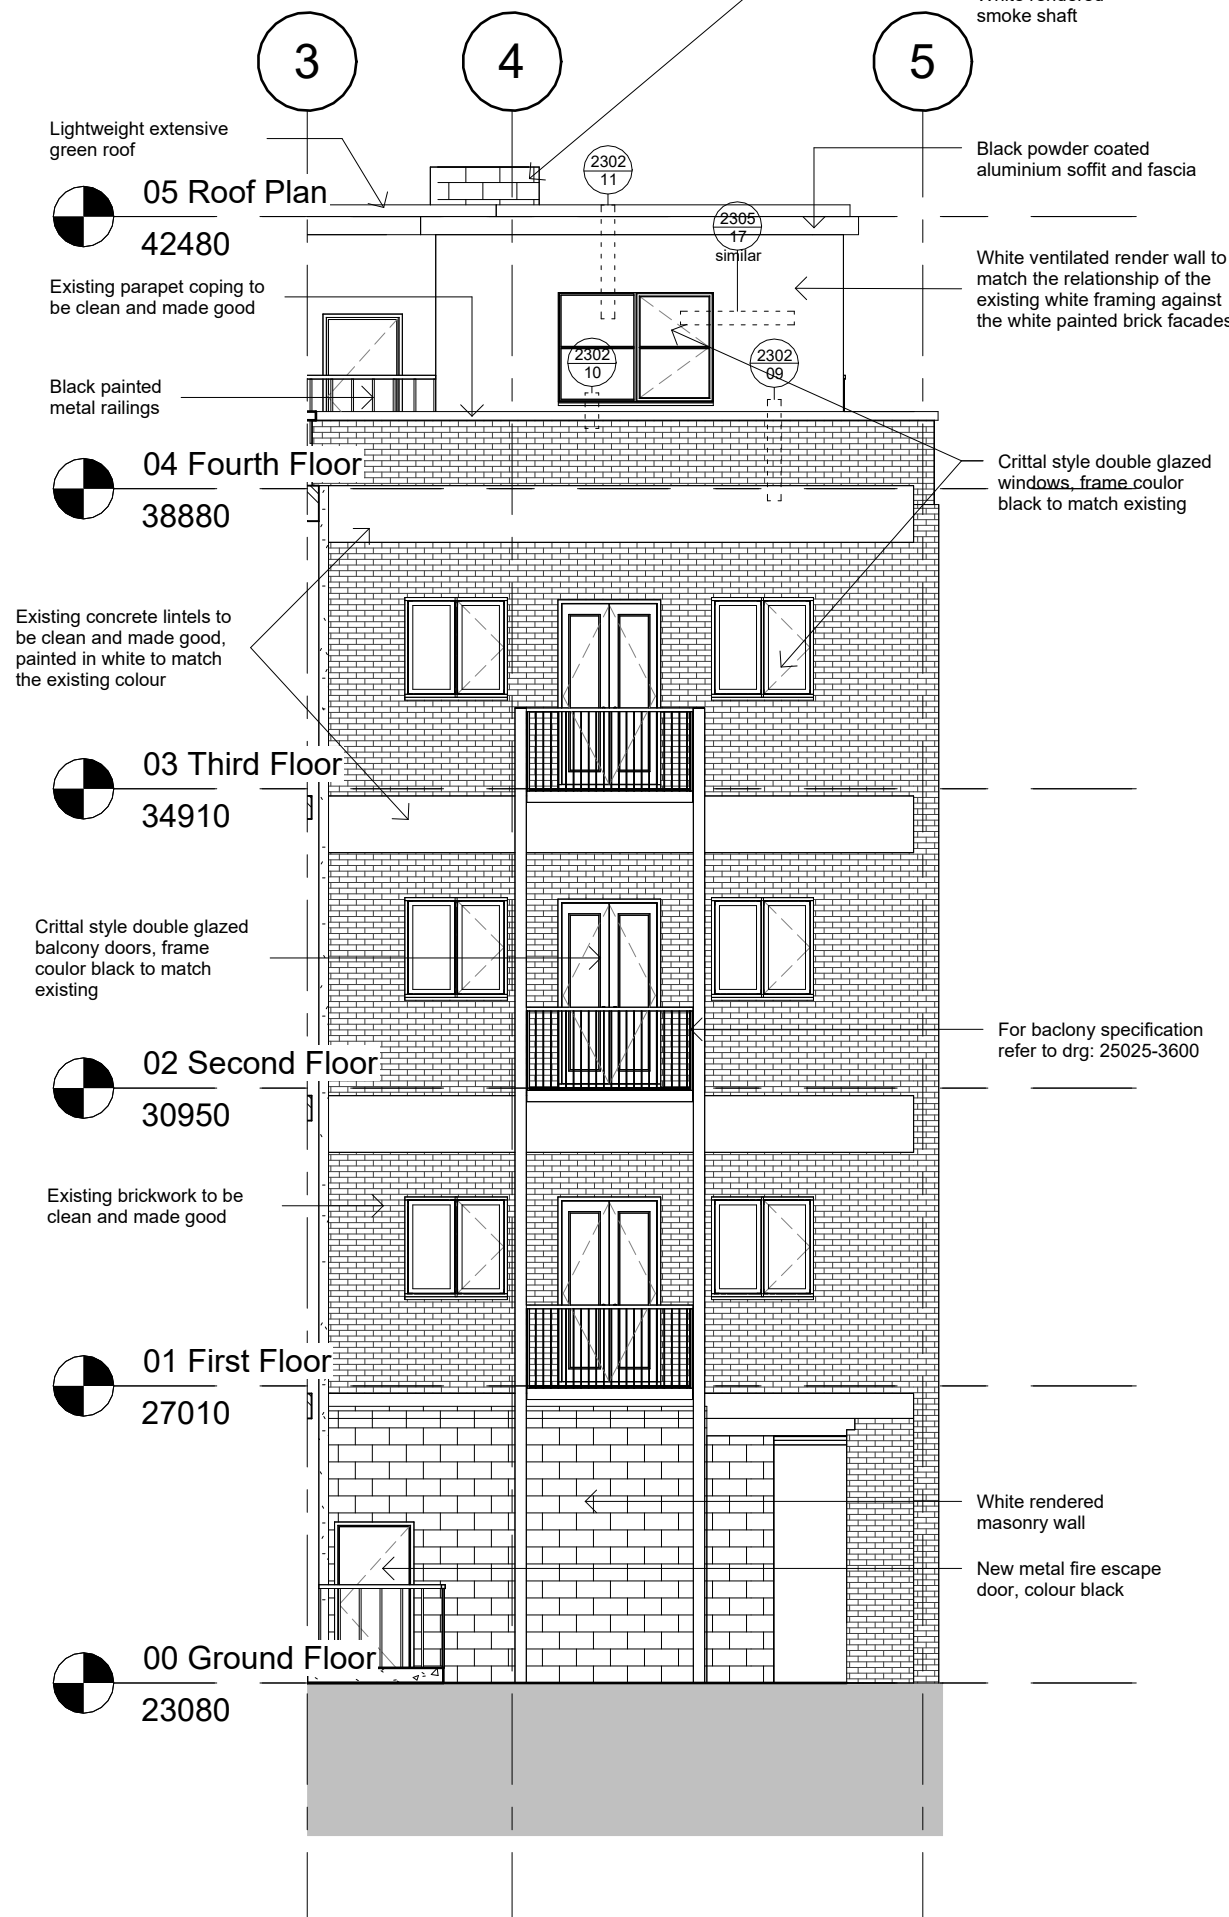


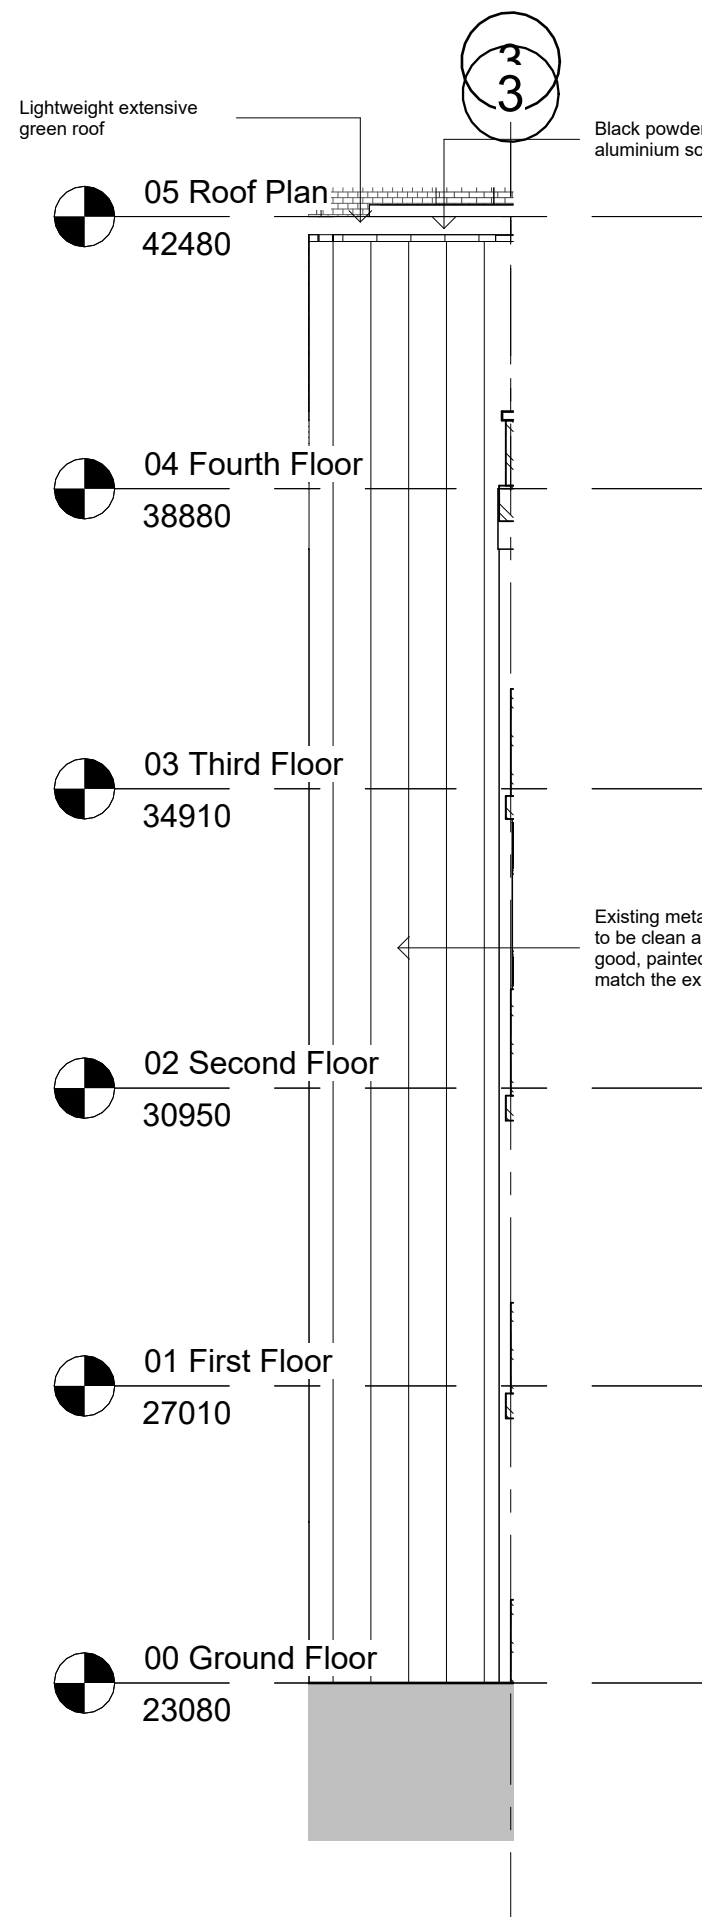

NOTES:

Drawing to be reproduced in colour.

To be read in conjunction with all architects information, but specifically:

0200 Fire Strategy drawings

1000 Dryingling Partitions Flat
2000 External Env Setting Out Plans
2100 Ext Env Sections
2300 Details
3600 Balcony Schedule_01
4000 Dryingling Wall Types

1. Refer to Acoustician report for acoustic requirements.
2. Refer to Fire Consultant strategy for fire resistance requirements.
3. Refer to Sustainability Consultant report for energy efficiency requirements.

For dryingling to internal face of external walls refer to 2300 Ext Env Details & 4000 Internal Wall details

For location, extents and details of SFS refer to Steel frame manufacturer.

Refer to manufacturers/suppliers detail

F	External materials updated	07.07.26	AR
E	Elevation 7 Updated	15.05.26	AR
D	Layouts updated	25.03.26	AR
C	Balconies added	20.03.26	AR
B	Detail ref added	16.01.26	AR
A	Elevations 9, 10 and 11 revised	27.11.25	AR

Revision Number	Revision Description	Revision Date	Issued by
Revision			

Construction

Status:

Dimensions, areas and levels where given are only approximate and subject to site survey.
All dimensions are to be checked on site. Figured dimensions only are to be taken from this drawing.
This drawing is to be read in conjunction with all relevant consultants and/or specialists drawings/documents and any discrepancies or variations are to be notified to the Architect before the affected work commences. This drawing is copyright and remains the property of the Architects.

CROE
ARCHITECTS
REGISTERED QUALIFIED ARCHITECTS / HERTFORDSHIRE





telephone: 01462 453931
email: info@croearchitects.co.uk
web: www.croearchitects.co.uk

Project:
Parma House,
Clarendon Road,
N22 6UL

Client:
Detail Group

Drawing name:
External Envelope
Elevations_02

Scale: As indicated	Drawing number	Revision
Date: 08/25	25025 - 2201	
Drawn by: Author		

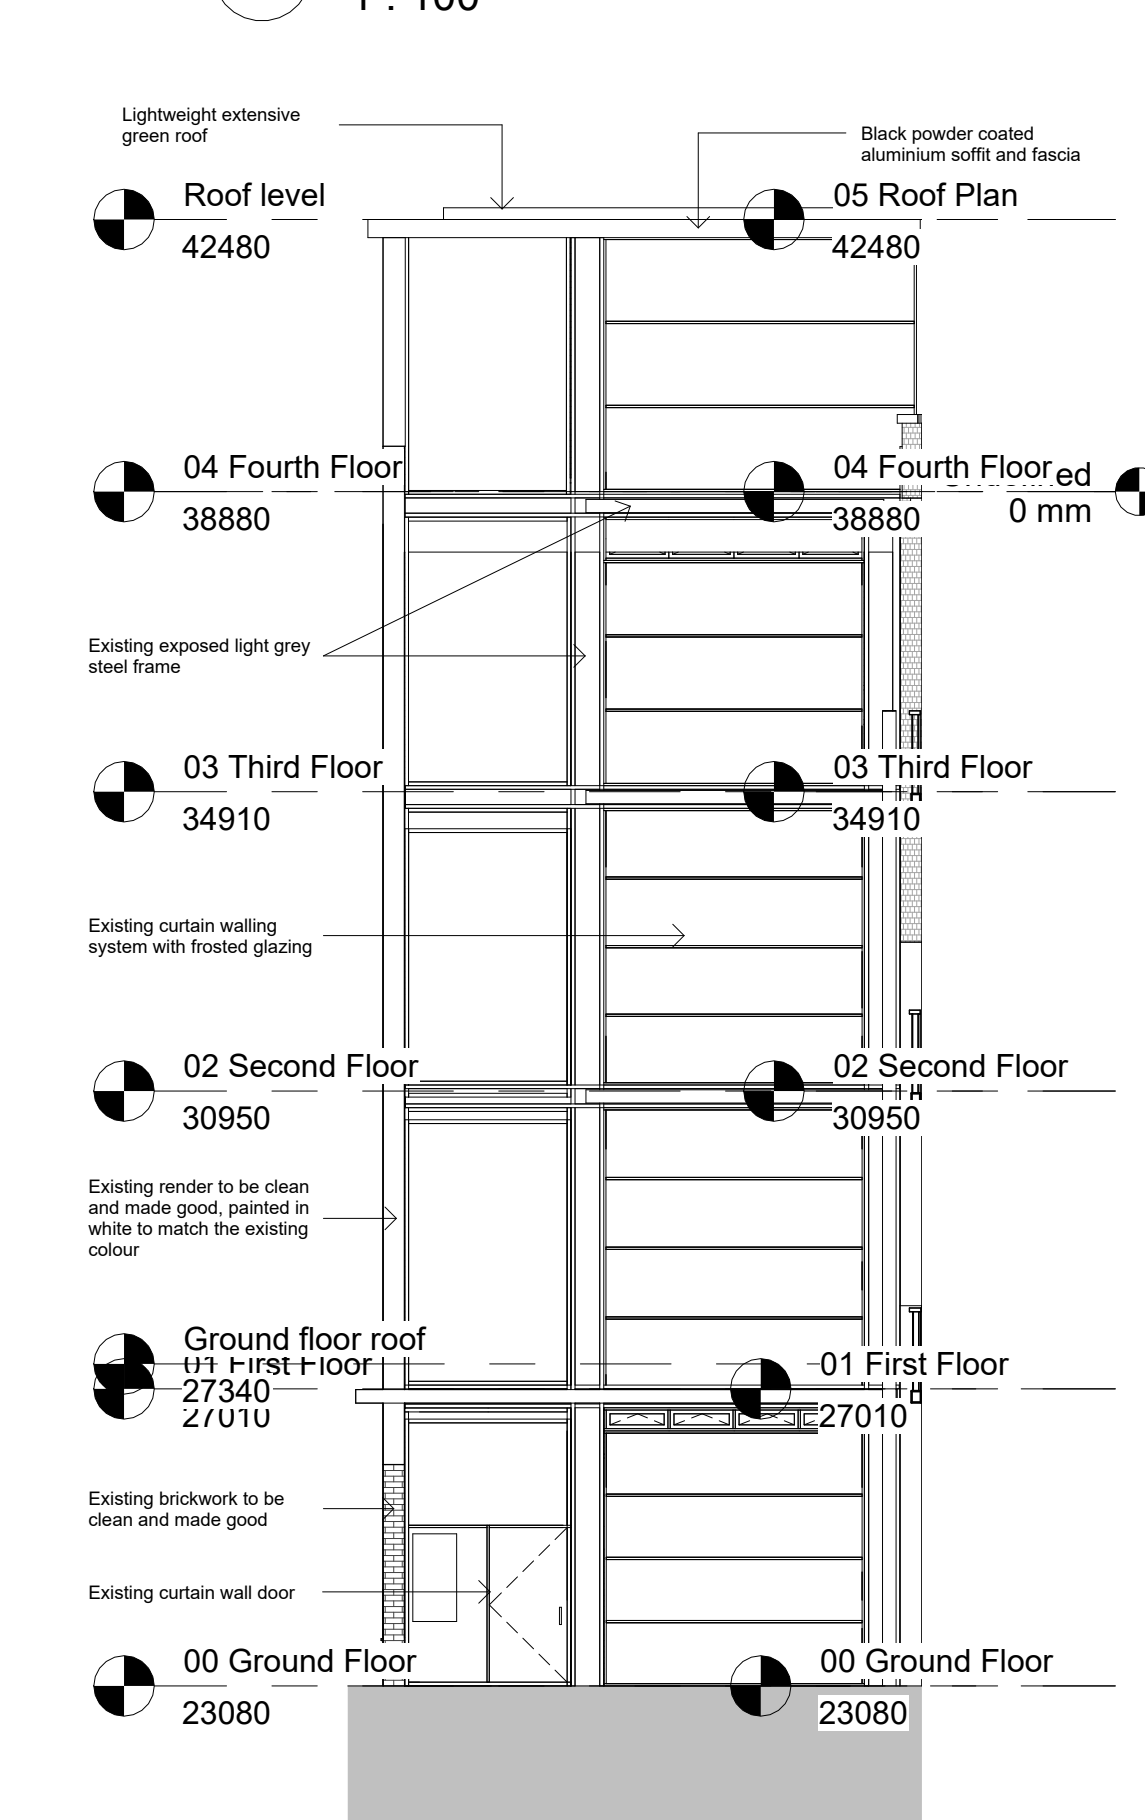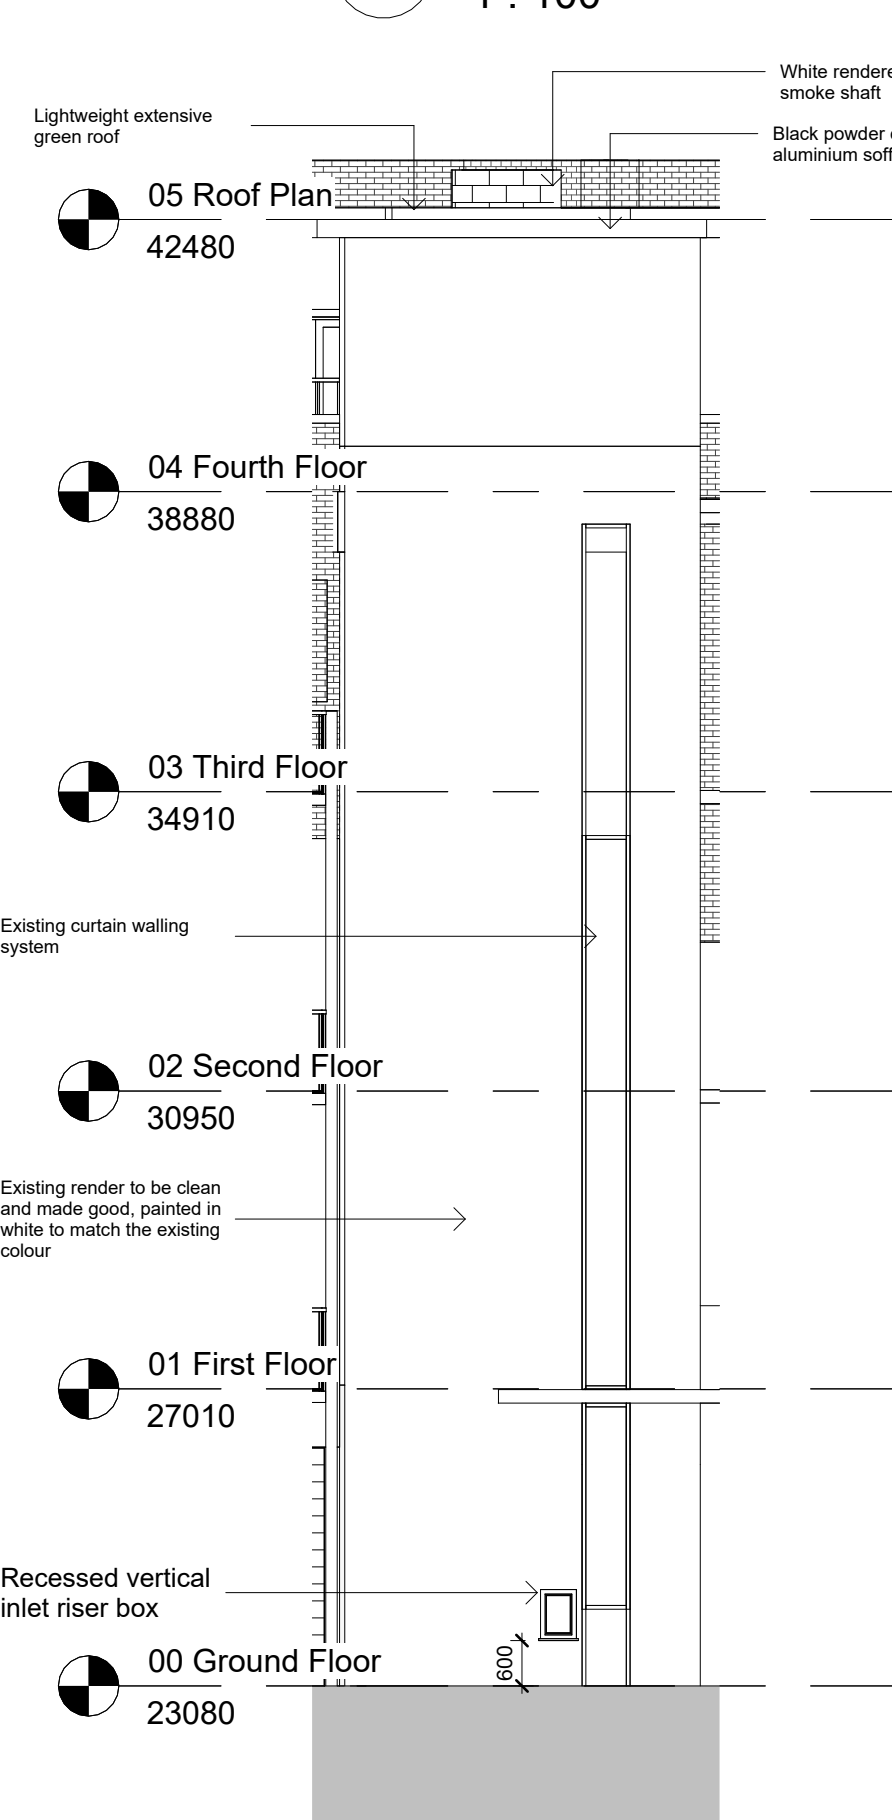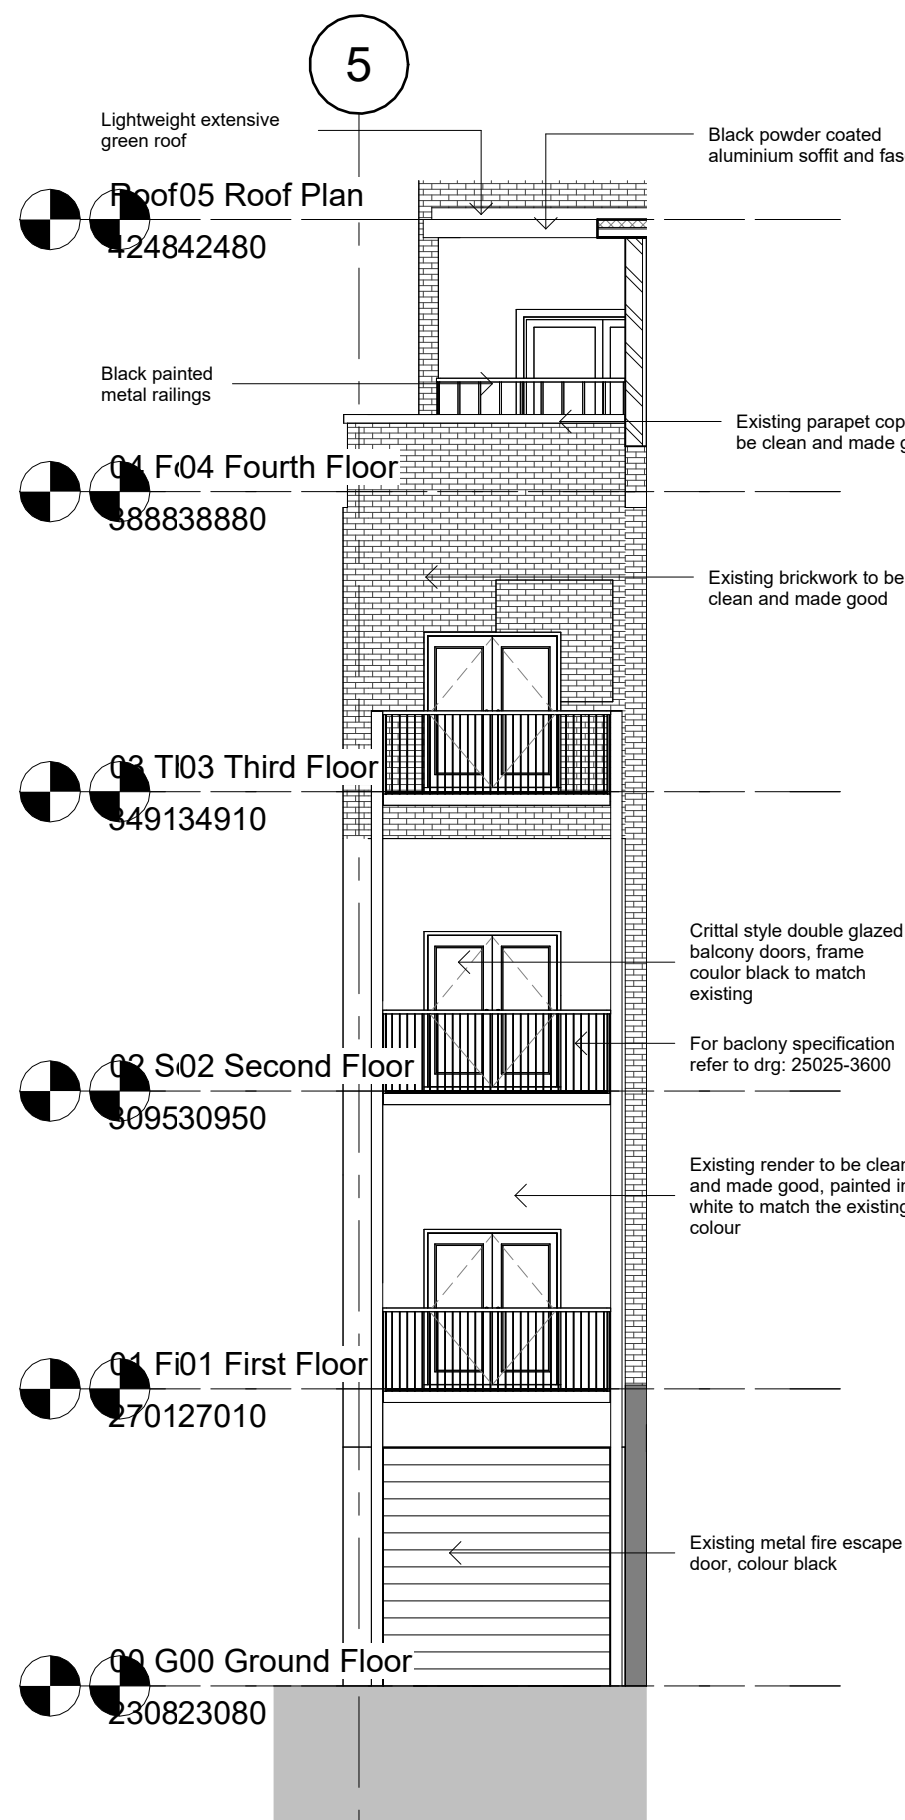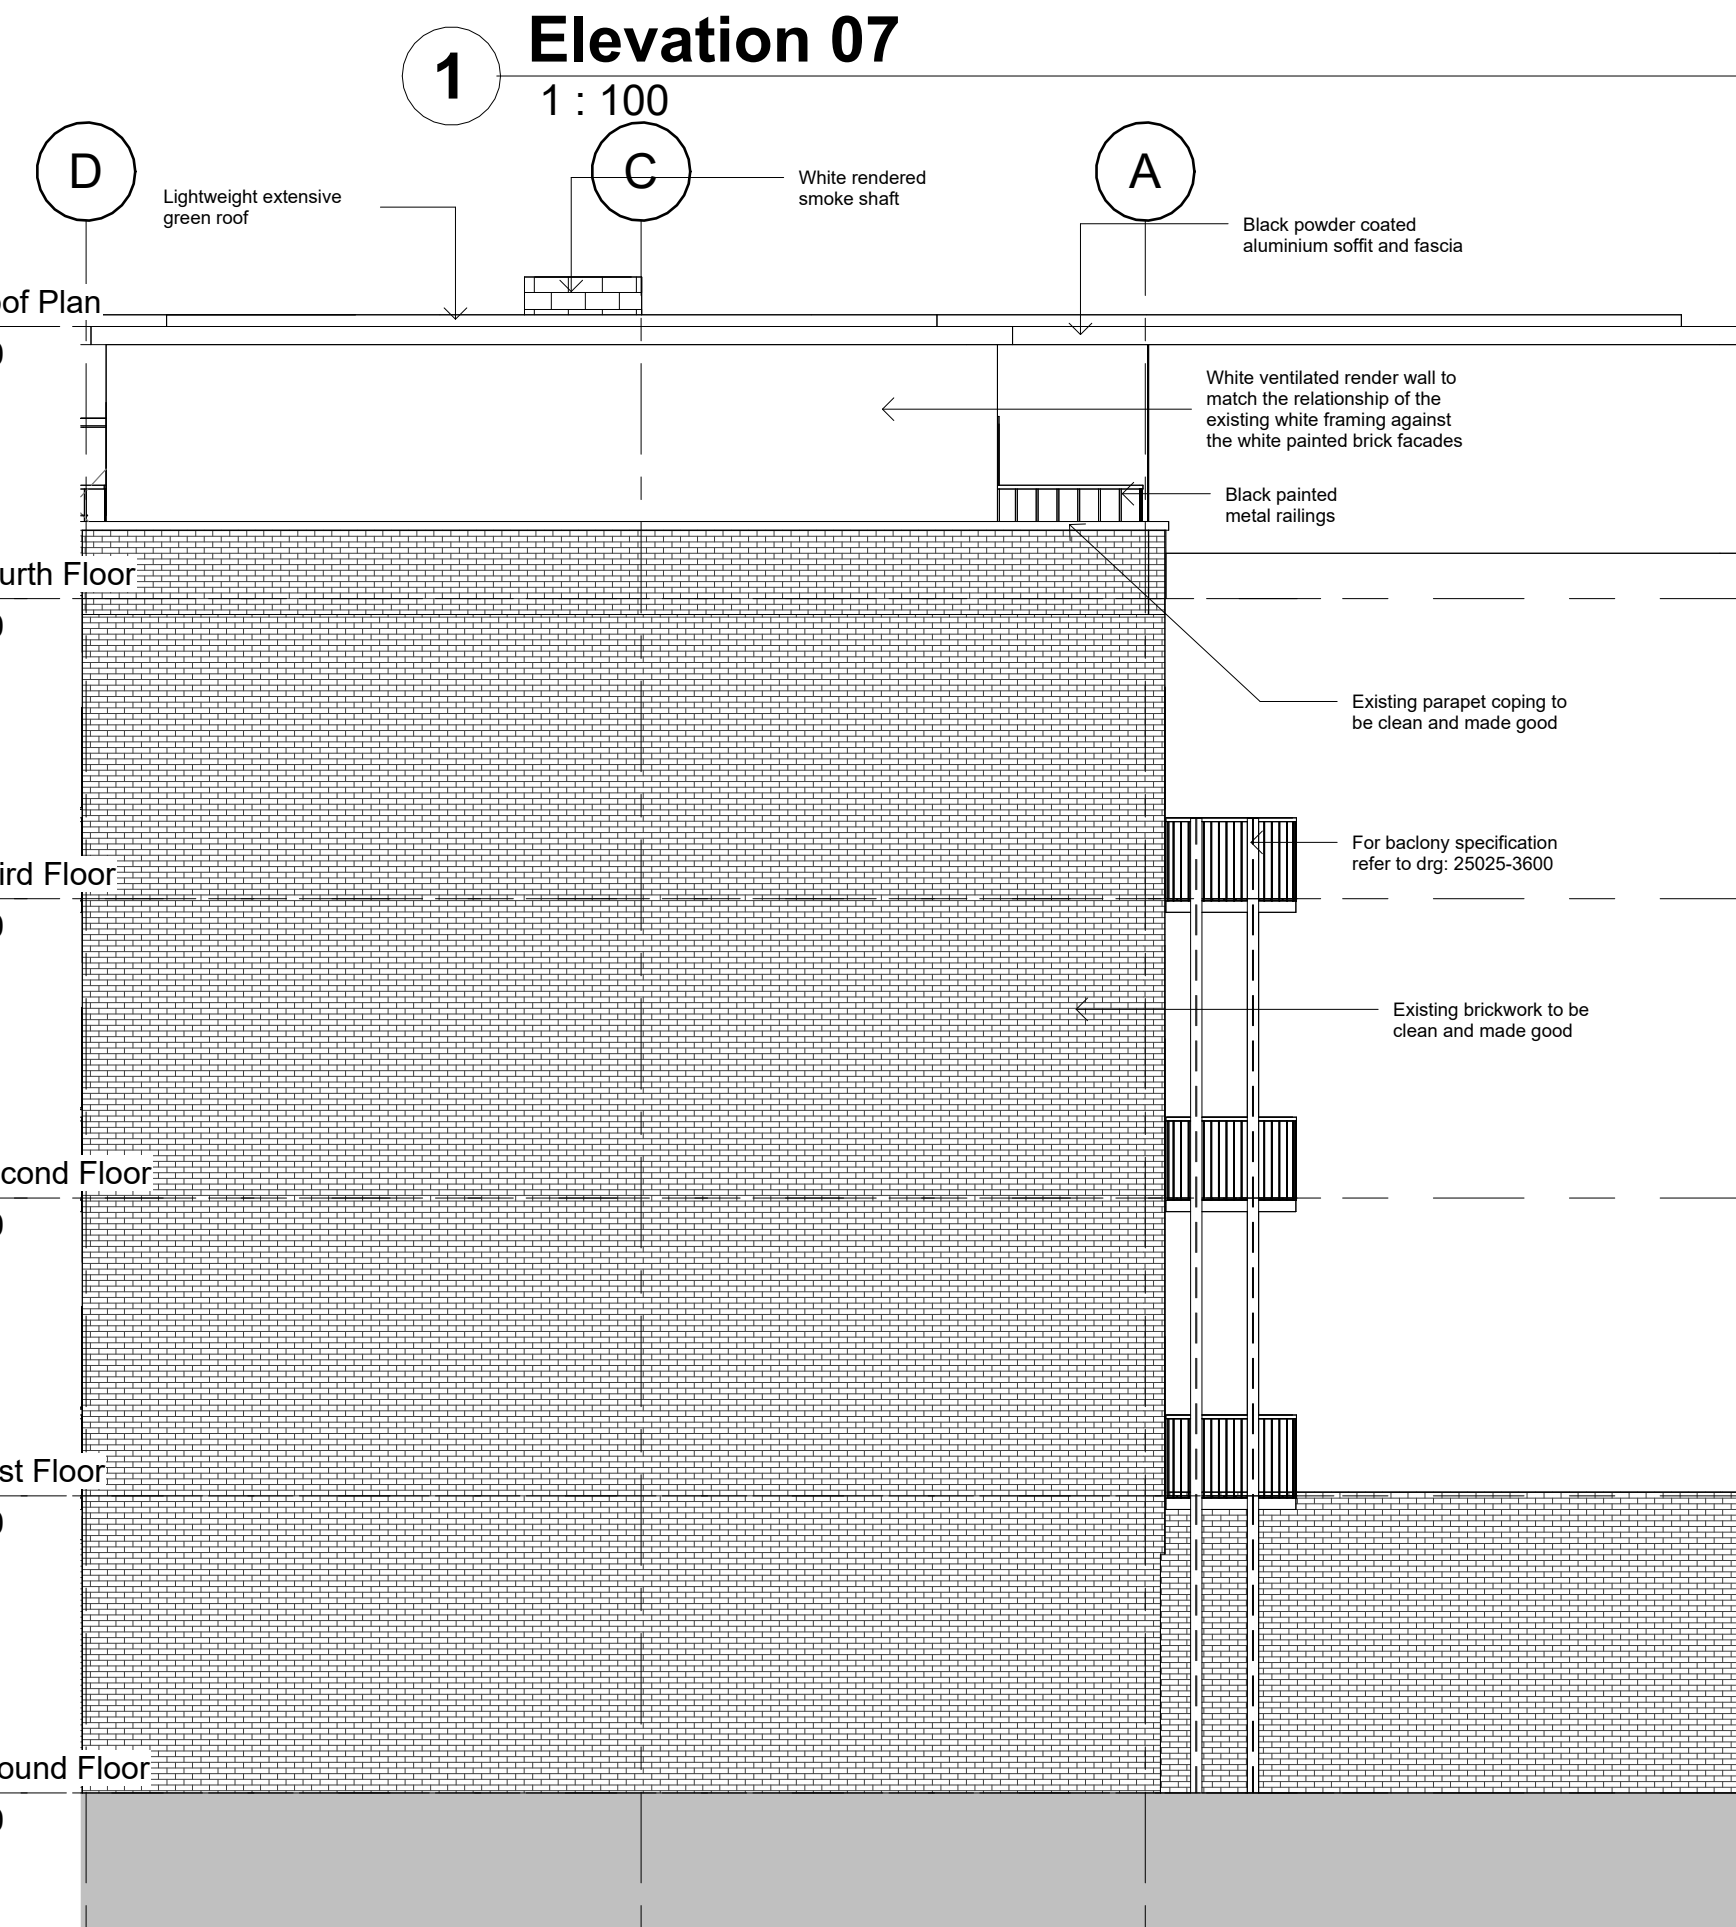

0m 2m 4m 6m 8m 10m

VISUAL SCALE 1:100 @ A1