




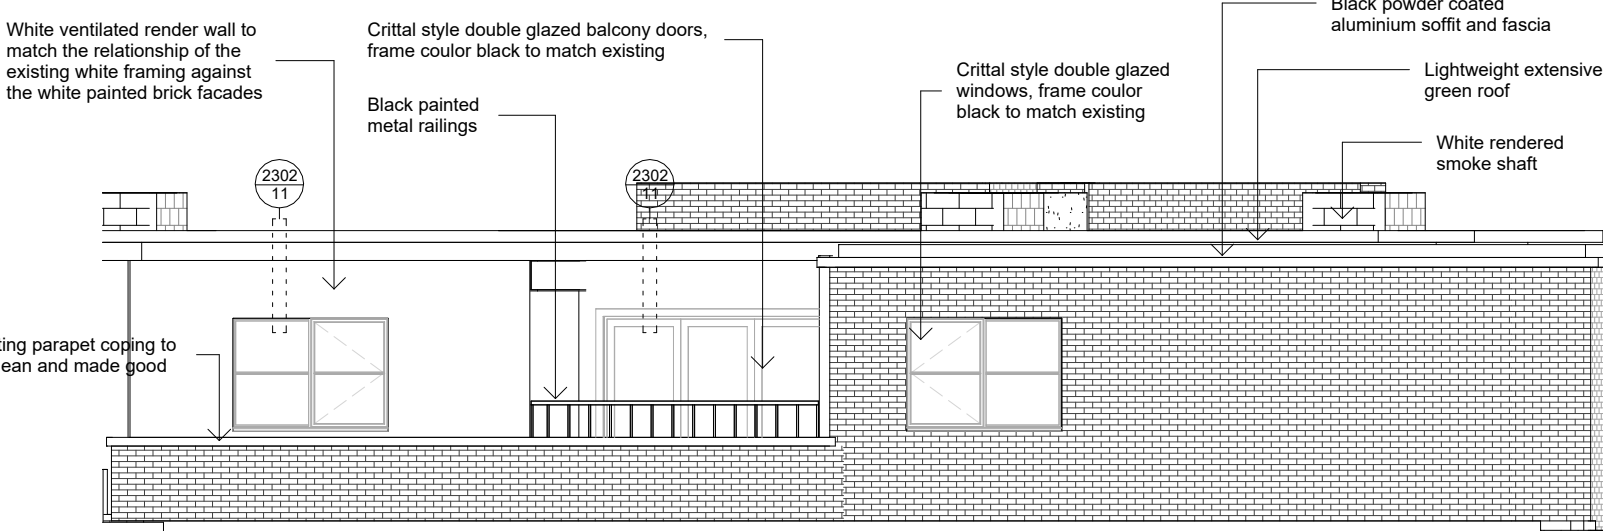


1 Elevation 14
1 : 100

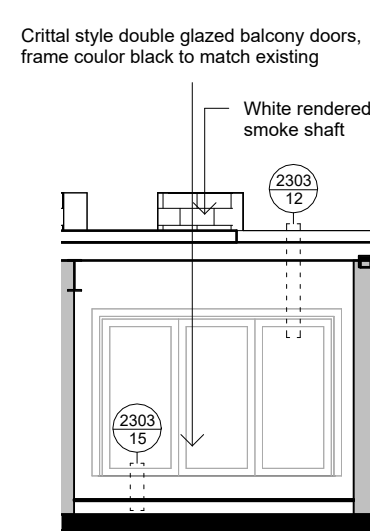


2 Elevation 15
1 : 100

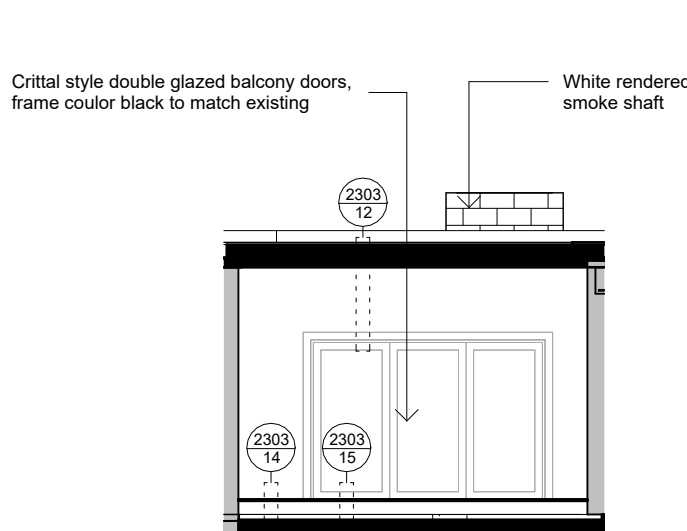


3 Elevation 16
1 : 100

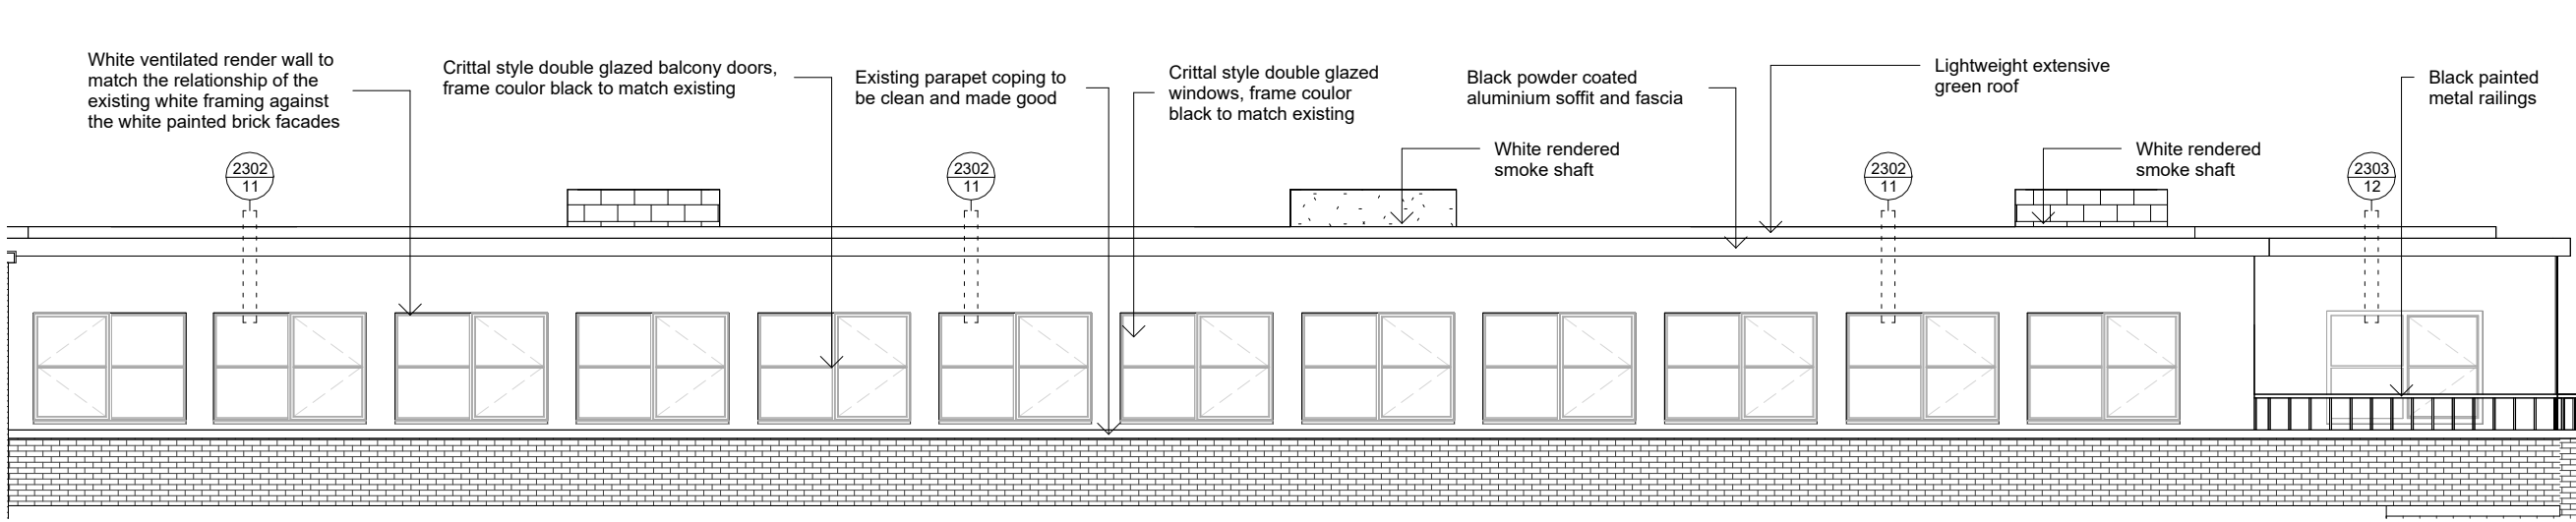


4 Elevation 17
1 : 100

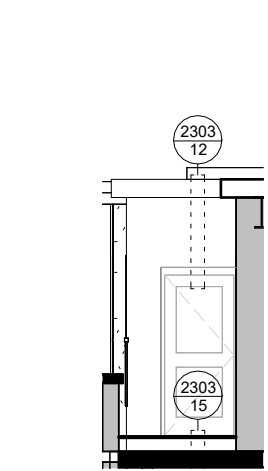


5 Elevation 18
1 : 100

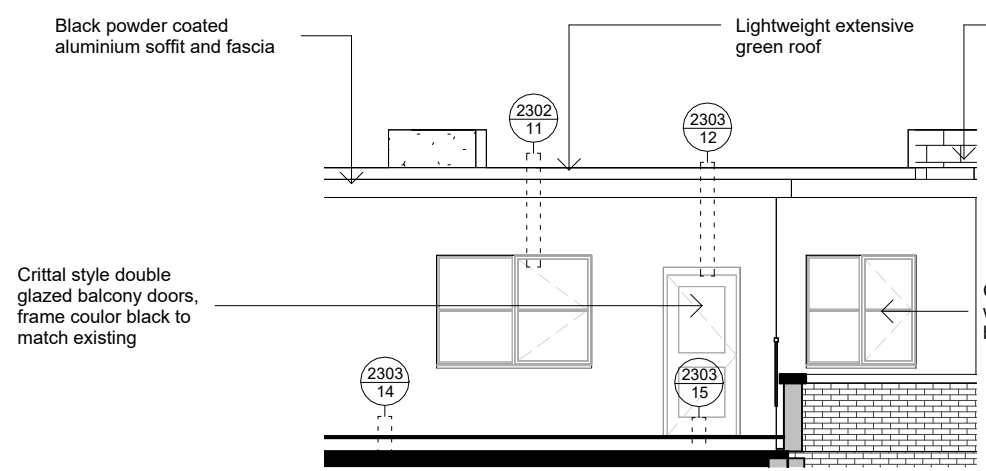


6 Elevation 19
1 : 100

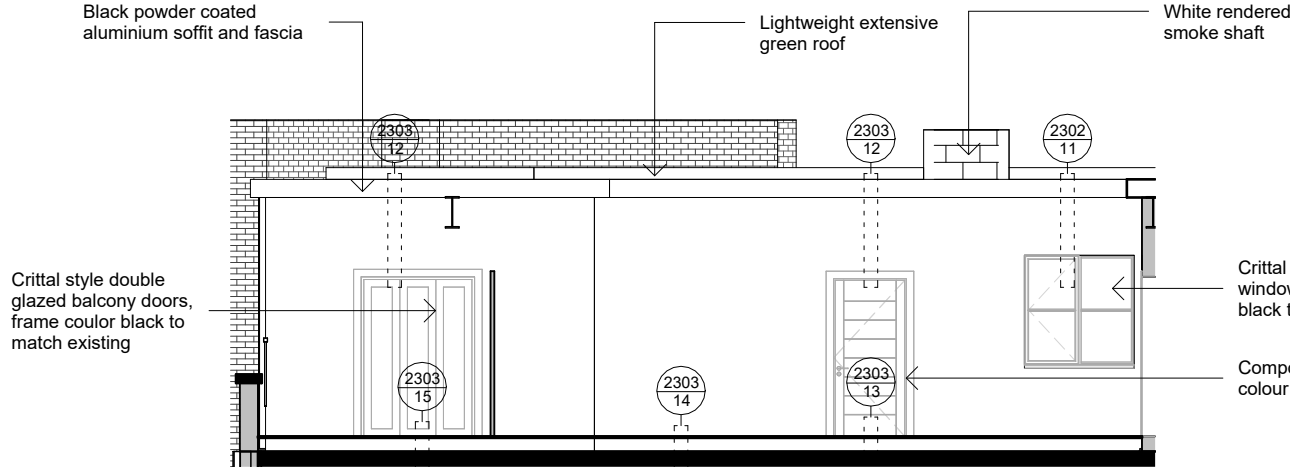


7 Elevation 20
1 : 100

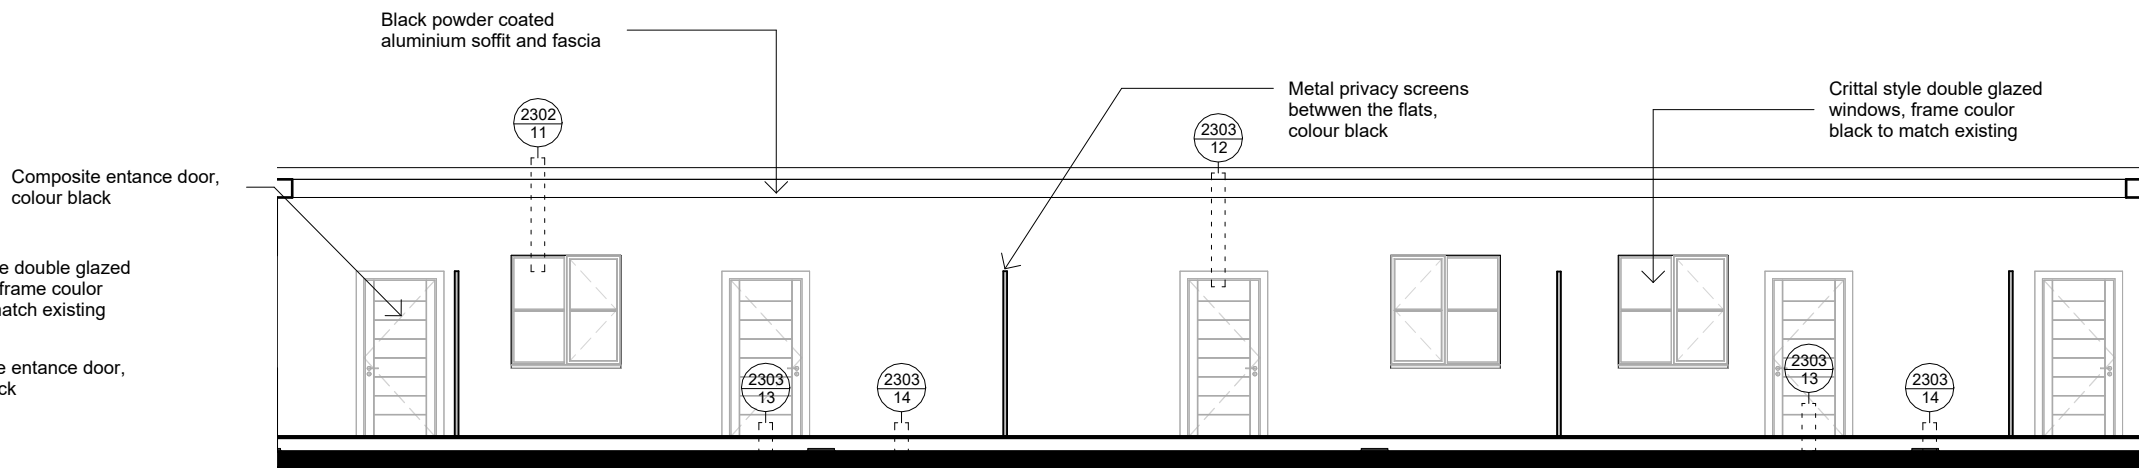


8 Elevation 21
1 : 100

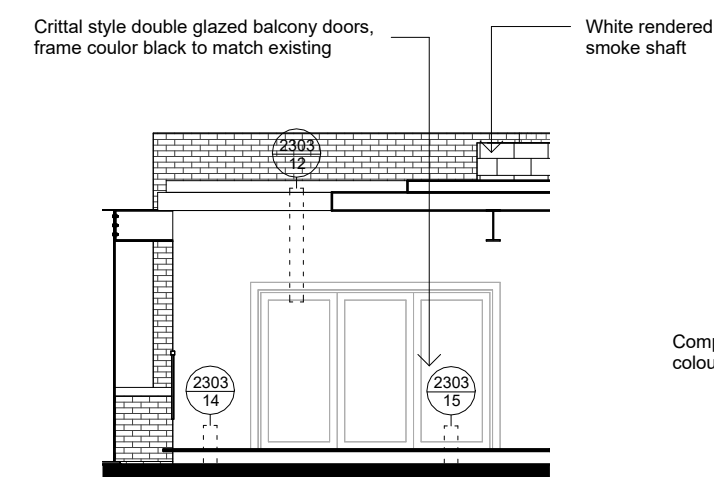

10 Elevation 23
1 : 100

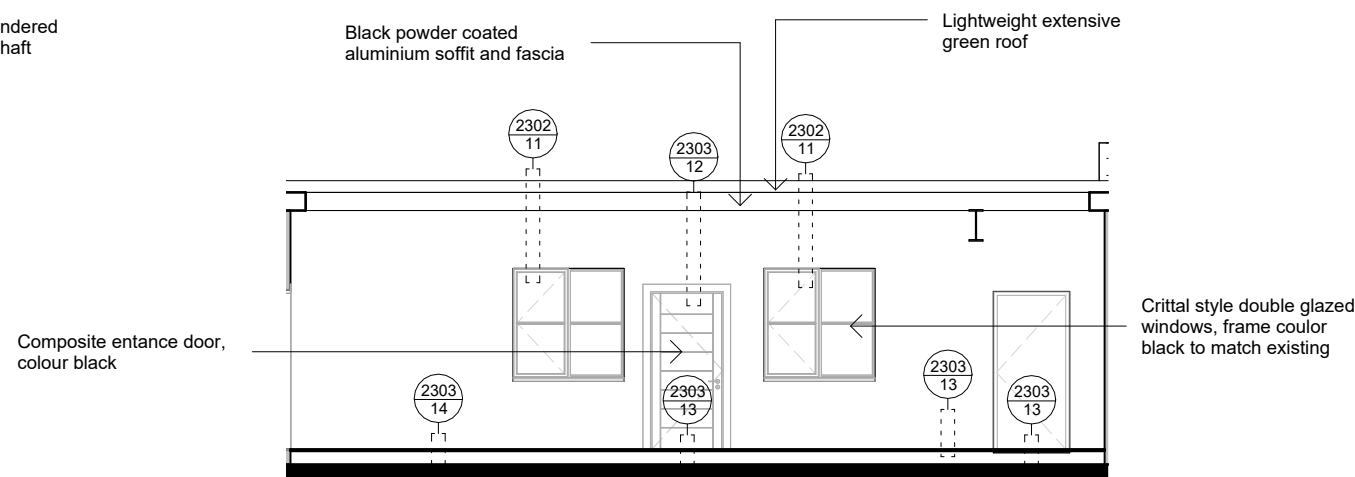

9 Elevation 22
1 : 100

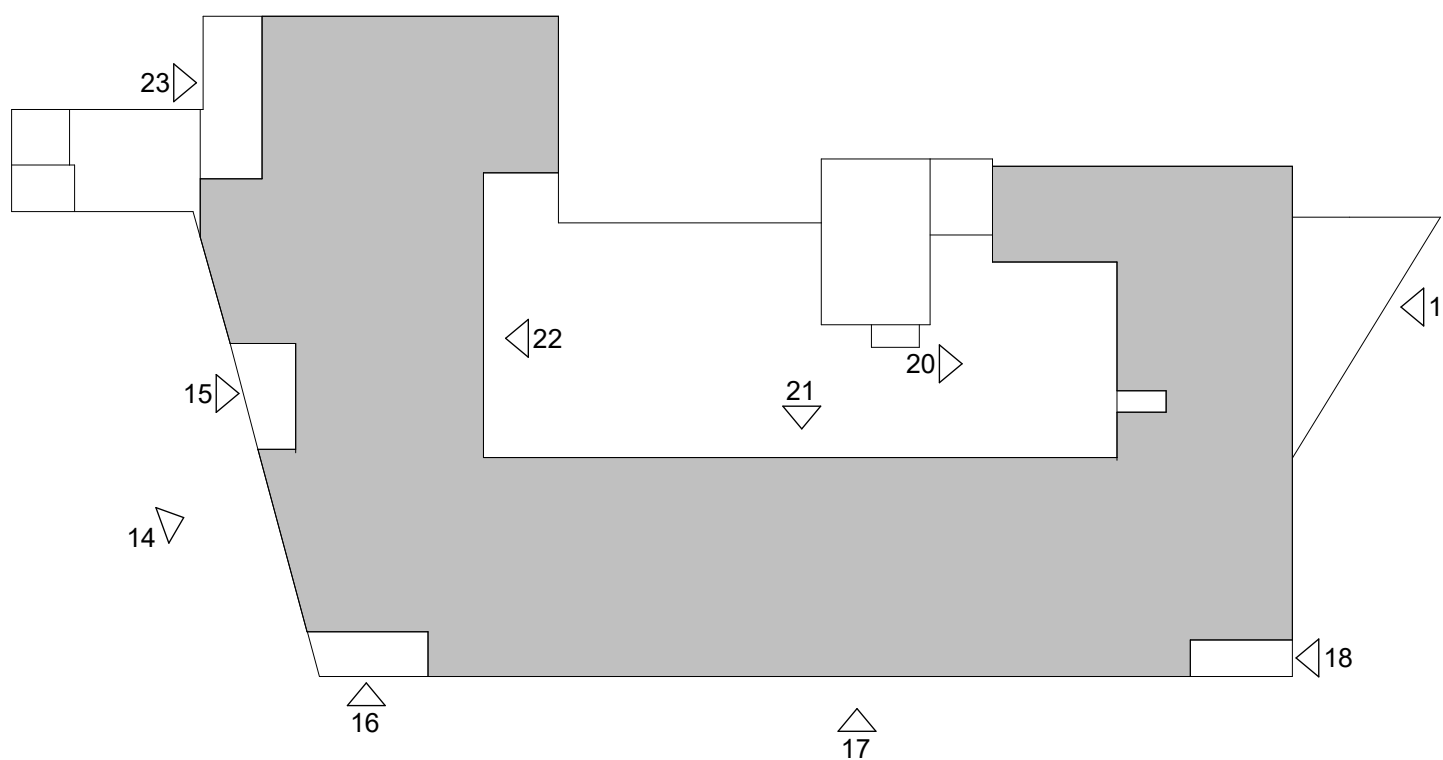

VISUAL SCALE 1:100 @ A1

NOTES:

Drawing to be reproduced in colour.

To be read in conjunction with all architects information, but specifically:

0200 Fire Strategy drawings

1000 Drylining Partitions Flat
2000 External Env Setting Out Plans
2100 Ext Env Sections
2300 Details
3600 Balcony Schedule_01
4000 Drylining Wall Types

1. Refer to Acoustician report for acoustic requirements.
2. Refer to Fire Consultant strategy for fire resistance requirements.
3. Refer to Sustainability Consultant report for energy efficiency requirements.

For drylining to internal face of external walls refer to 2300 Ext Env Details & 4000 Internal Wall details

For location, extents and details of SFS refer to Steel frame manufacturer.

Refer to manufacturers/suppliers detail

C	External materials updated	07.07.26	AR
B	Flat Type 23 updated	23.06.26	AR
A	Detail ref added	16.01.26	AR

Revision Number	Revision Description	Revision Date	Issued by
Revision			

Construction

Status:

Dimensions, areas and levels where given are only approximate and subject to site survey.
All dimensions are to be checked on site. Figured dimensions only are to be taken from this drawing.
This drawing is to be read in conjunction with all relevant consultants and/or specialists drawings/documents and any discrepancies or variations are to be notified to the Architect before the affected work commences. This drawing is copyright and remains the property of the Architects.

CROE
ARCHITECTS
REGISTERED QUALIFIED ARCHITECTS / HERTFORDSHIRE

telephone: 01462 453931
email: info@croearchitects.co.uk
web: www.croearchitects.co.uk

Project:
Parma House,
Clarendon Road,
N22 6UL

Client:
Detail Group

Drawing name:
External Envelope Elevation_03

Scale: As indicated	at A1	Drawing number	Revision
Date: 08/25		25025 - 2202	
Drawn by: Author			