


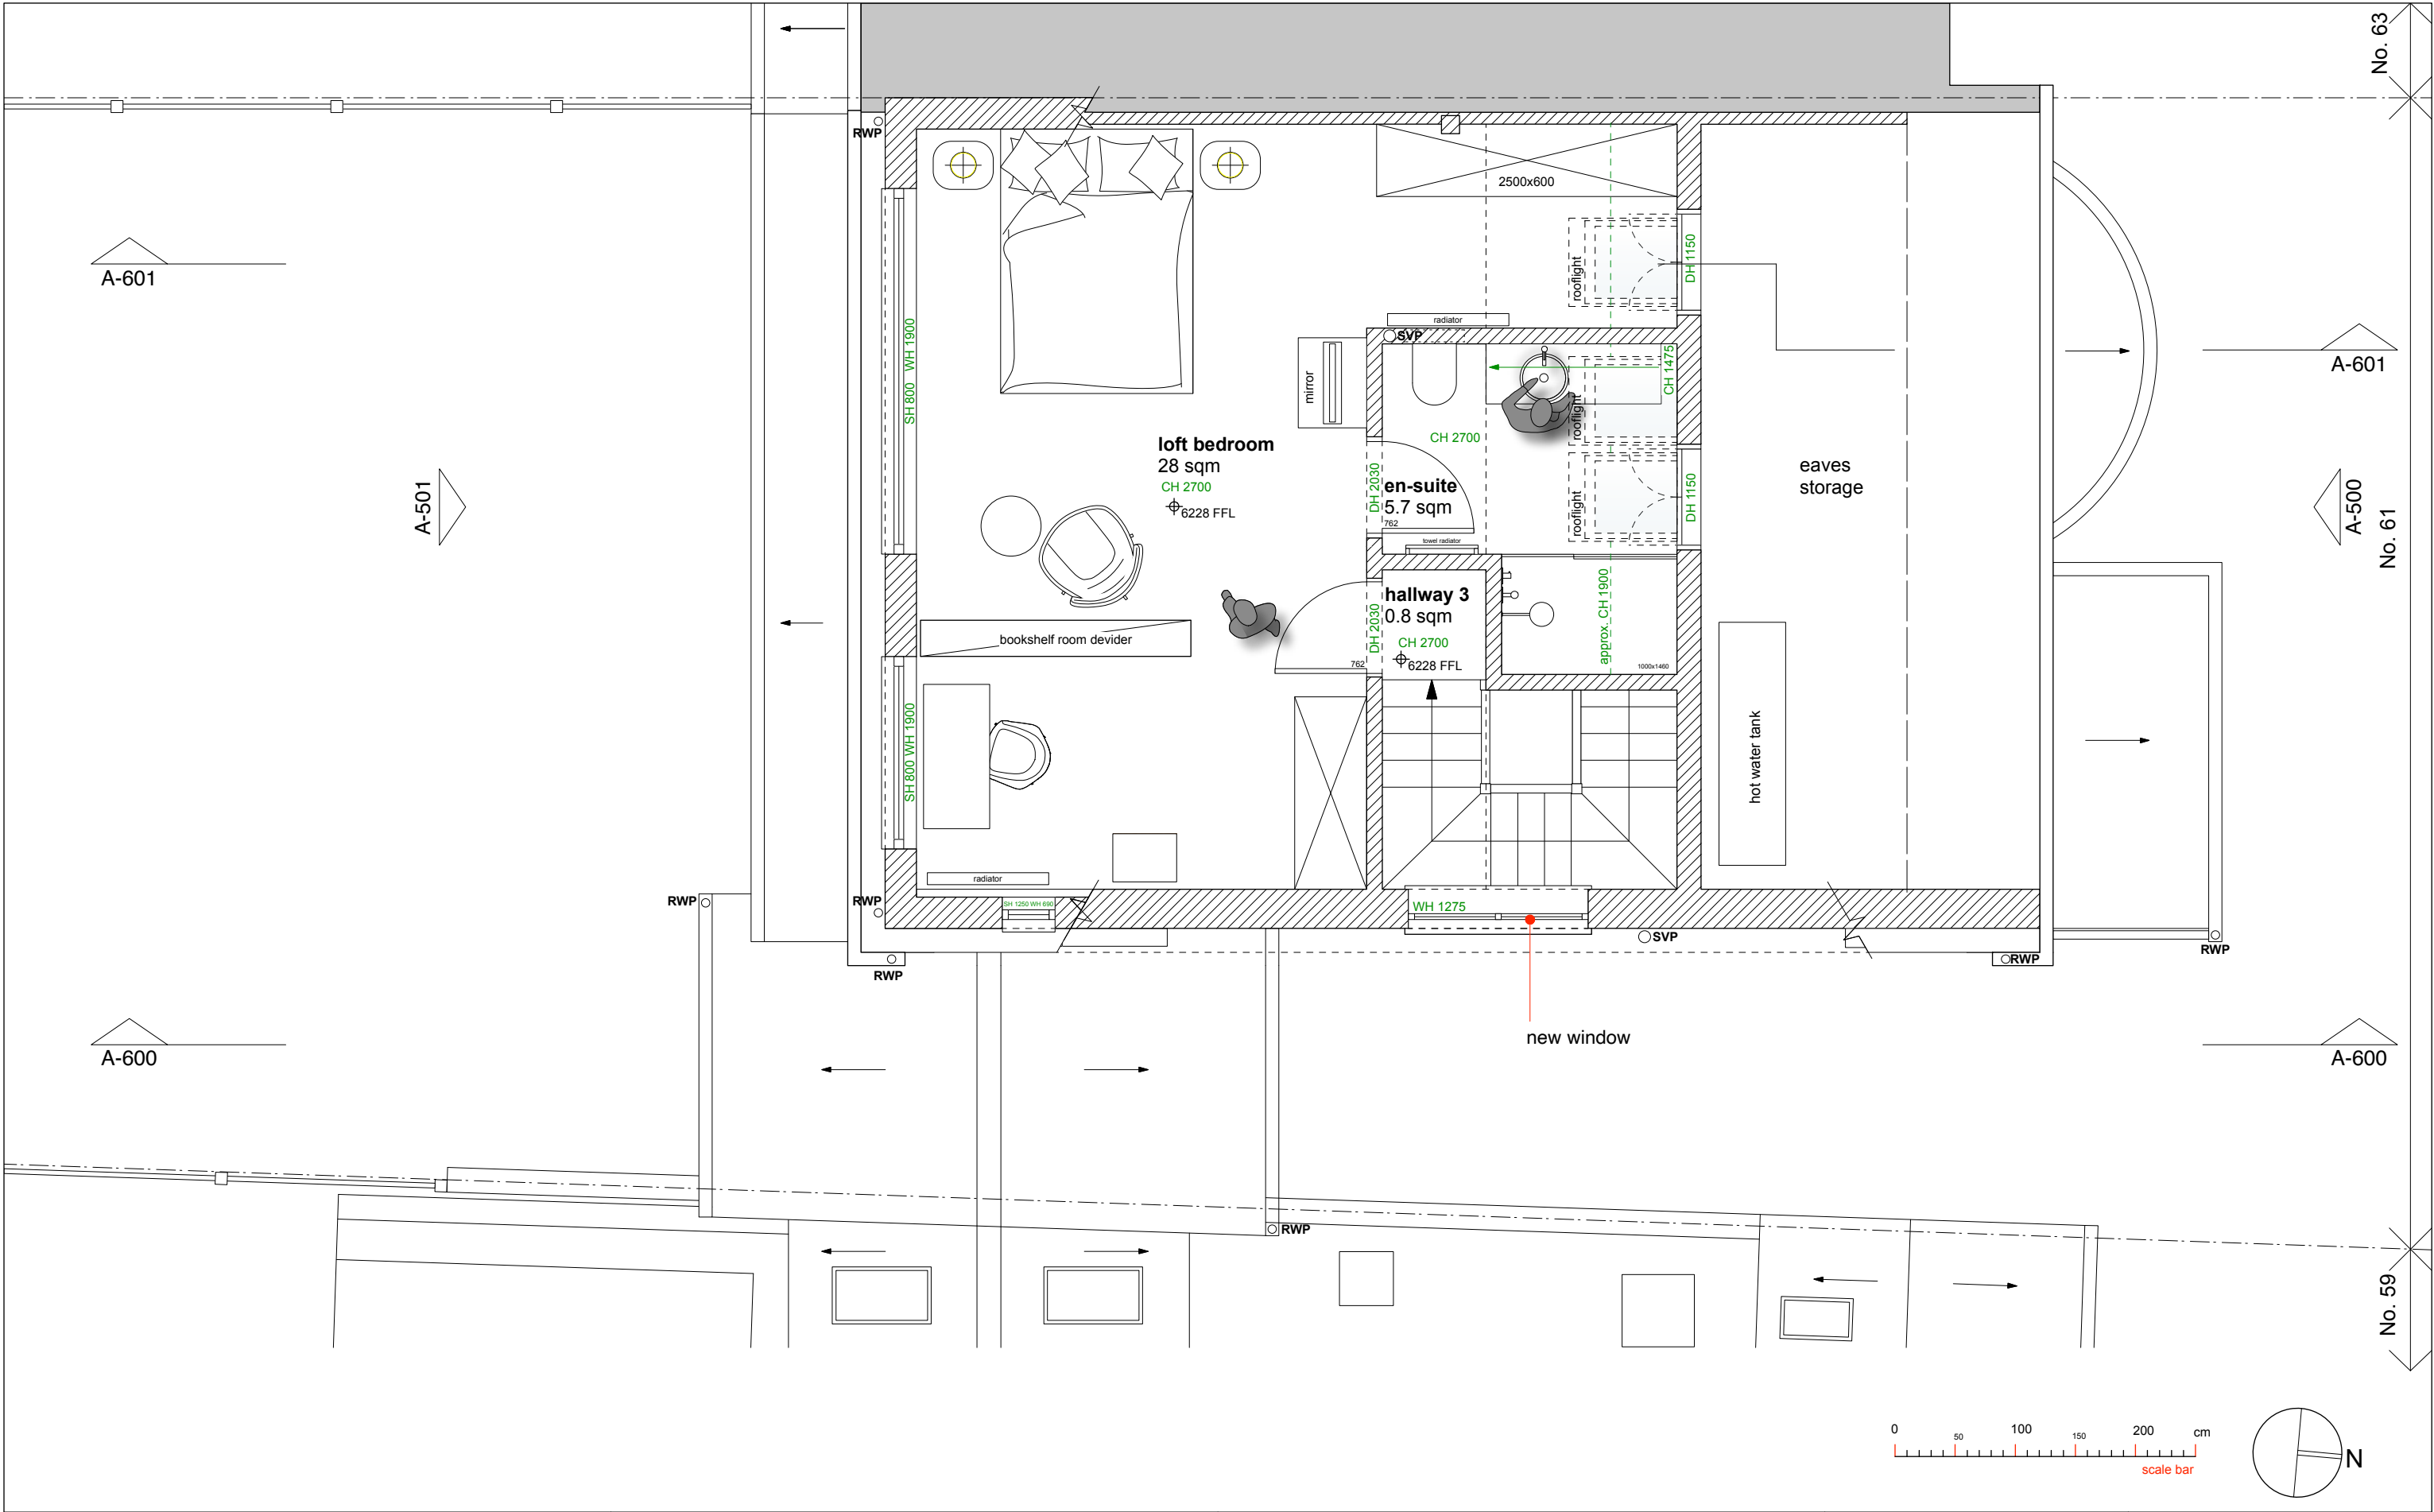

rev			date		notes		dimensions are not to be scaled from this drawing. this drawing is based on current available information and should not be relied on as accurate measurements of usable space. the contractor is responsible for checking all dimensions on site. this drawing is property of A2studio ltd. and copyright is reserved by them. the drawing is issued on condition that it is not copied or disclosed by or to any unauthorised persons without the prior consent in writing of A2studio ltd.		 existing walls  new walls		A2studio 106 high street, london N8 7NT T 020 7998 9066 E info@a2studio.co.uk		project		61 grosvenor road		london N10 2DR			
P2			13/07/26		issued for planning															
											title		proposed second floor plan							
											issue		scale		date		drw no		rev	
											planning		1:50 @ A3		13.07.2026		GTP A-103		P2	