


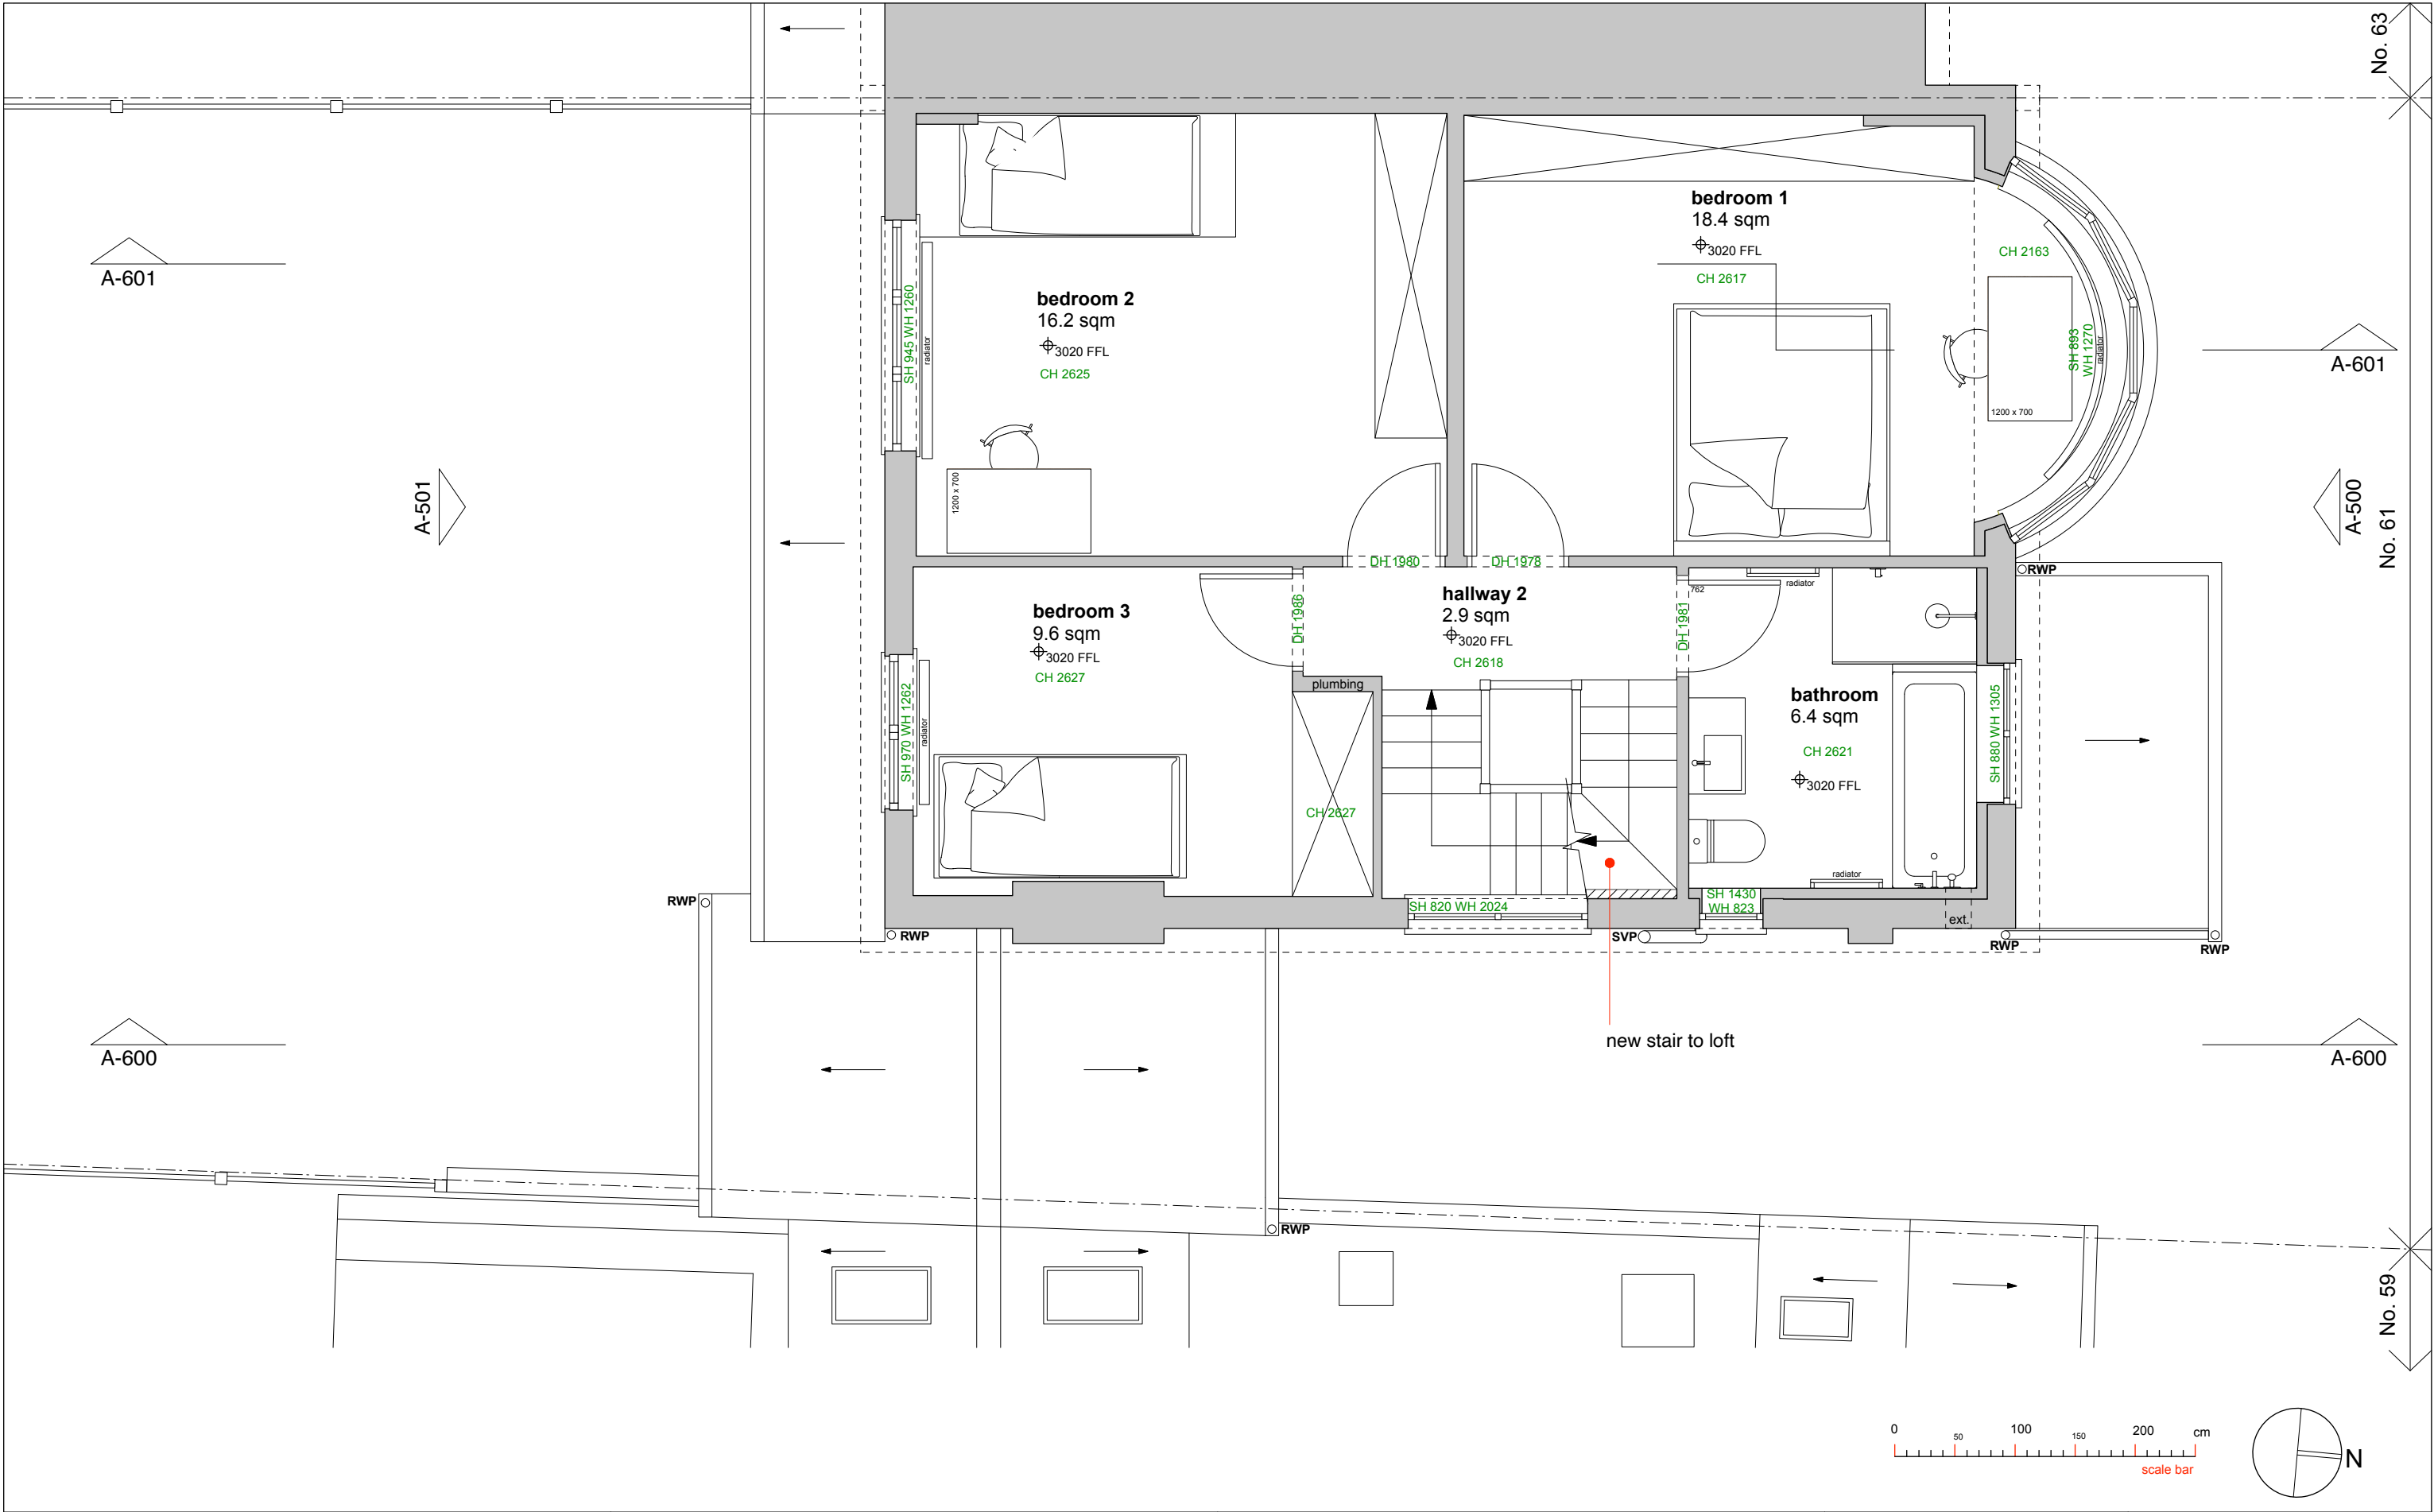

rev	date	notes
P2	13/07/26	issued for planning

dimensions are not to be scaled from this drawing. this drawing is based on current available information and should not be relied on as accurate measurements of usable space. the contractor is responsible for checking all dimensions on site.

this drawing is property of A2studio ltd. and copyright is reserved by them. the drawing is issued on condition that it is not copied or disclosed by or to any unauthorised persons without the prior consent in writing of A2studio ltd.

existing walls

new walls

A2studio
106 high street, london N8 7NT
T 020 7998 9066
E info@a2studio.co.uk

project

61 grosvenor road
london N10 2DR

title

proposed first floor plan

issue

planning

scale

1:50 @ A3

date

13.07.2026

drw no

GTP A-102

rev

P2