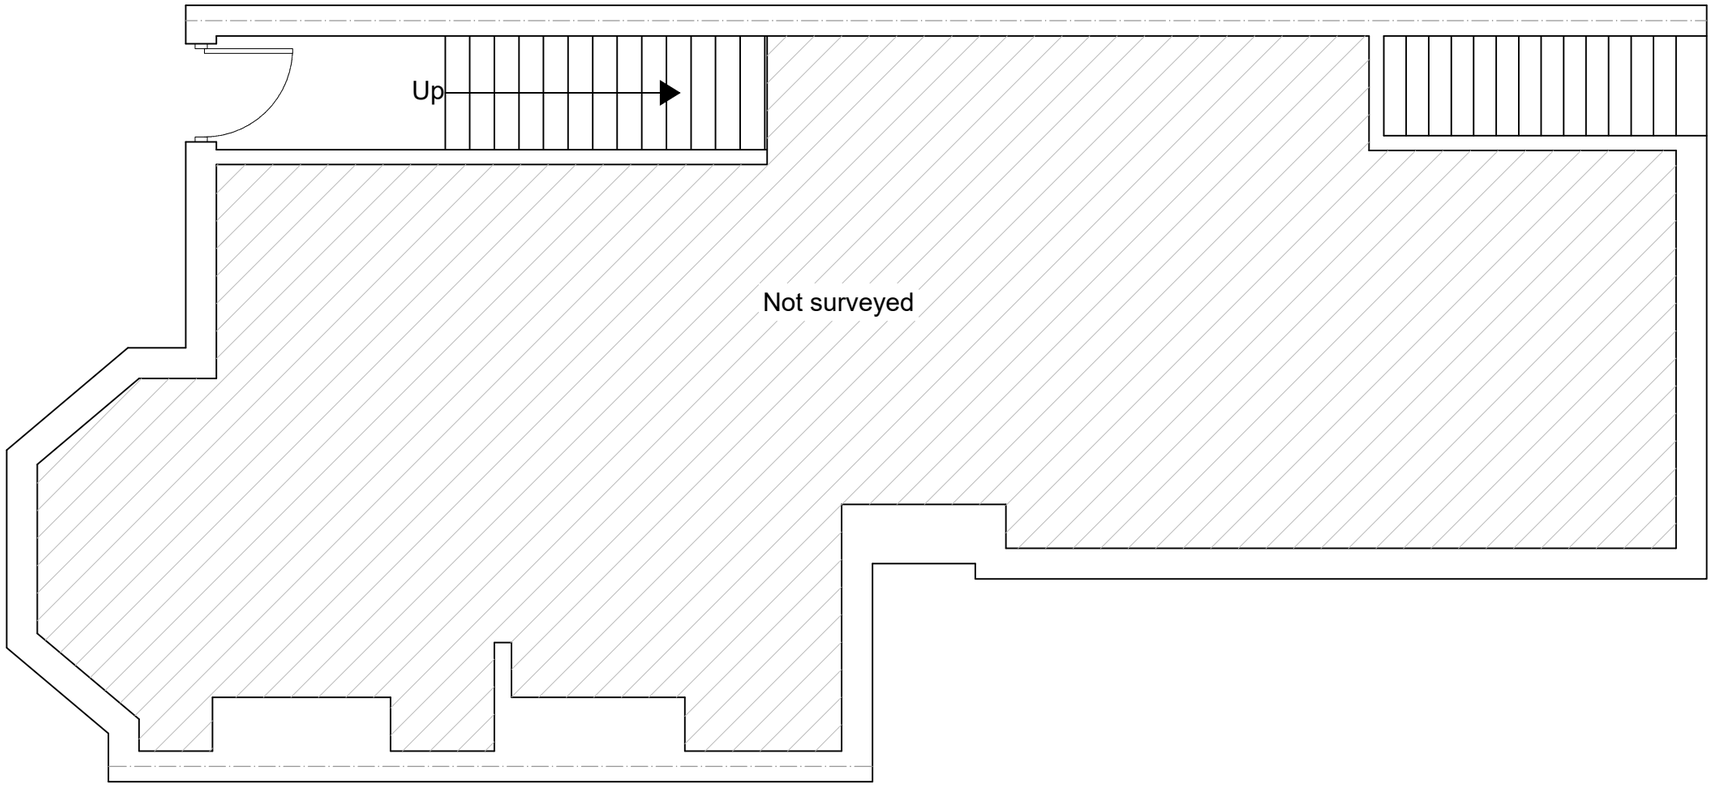

EXISTING GROUND FLOOR PLAN
SCALE 1:50

fastPlans

www.FastPlansUK.co.uk

Project: Loft Conversion with Dormer to Rear.

Address: 102a SOUTH VIEW ROAD, N8 7LS

Scale:	Dwg. no:
1:50 @ A3	A01
Drawn by: O.B.S	Date Drawn: 21-MAY-2026

For Drawings Tel: 0208 154 5569

E-mail: plans@FastPlansUK.co.uk

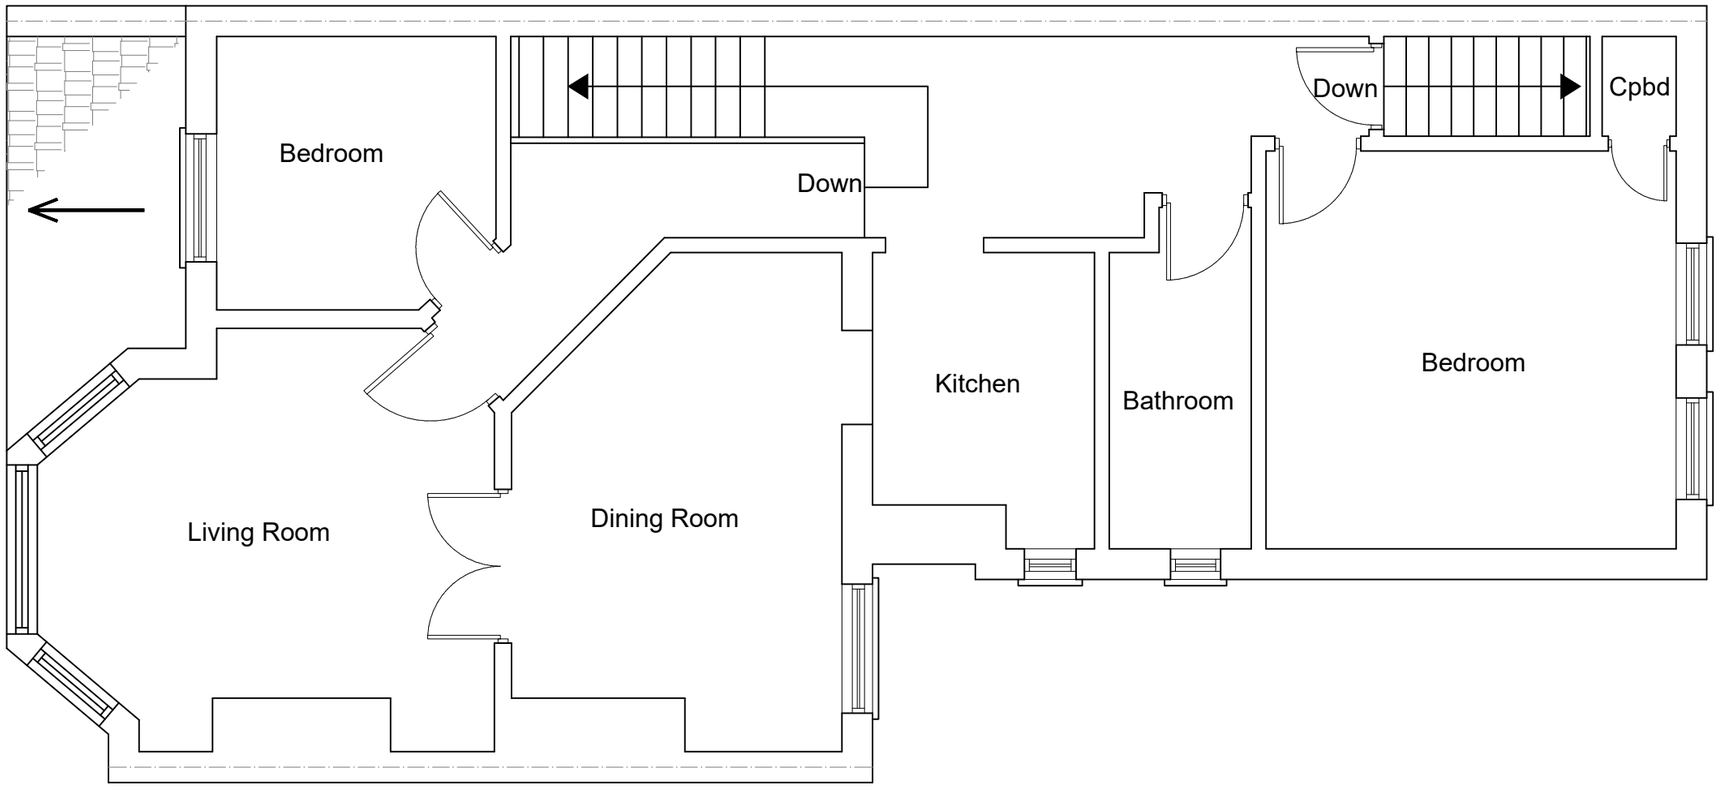

EXISTING FIRST FLOOR PLAN
SCALE 1:50

fastPlans

www.FastPlansUK.co.uk

Project: Loft Conversion with Dormer to Rear.	
Address: 102a SOUTH VIEW ROAD, N8 7LS	
Scale: 1:50 @ A3	Dwg. no: A02
Drawn by: O.B.S	Date Drawn: 21-MAY-2026
For Drawings Tel: 0208 154 5569	
E-mail: plans@FastPlansUK.co.uk	

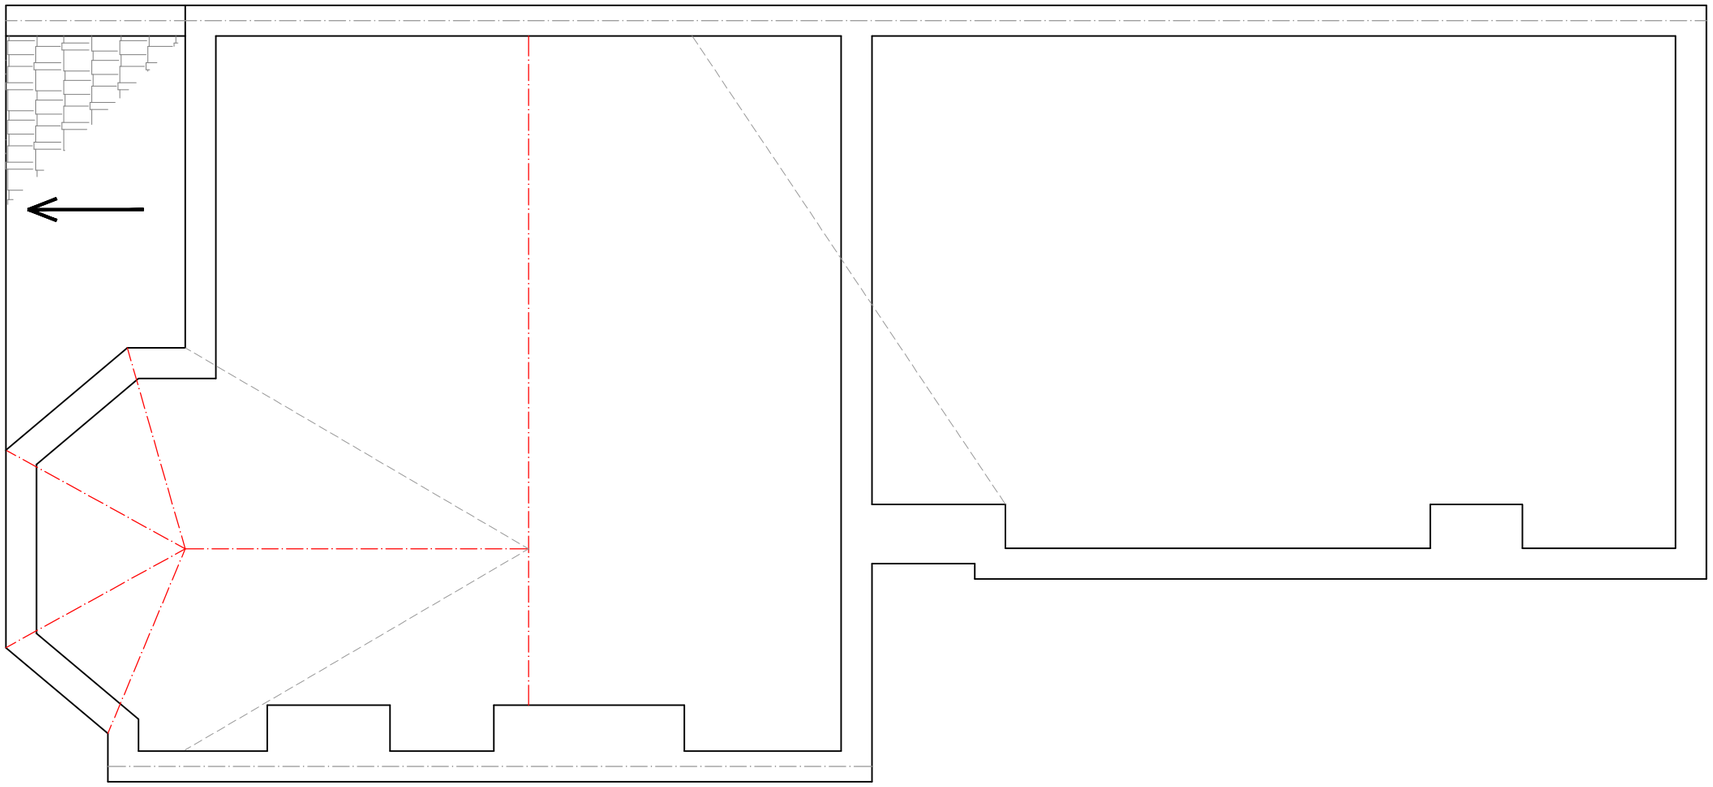

EXISTING LOFT PLAN
SCALE 1:50

fastPlans

www.FastPlansUK.co.uk

Project: Loft Conversion with Dormer to Rear.	
Address: 102a SOUTH VIEW ROAD, N8 7LS	
Scale: 1:50 @ A3	Dwg. no: A03
Drawn by: O.B.S	Date Drawn: 21-MAY-2026
For Drawings Tel: 0208 154 5569	
E-mail: plans@FastPlansUK.co.uk	

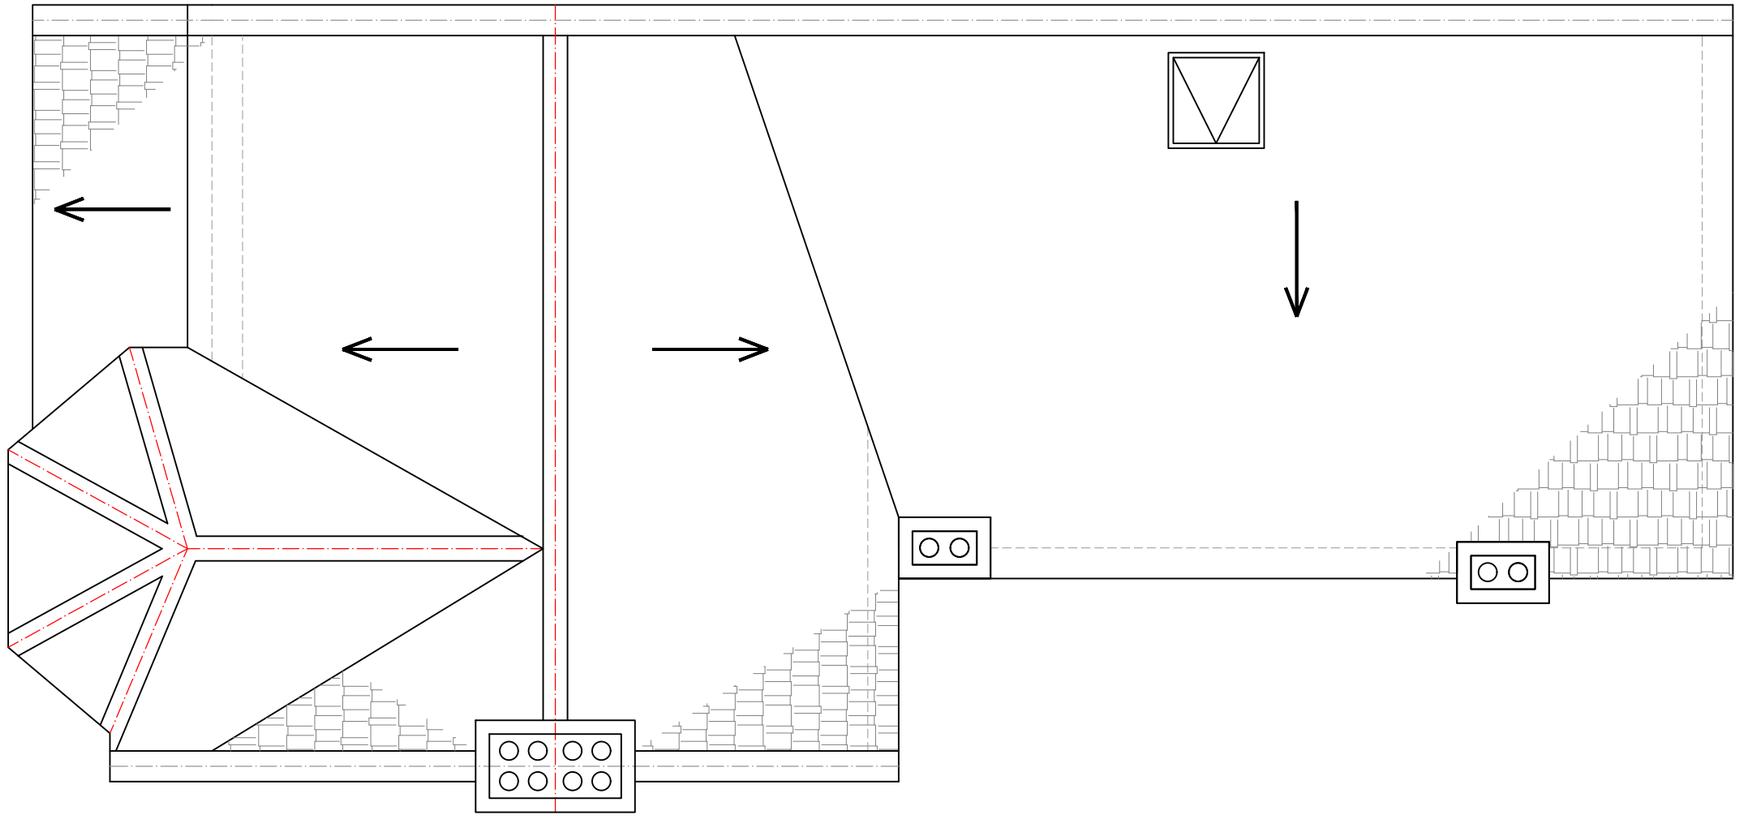

EXISTING ROOF PLAN
SCALE 1:50

fastPlans

www.FastPlansUK.co.uk

Project: Loft Conversion with Dormer to Rear.	
Address: 102a SOUTH VIEW ROAD, N8 7LS	
Scale: 1:50 @ A3	Dwg. no: A04
Drawn by: O.B.S	Date Drawn: 21-MAY-2026
For Drawings Tel: 0208 154 5569	
E-mail: plans@FastPlansUK.co.uk	

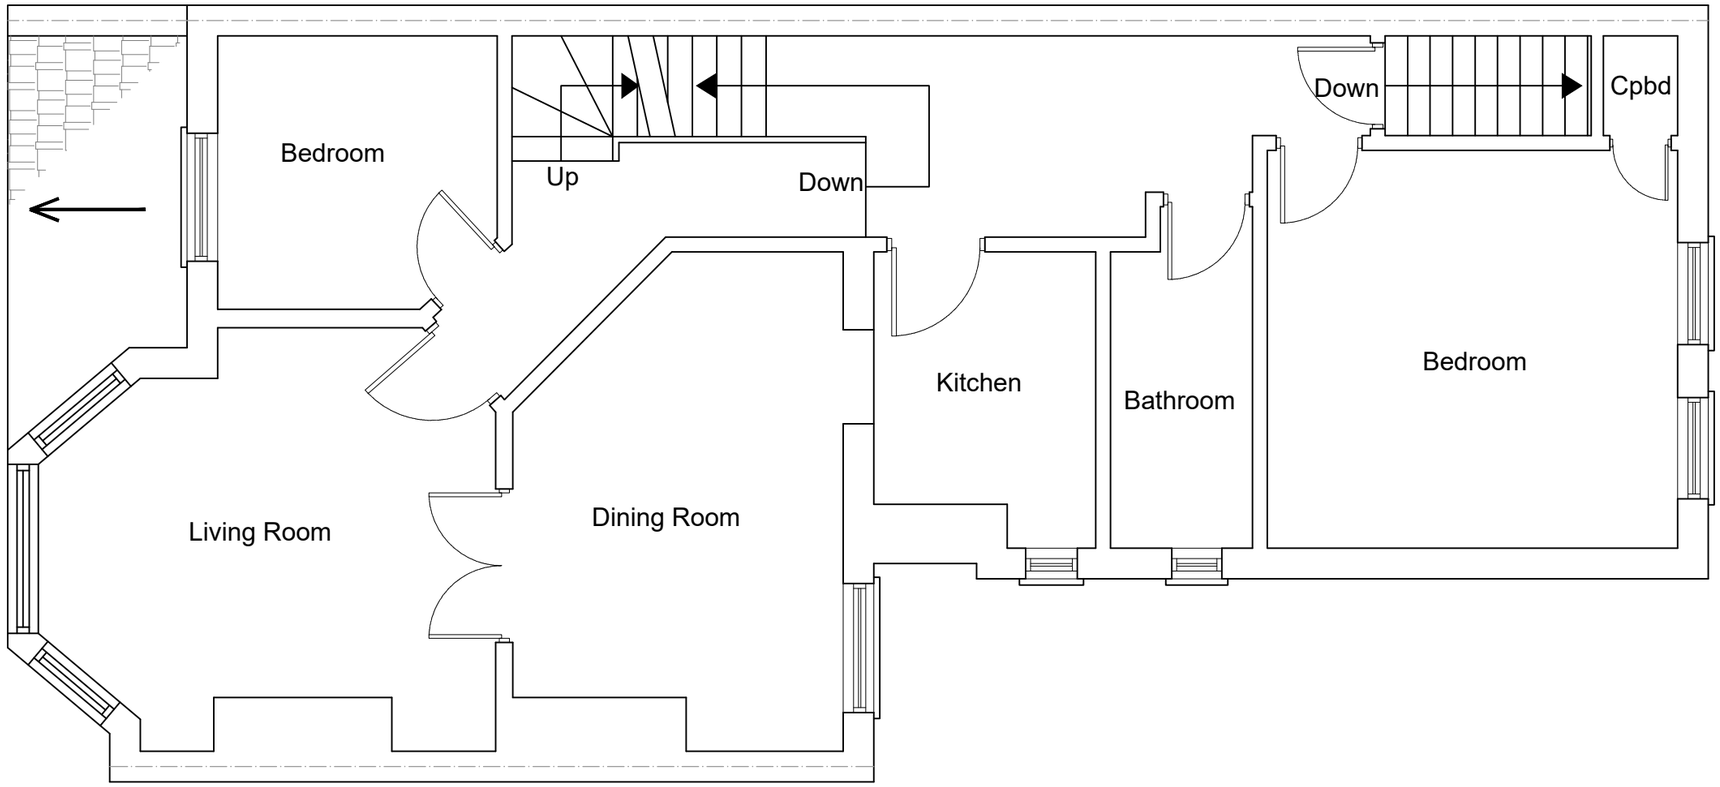

PROPOSED FIRST FLOOR PLAN
SCALE 1:50

fastPlans

www.FastPlansUK.co.uk

Project: Loft Conversion with Dormer to Rear.

Address: 102a SOUTH VIEW ROAD, N8 7LS

Scale:	Dwg. no:
1:50 @ A3	A05
Drawn by: O.B.S	Date Drawn: 21-MAY-2026

For Drawings Tel: 0208 154 5569

E-mail: plans@FastPlansUK.co.uk

All dimensions are approximate
and must be checked on site

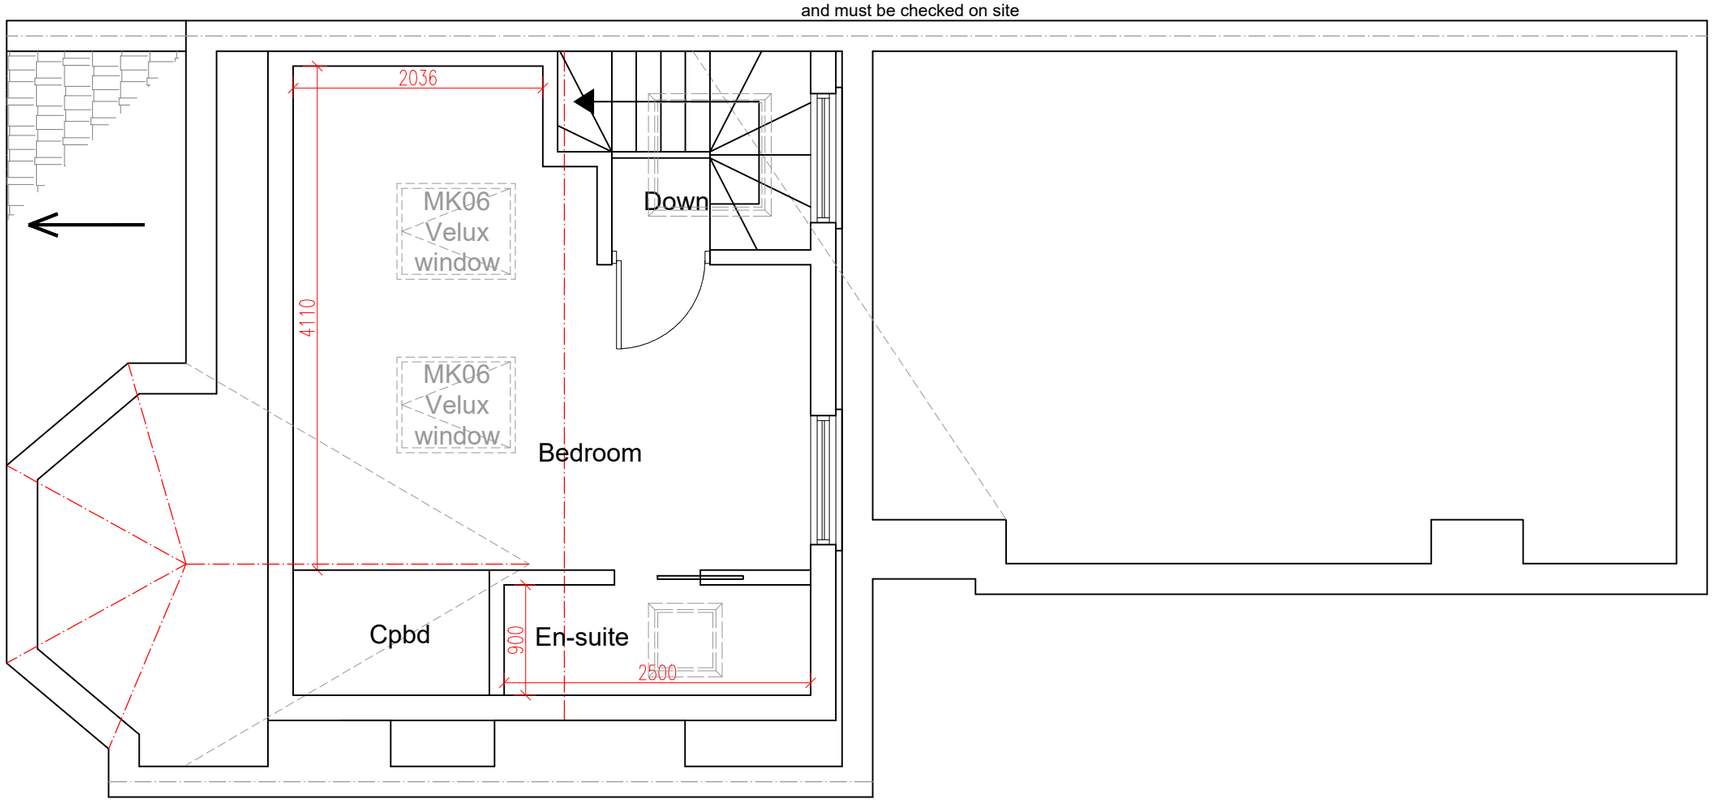

PROPOSED LOFT PLAN
SCALE 1:50

fastPlans

www.FastPlansUK.co.uk

Project:
Loft Conversion with
Dormer to Rear.

Address:
102a SOUTH VIEW ROAD, N8 7LS

Scale:	Dwg. no:
1:50 @ A3	A06
Drawn by: O.B.S	Date Drawn: 21-MAY-2026

For Drawings Tel: 0208 154 5569

E-mail: plans@FastPlansUK.co.uk

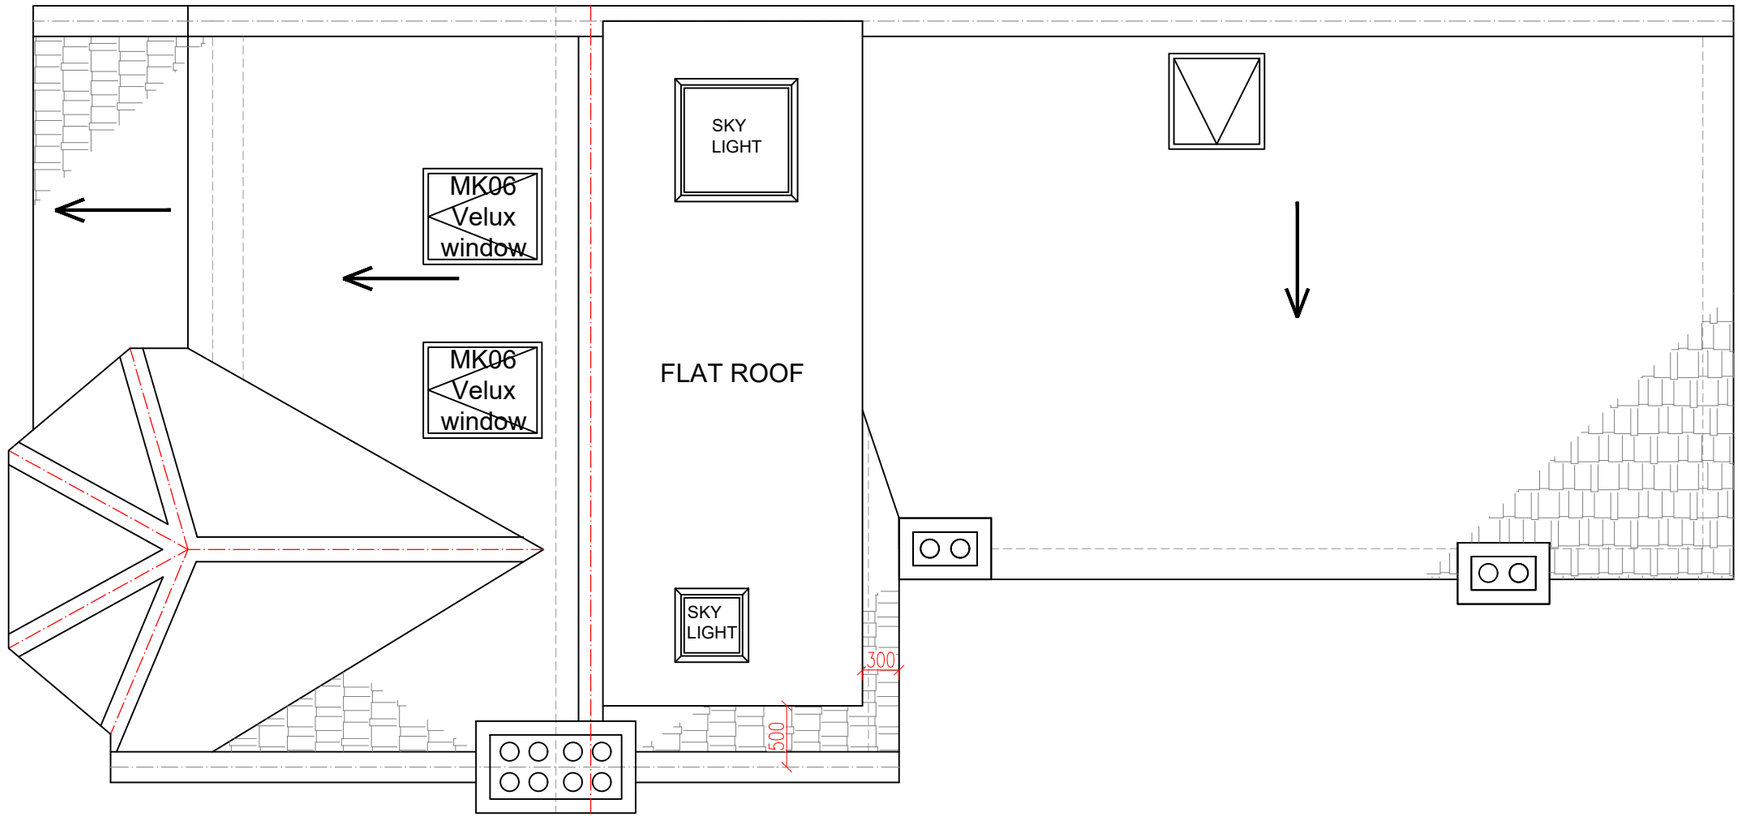

PROPOSED ROOF PLAN
SCALE 1:50

5m 1:50
10m1:100

fastPlans

www.FastPlansUK.co.uk

Project: Loft Conversion with Dormer to Rear.	
Address: 102a SOUTH VIEW ROAD, N8 7LS	
Scale: 1:50 @ A3	Dwg. no: A07
Drawn by: O.B.S	Date Drawn: 21-MAY-2026
For Drawings Tel: 0208 154 5569	
E-mail: plans@FastPlansUK.co.uk	

EXISTING FRONT ELEVATION
SCALE 1:100

EXISTING REAR ELEVATION
SCALE 1:100

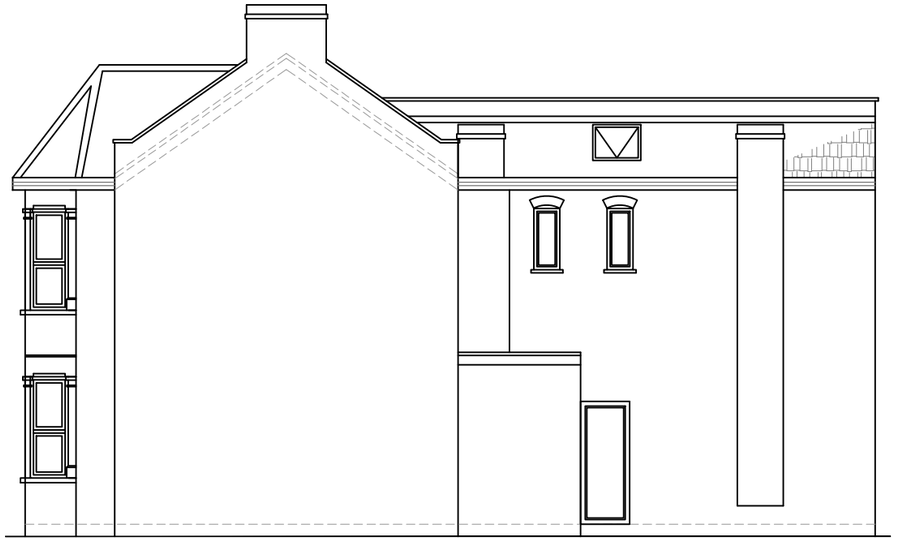

EXISTING ELEVATION SIDE A
SCALE 1:100

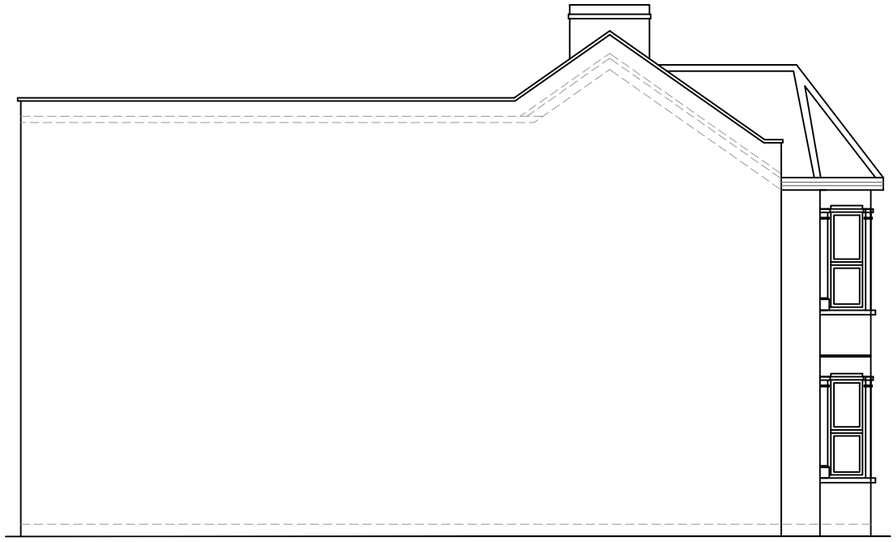

EXISTING ELEVATION SIDE B
SCALE 1:100

0 1 2 3 4 5 6 7 8 9 10m
0 1 2 3 4 5 6 7 8 9 10m
1:50
1:100

fastPlans

www.FastPlansUK.co.uk

Project: Loft Conversion with Dormer to Rear.	
Address: 102a SOUTH VIEW ROAD, N8 7LS	
Scale: 1:100 @ A3	Dwg. no: A08
Drawn by: O.B.S	Date Drawn: 21-MAY-2026
For Drawings Tel: 0208 154 5569	
E-mail: plans@FastPlansUK.co.uk	

PROPOSED FRONT ELEVATION
SCALE 1:100

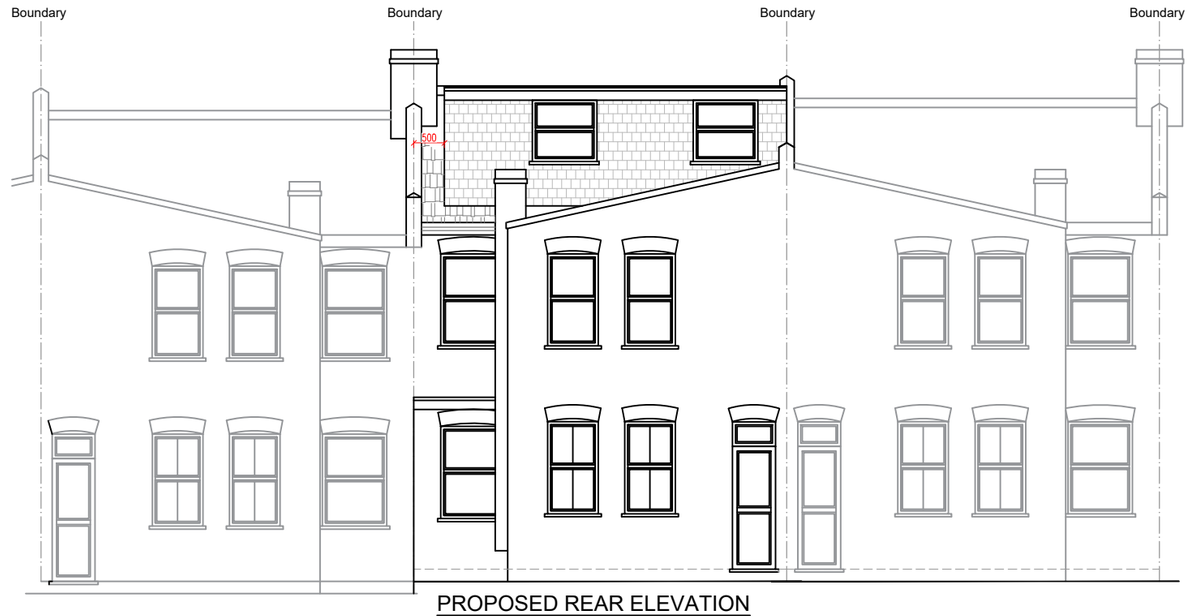

PROPOSED REAR ELEVATION
SCALE 1:100

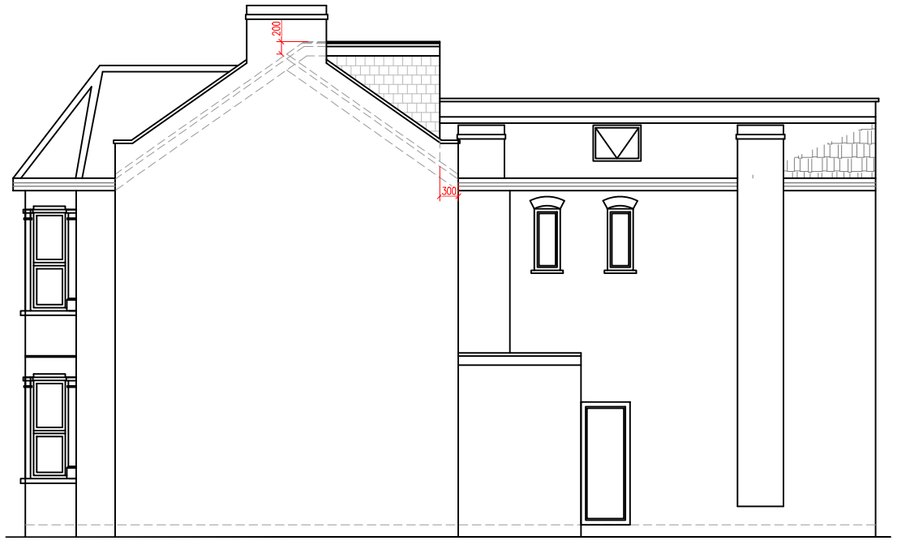

PROPOSED ELEVATION SIDE A
SCALE 1:100

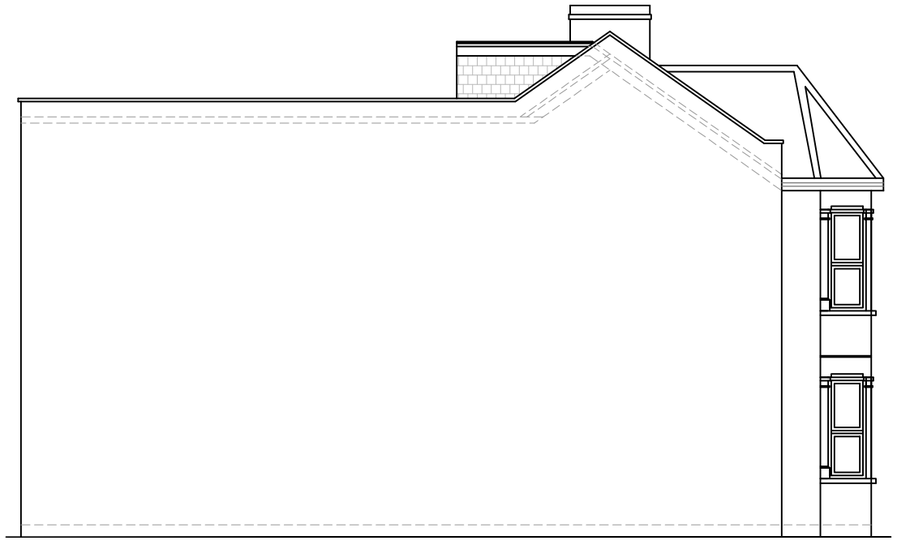

PROPOSED ELEVATION SIDE B
SCALE 1:100

fastPlans

www.FastPlansUK.co.uk

Project: Loft Conversion with Dormer to Rear.

Address: 102a SOUTH VIEW ROAD, N8 7LS

Scale:	Dwg. no:
1:100 @ A3	A09
Drawn by: O.B.S	Date Drawn: 21-MAY-2026

For Drawings Tel: 0208 154 5569

E-mail: plans@FastPlansUK.co.uk

EXISTING SECTION AA
SCALE 1:50

5m 1:50
10m1:100

fastPlans

www.FastPlansUK.co.uk

Project:
Loft Conversion with
Dormer to Rear.

Address:
102a SOUTH VIEW ROAD, N8 7LS

Scale:	Dwg. no:
1:50 @ A3	A10
Drawn by: O.B.S	Date Drawn: 21-MAY-2026

For Drawings Tel: 0208 154 5569

E-mail: plans@FastPlansUK.co.uk

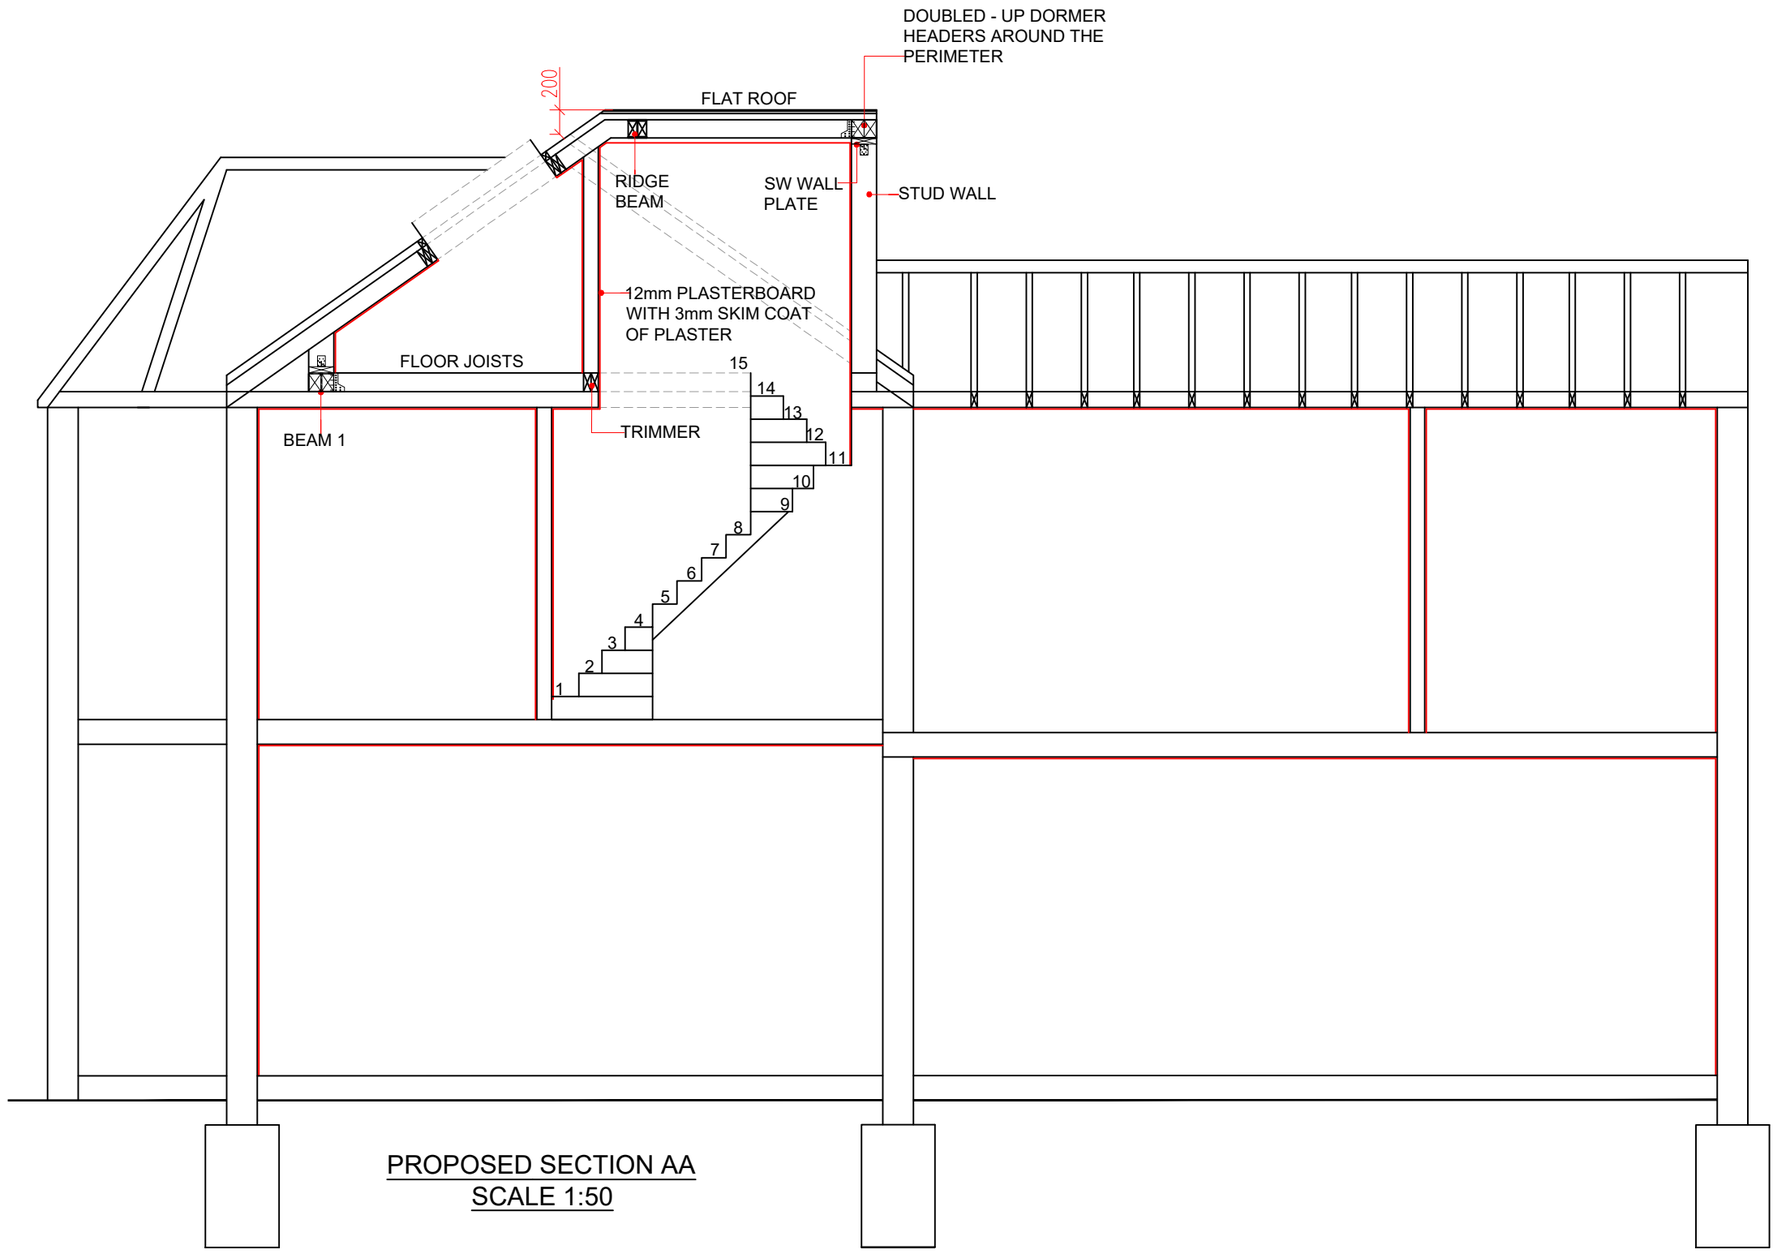

PROPOSED SECTION AA
SCALE 1:50

fastPlans

www.FastPlansUK.co.uk

Project: Loft Conversion with Dormer to Rear.

Address: 102a SOUTH VIEW ROAD, N8 7LS

Scale:	Dwg. no:
1:50 @ A3	A11
Drawn by: O.B.S	Date Drawn: 21-MAY-2026

For Drawings Tel: 0208 154 5569

E-mail: plans@FastPlansUK.co.uk

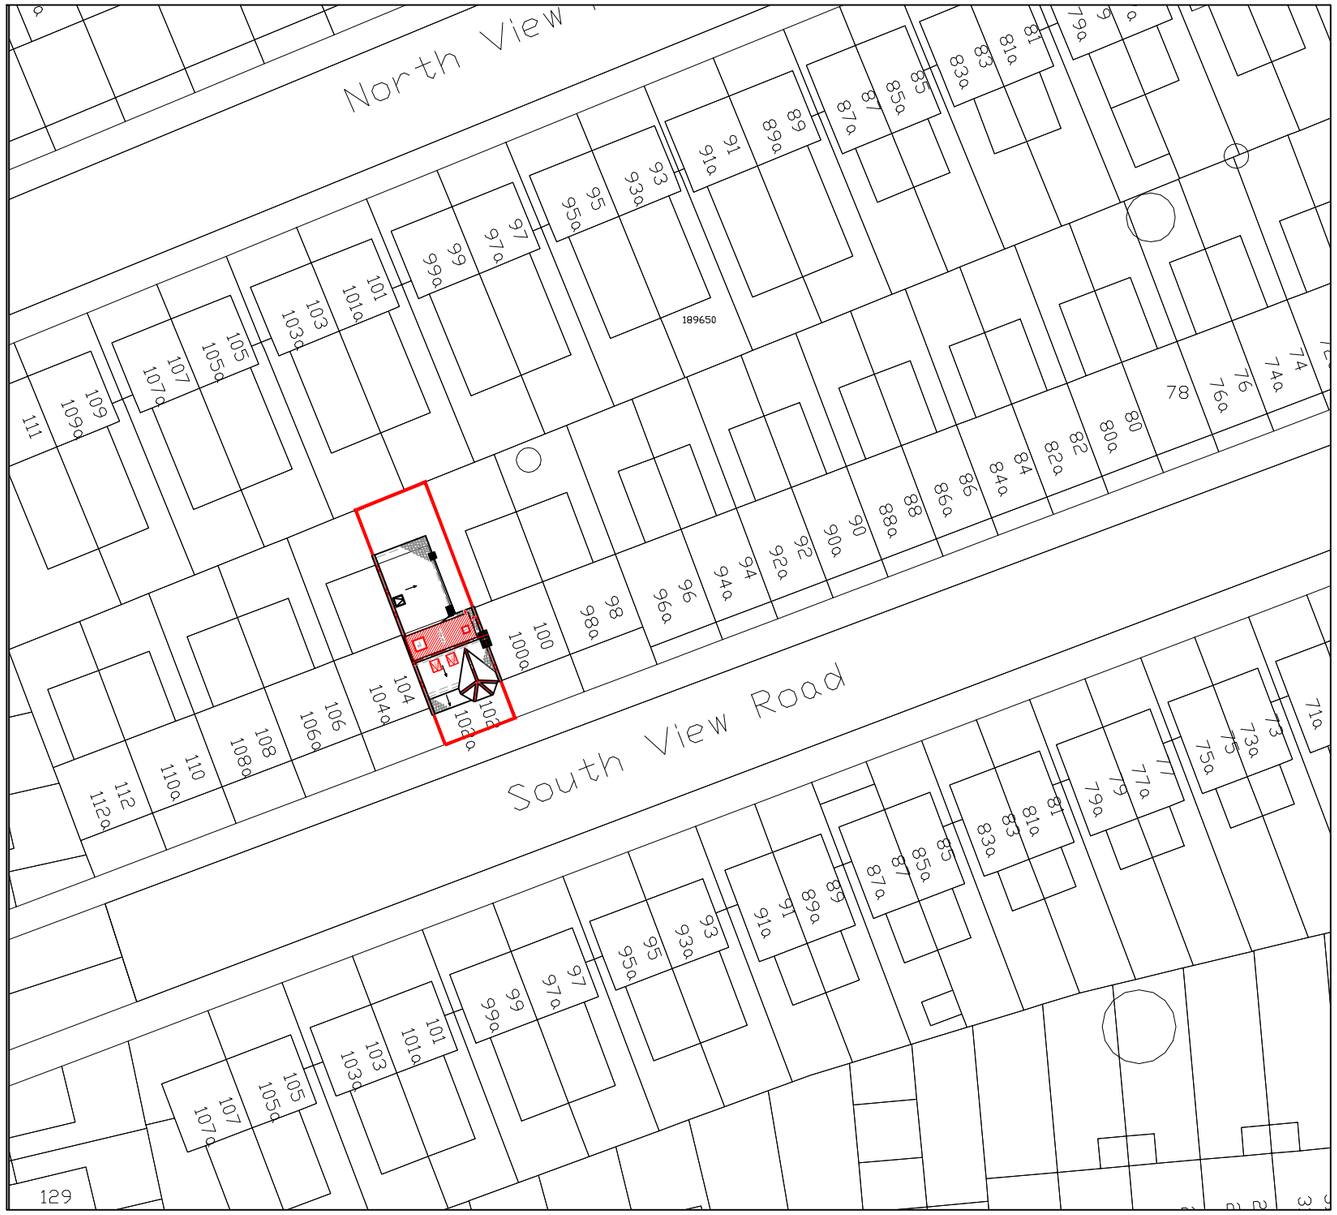

BLOCK PLAN
SCALE 1:500

0 10 20 30 40 50m 1:500

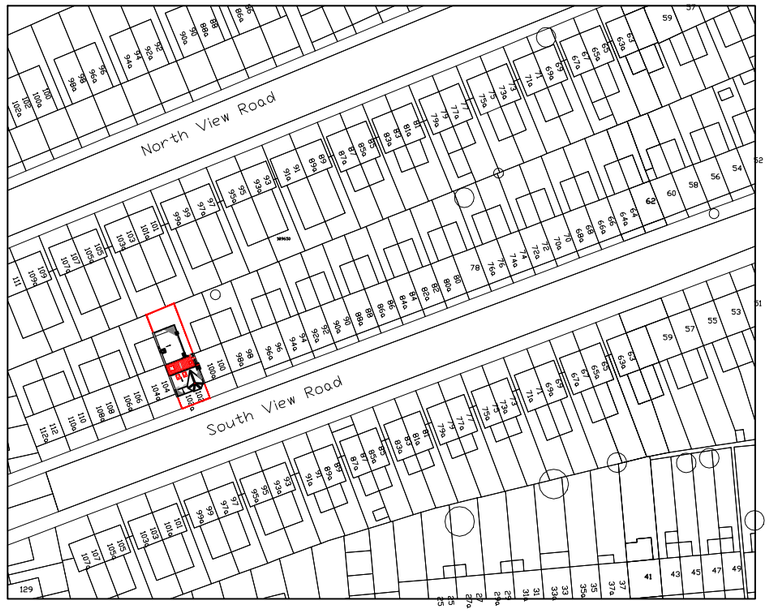

LOCATION PLAN
SCALE 1:1250

0 10 20 50 100m 1:1250

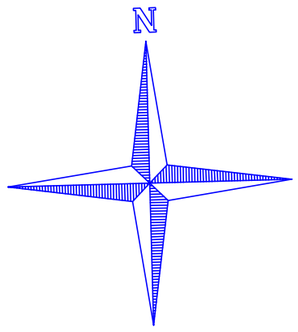

fastPlans

www.FastPlansUK.co.uk

Project: Loft Conversion with Dormer to Rear.	
Address: 102a SOUTH VIEW ROAD, N8 7LS	
Scale: 1:500 @ A3	Dwg. no: A12
Drawn by: O.B.S	Date Drawn: 21-MAY-2026
For Drawings Tel: 0208 154 5569	
E-mail: plans@FastPlansUK.co.uk	