
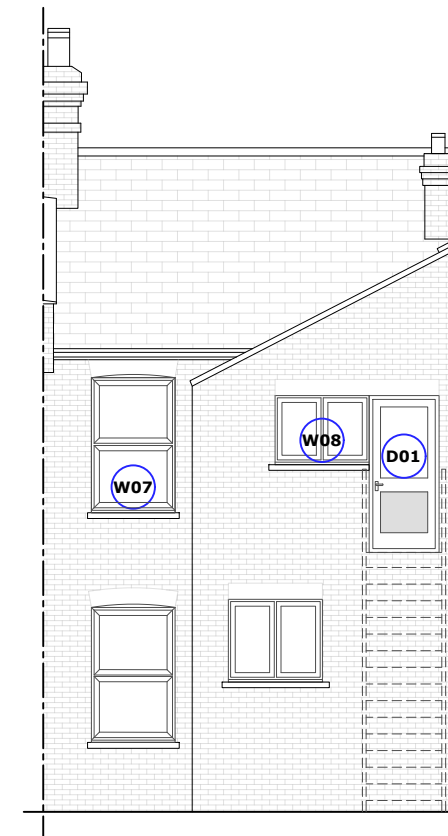
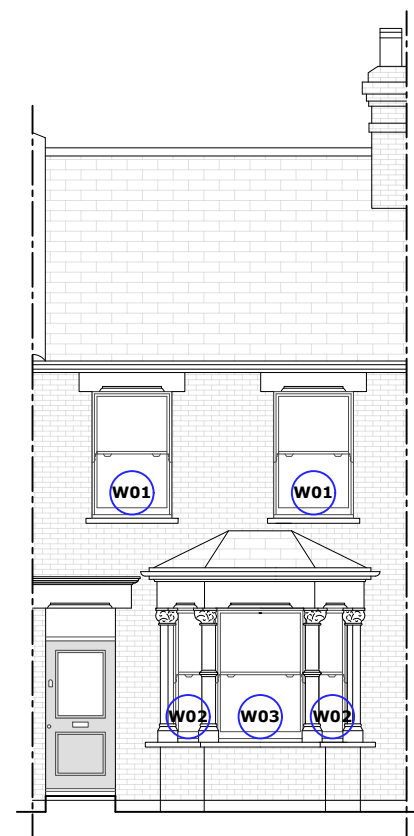
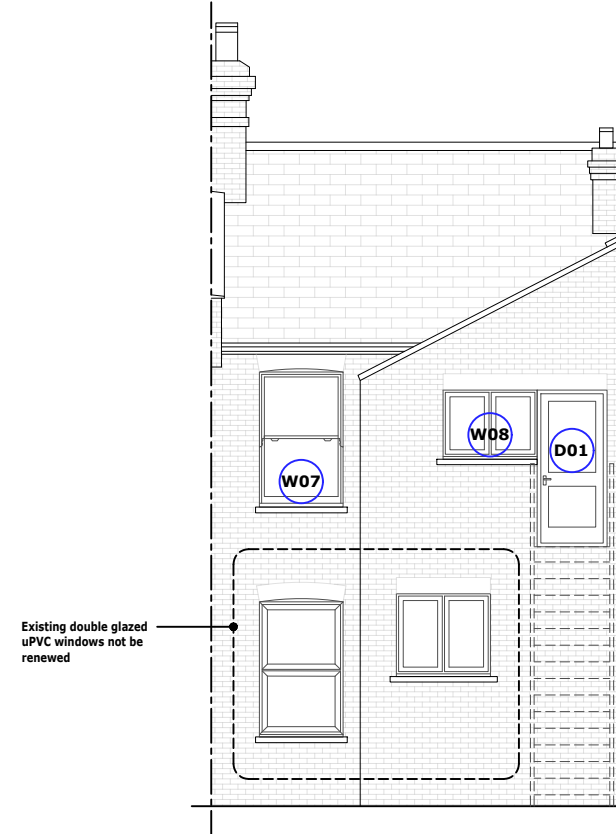


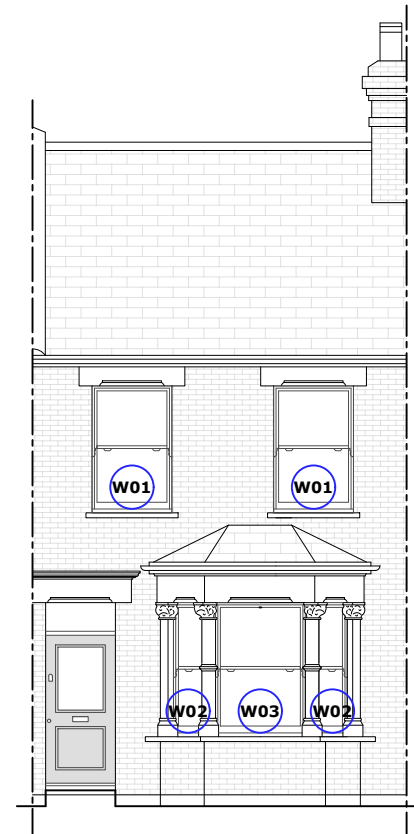

Scale Bar 1:100

P1	Planning	TVS	DM	06.07.26
Rev	Description	By	QA	DD.MM.YY

© This drawing and any design hereon is the copyright of Potter Raper and must not be reproduced without their written consent. All drawings remain the property of Potter Raper. Figured dimension only to be taken from this drawing. All dimensions to be checked on site. Please inform Potter Raper immediately of any discrepancies before work proceeds.

Client	Wates / Clarion
--------	-----------------

Project Name	Capital Works 2026 / 27
--------------	-------------------------

Project Location

53 Steele Road, Haringey,
London, N17 6YJ

Sheet Name

Project Status	Planning
----------------	----------

Drawing Nr.
12235-PR-SR 53-ZZ-DR-A-PL201

Scale 1:100 @ A3



**POTTER
RAPER**

Duncan House
1A Burnhill Road
Beckenham
Kent
BR3 3LA
Tel: 020 8658 3538