


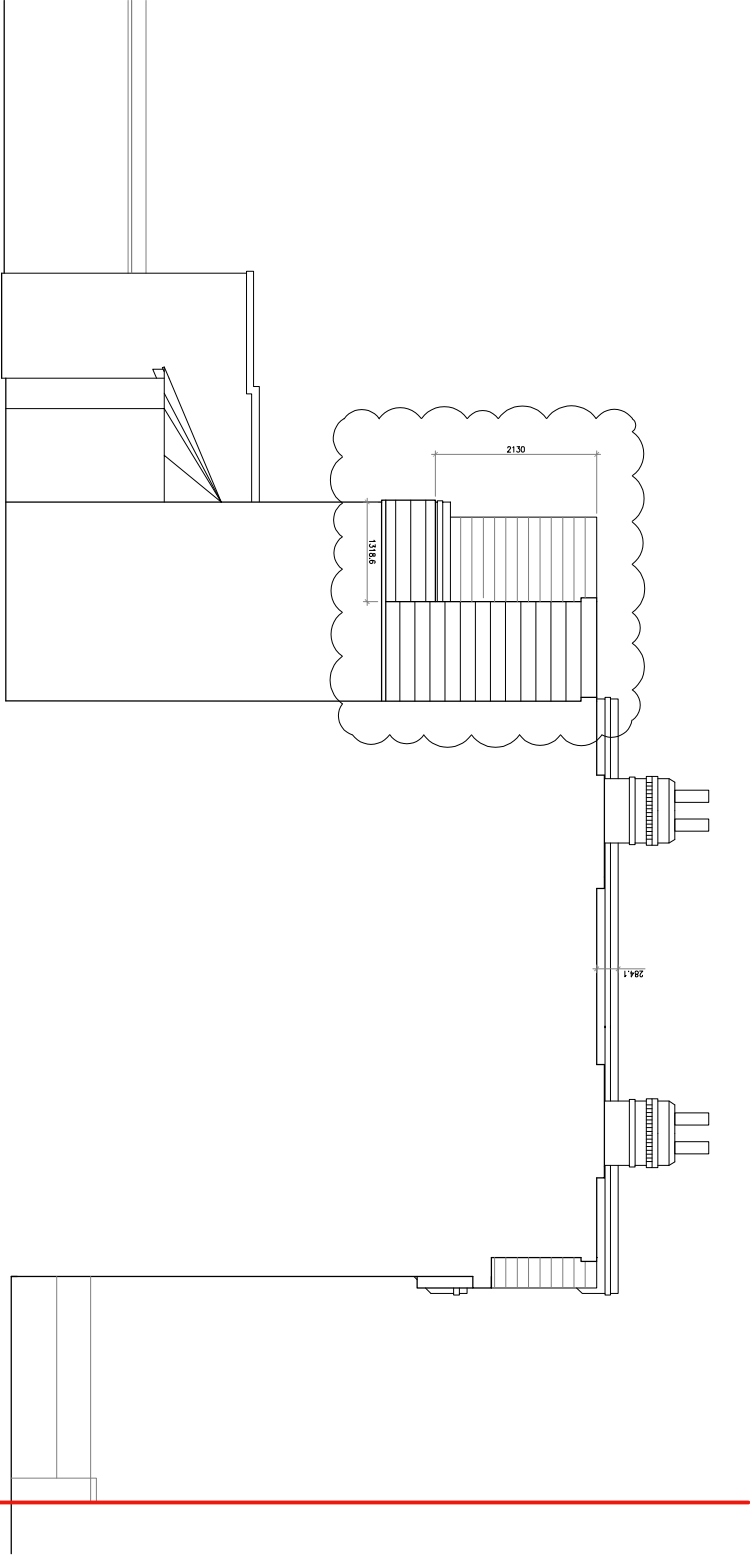

NO. 9 REAR GARDEN

NO. 9
(New loft extension, slate to match neighbouring extension)

NO. 9 FRONT GARDEN

RICHMOND RD.

Proposed west side elevation

DATE	REV	JOB:	DRAWING:	JOB NO.	Peter van der Zwan A.R.B
14.07.26	Loft volume reduced	LOFT EXTENSION	PROPOSED SIDE ELEVATION	2501	
	A	SITE:	SCALE:	DRG NO.	
		9 RICHMOND ROAD	1:100 @ A4	LDC-08	
		LONDON, N11 2QR			
		CLIENT:	DATE:	REVISION, STAGE.	
		AMY TAYLOR & IAN LETH	MAY 2026	Rev A LDC App.	