

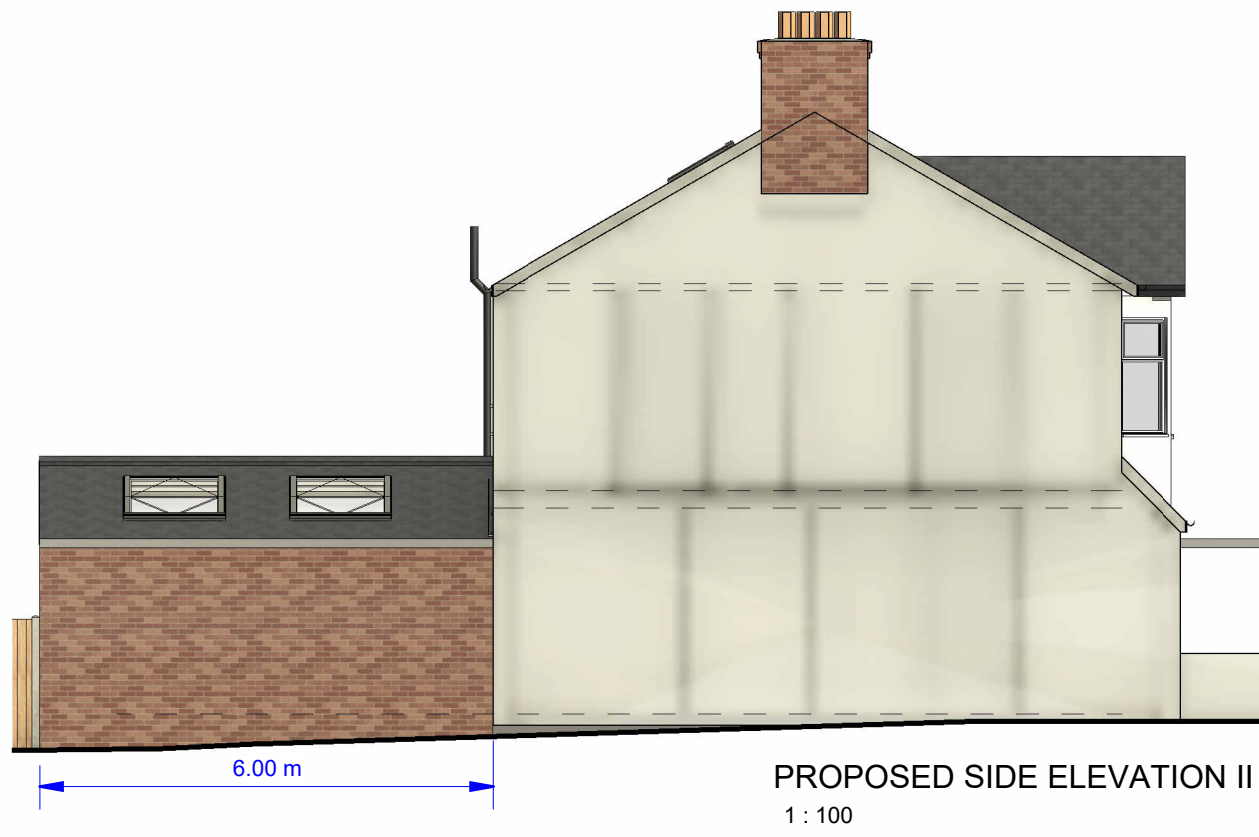
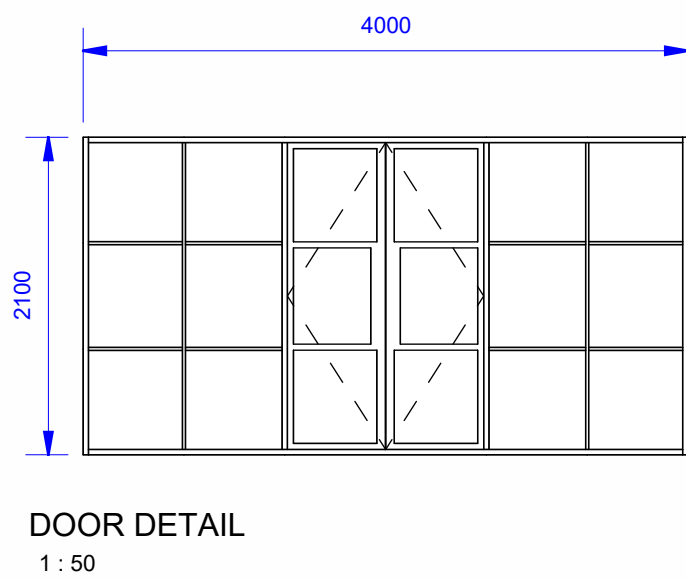
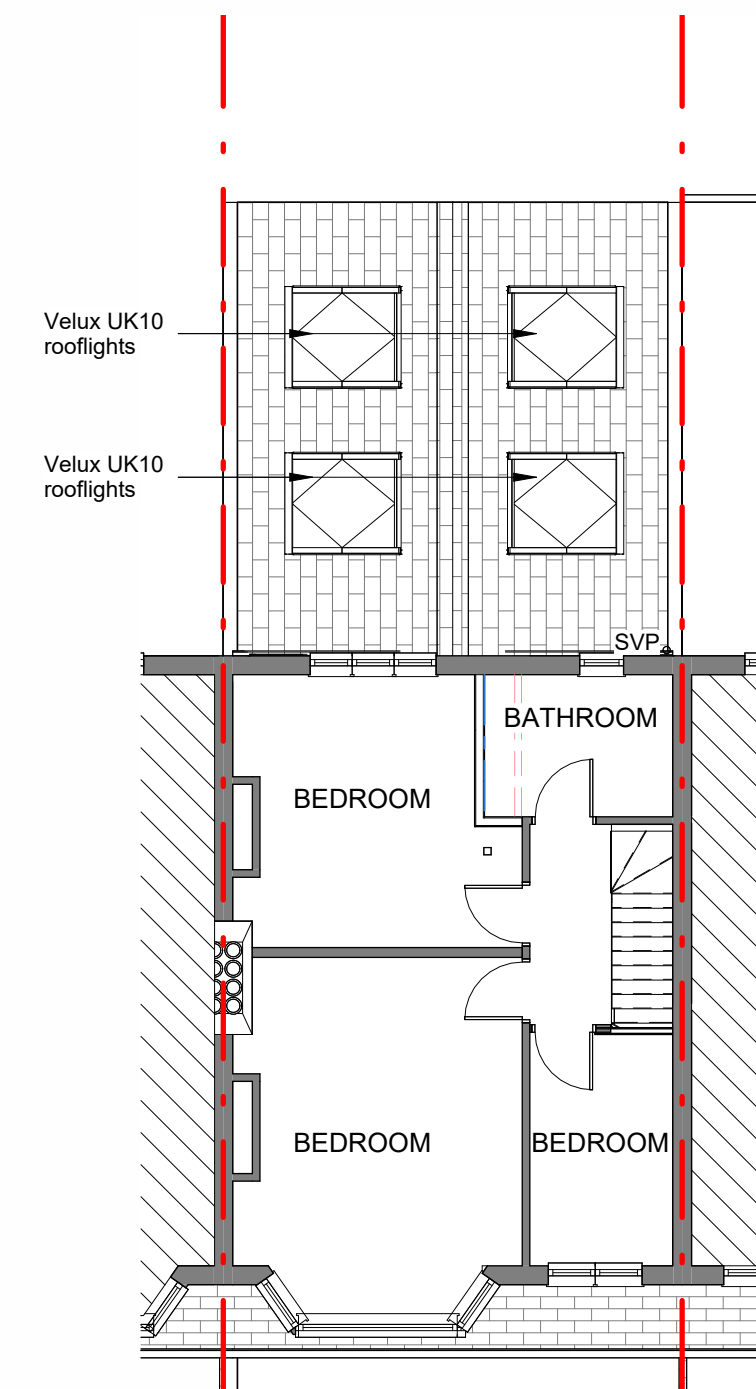
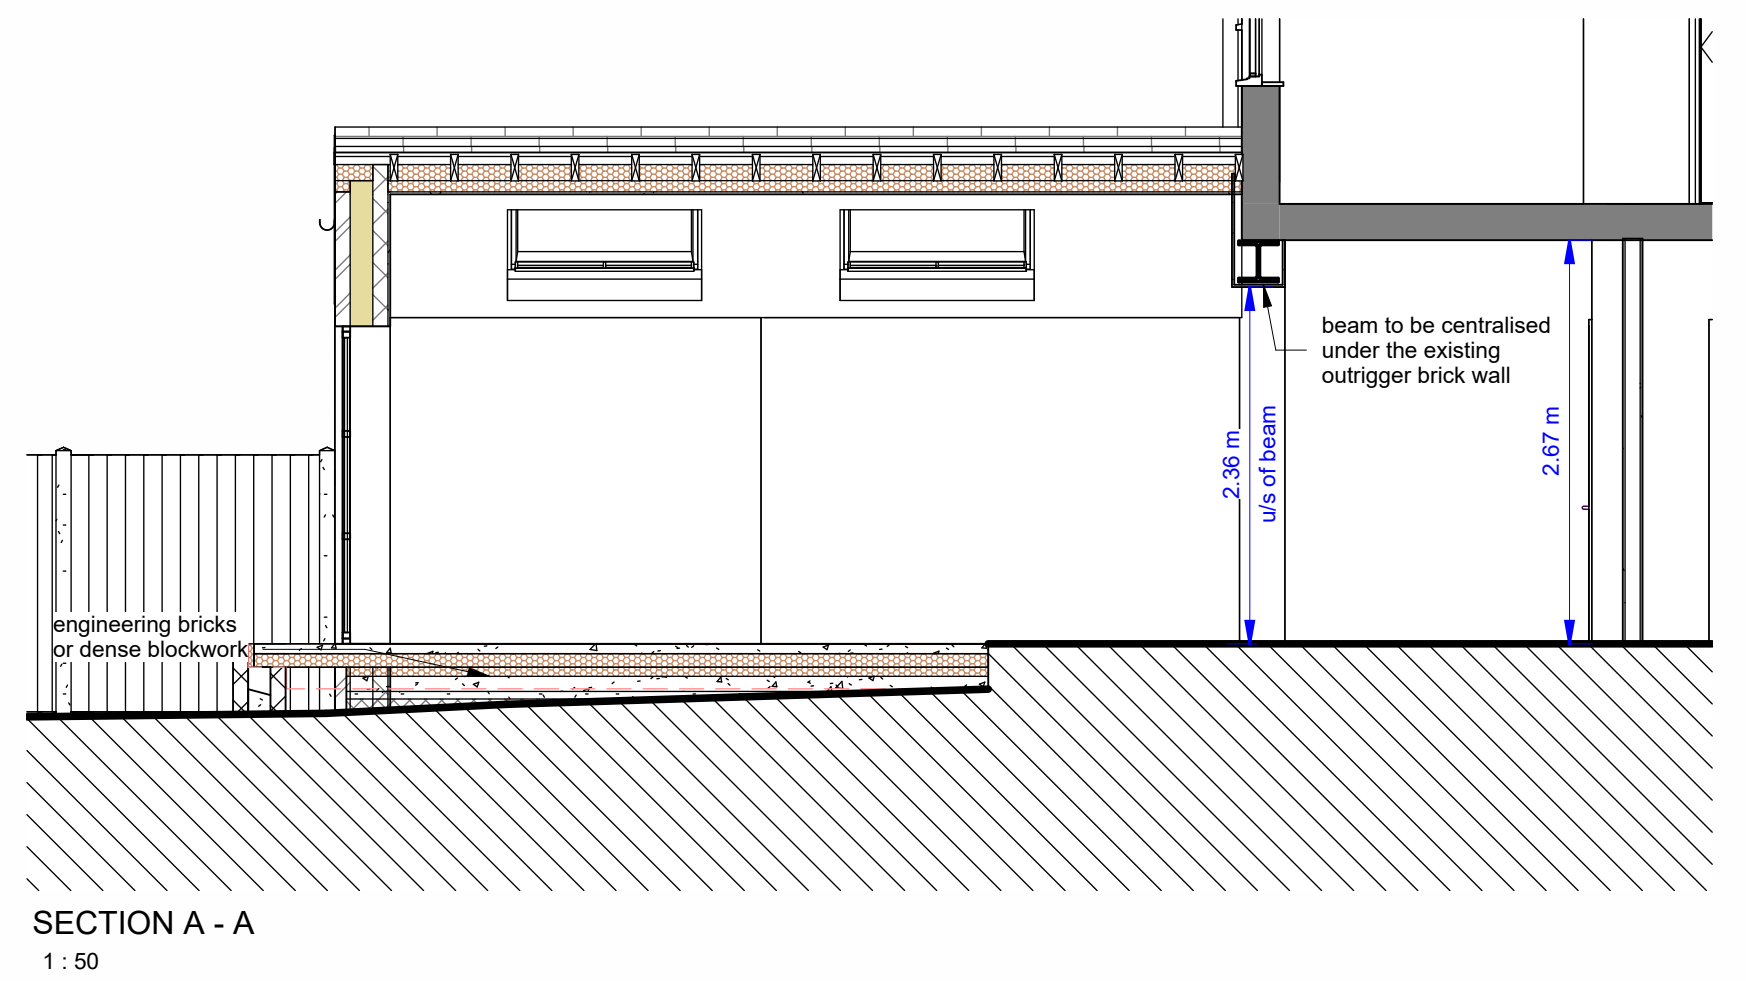


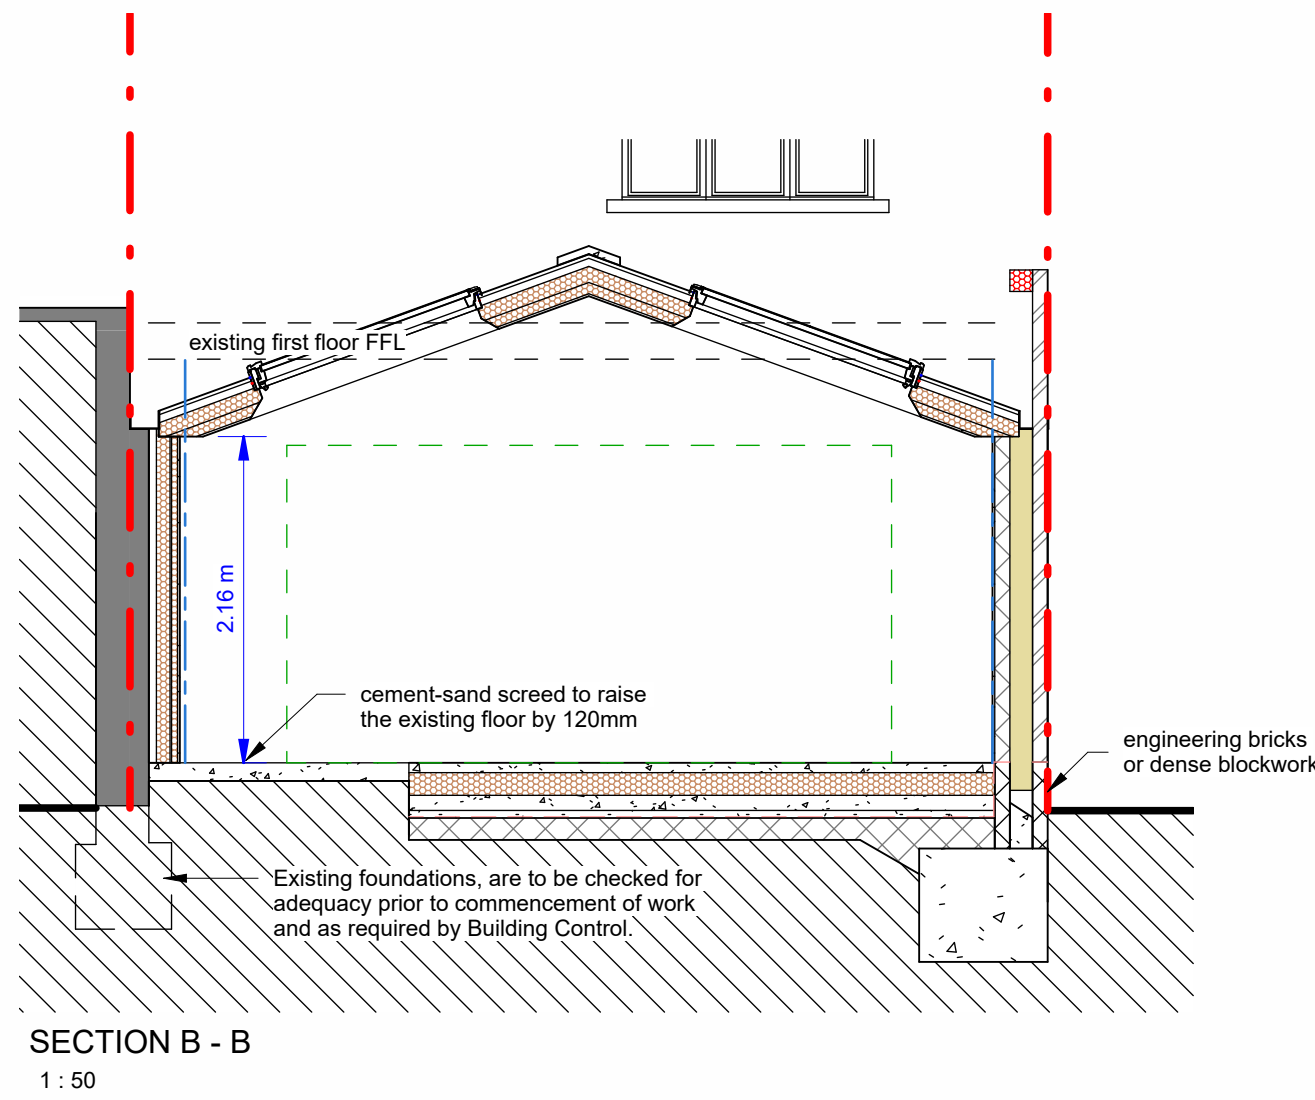

3D View 1A

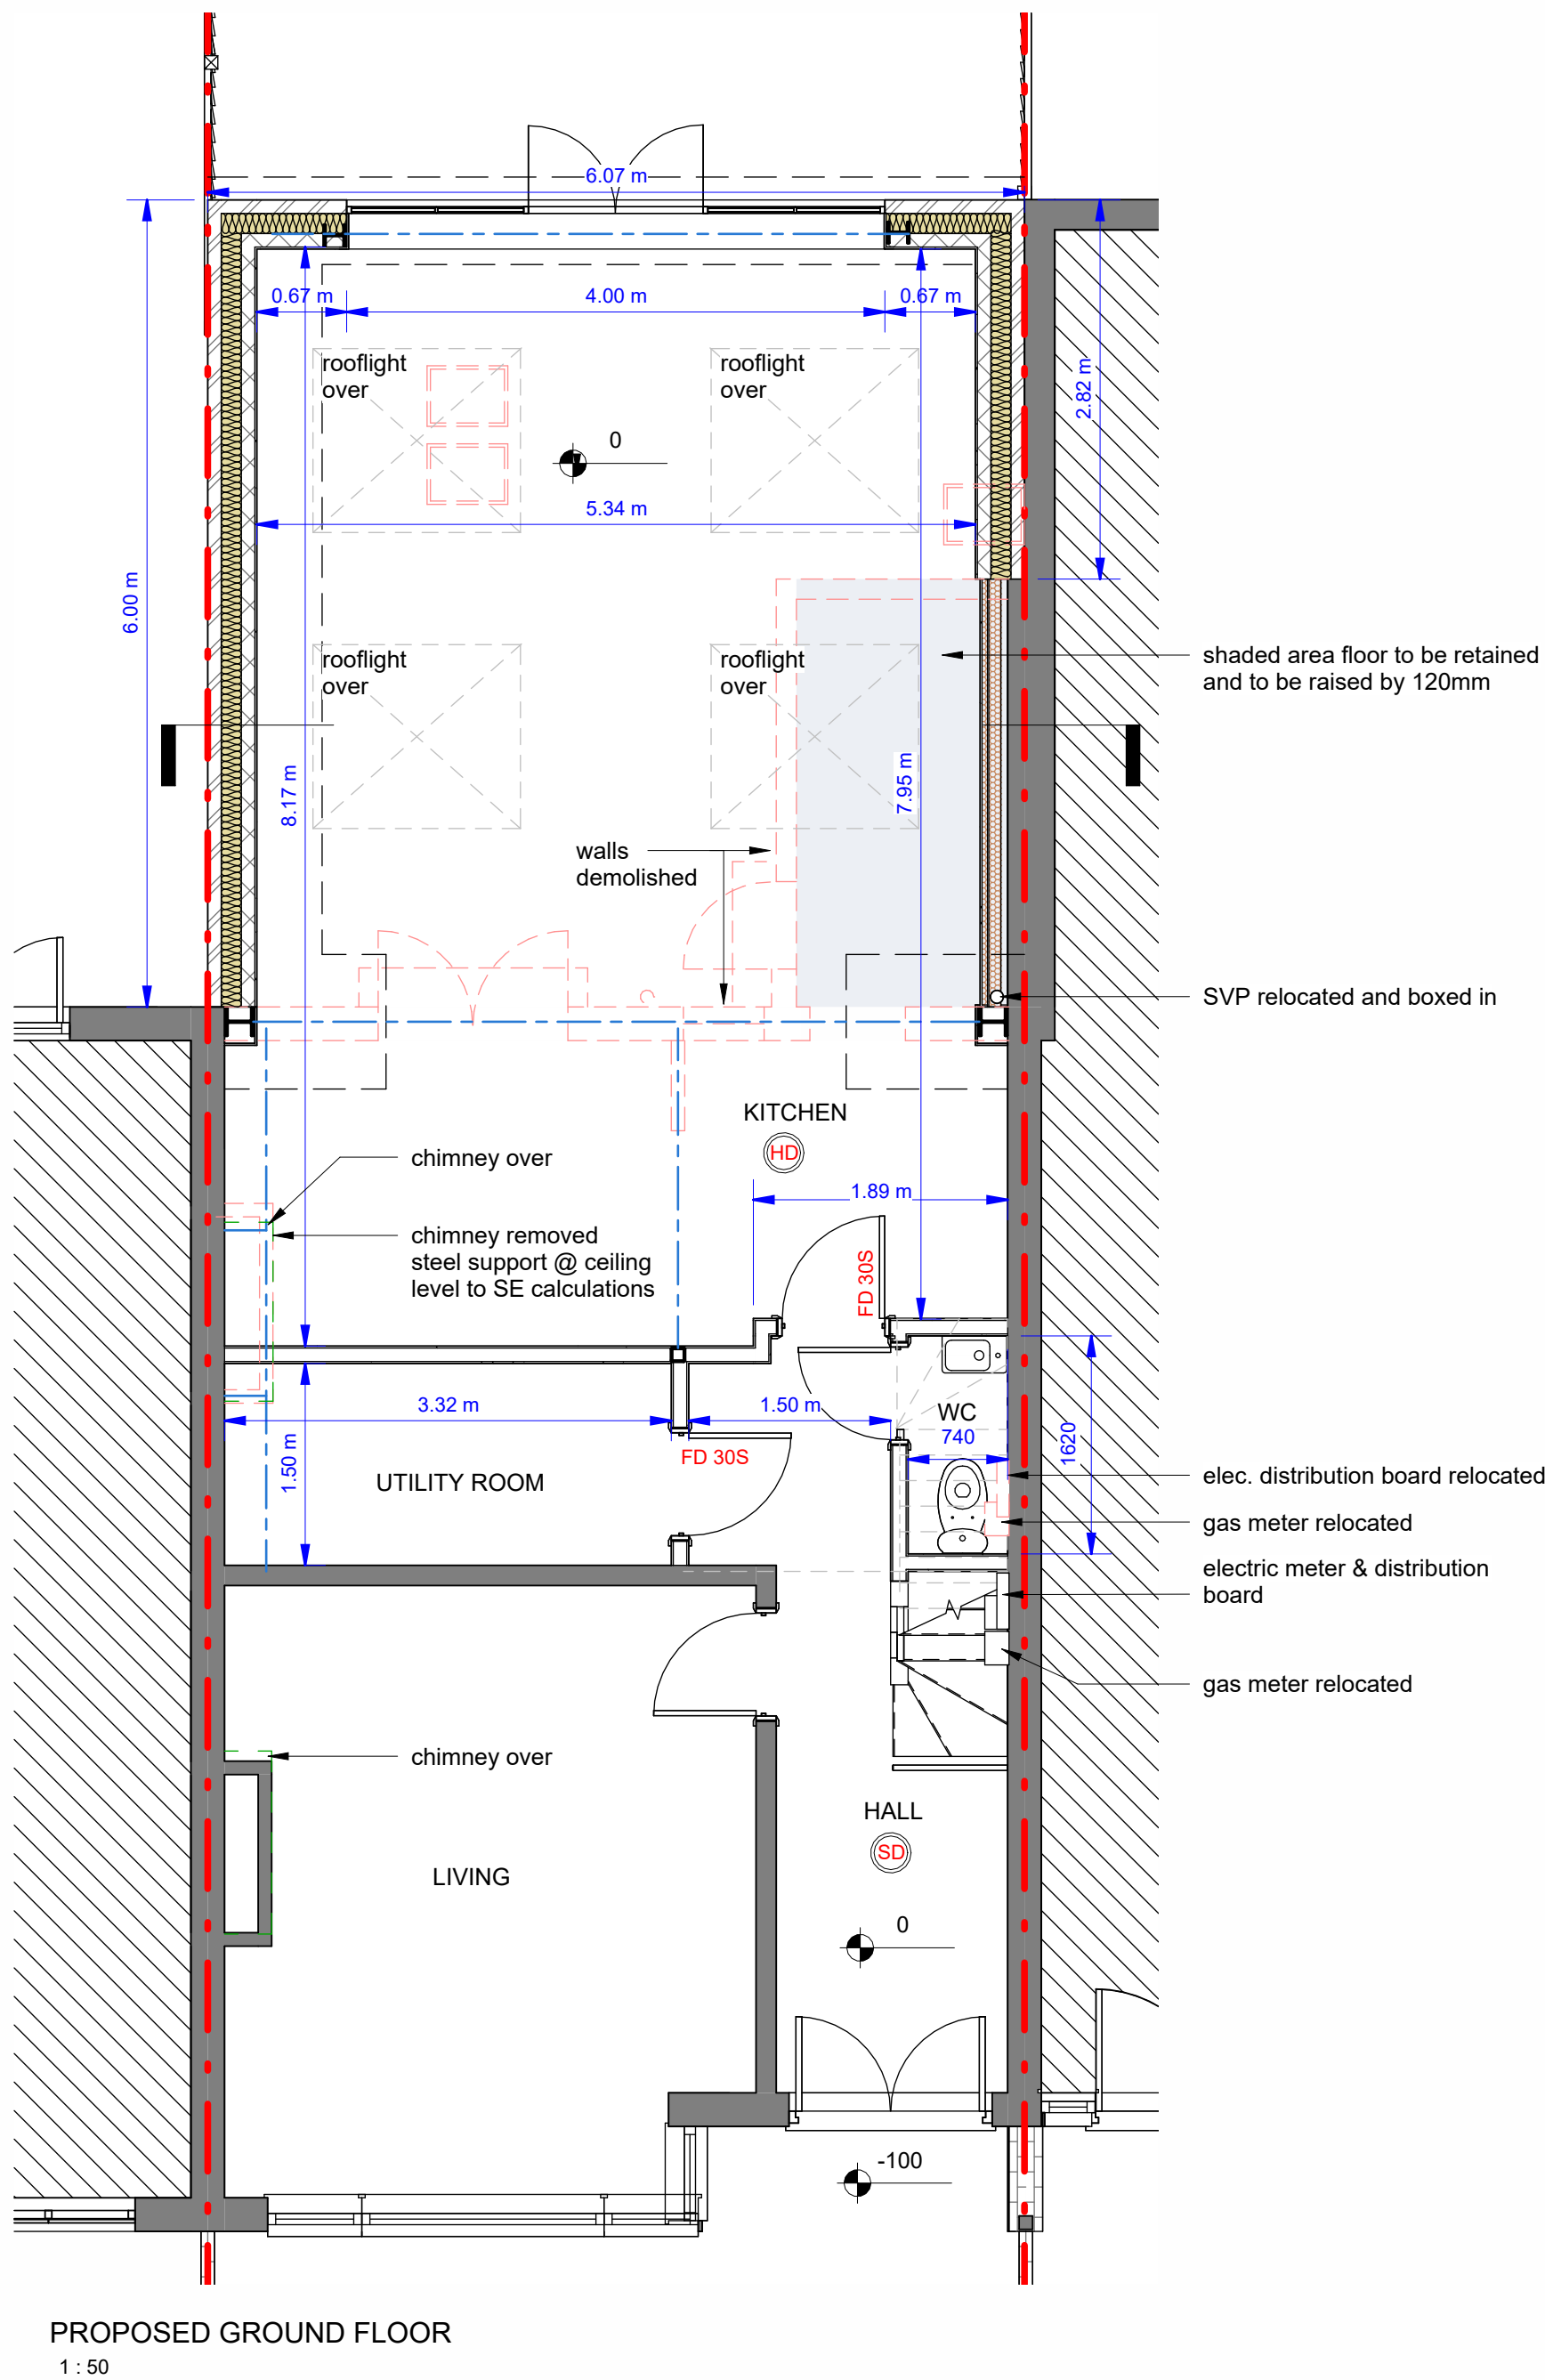

3D View 2 Copy 1

1M	2M	3M	4M	5M	6M	7M	8M	9M	10M
1M	2M	3M	4M	5M	6M	7M	8M	9M	10M

plusrooms

HOME EXTENSIONS

KITCHEN EXTENSIONS

LOFT CONVERSIONS

REFURBISHMENT

REV	DATE	DETAIL	P/C	DRN
A	23/06/26	first draft	VH	SZ
B	30/06/26	pitch roof	VH	OE

DRAWING:

PROPOSED EXTENSION

DATE:	07/06/26	PROJECT:	REAR EXTENSION
SCALE @ A1:	As indicated	CLIENT:	KATY FOX & LEE GANT
DRAWING No.	2026 067 02 B	CLIENT ADDRESS:	14 SANDRINGHAM RD LONDON N22 6RB

ALL PLANS TO BE CHECKED BY CONTRACTOR FOR ACCURACY AND DIMENSIONS BEFORE WORK ON SITE. ANY QUOTES MUST BE RELATED TO DISCOVERIES AND EXISTING CONDITIONS. ANY CHANGES TO THE PLANS OR DIMENSIONS MUST BE NOTIFIED IMMEDIATELY TO THE CLIENT. 

PLUS ROOMS

Unit 30, NW Works, 135 Solihbury Rd, London NW6 6RJ | T: 0800 917 7127

Plus Rooms is trading name of plusrooms.com ltd | Company Registration No. 1340798

Registered Office: Elmwood House, 42 Lifford Road, Barnet, Herts, EN5 9BT | Directors: James and Robert Bennett