

WEST GREEN ROAD

TURNER AVENUE

ELMAR ROAD

KEY


Existing

- Ownership boundary
- Site boundary
- Existing private gardens
- Existing brick wall
- Existing timber fences to existing brick walls
- Existing railings, repurposed
- Existing concrete fence panels

Proposed

- Handrail to ramp
- Retaining wall - each location and height site specific to engineer's specification
- Closeboard timber fence, 1.8m height with matching gates. Concrete posts and gravel boards to southern boundary ex. www.jacksons-fencing.co.uk
- Closeboard timber fence, 1.8m height with matching gates. Timber posts to dividing garden boundaries ex. www.jacksons-fencing.co.uk
- Vehicular lockable double gate in steel, 2.1m ht, 3.3m width for emergency access vehicles - specification tba eg. Barbican Vertical Bar Fencing ex. www.jacksons-fencing.co.uk
- Pedestrian lockable single gate in steel, 2.1m ht, 1.2m width in steel - specification tba eg. Barbican Vertical Bar Fencing ex. www.jacksons-fencing.co.uk
- Pedestrian lockable single gate in steel, 2.1m ht, 1.2m width in steel with fob control, Entrolec ETA Reader or similar approved eg. Barbican Vertical Bar Fencing ex. www.jacksons-fencing.co.uk
- Vehicular lockable double gate in steel, 2.1m ht, 1.2m width in steel with fob control, Entrolec ETA Reader or similar approved eg. Barbican Vertical Bar Fencing ex. www.jacksons-fencing.co.uk
- Pedestrian single gate in steel, 1m ht, 900mm width in black steel with matching railings 900mm height. eg. Sentry metal railings ex. www.jacksons-fencing.co.uk

METAL FENCING

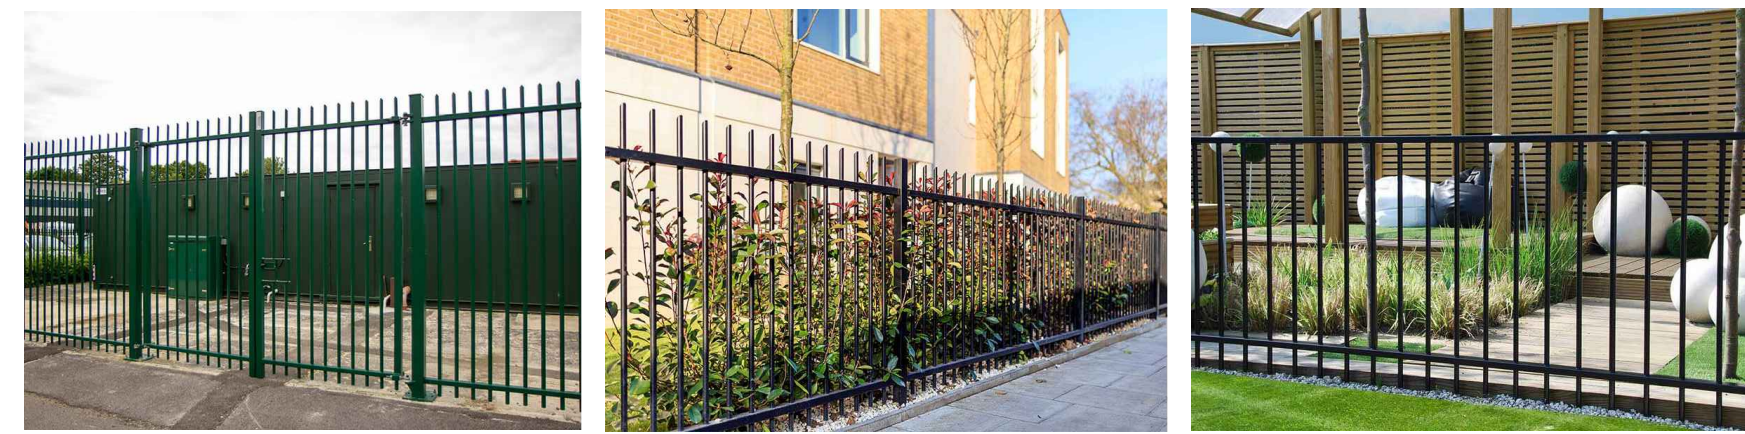

Barbican Vertical Bar Fencing & matching gates available in different colours from Jacksons Fencing to Block Gardens etc. Sentry Railings to front of existing block from Jacksons Fencing

TIMBER FENCING



Closeboard timber fence to boundaries and garden partitions available from Jacksons Fencing

SECURITY FOB



All metal gates accessed via a standalone reader / fob control unit eg. Entrolec ETA Reader available from www.came.com

Existing boundary treatment to whole of eastern boundary retained

COMMUNITY GARDEN
Lockable steel gate 2.1m ht with controlled access via fob reader
eg. Barbican fencing
ex. www.jacksons-fencing.co.uk

Existing boundary treatment retained

Existing concrete fence & steel gates retained

COMMUNITY GARDEN
Lockable steel gate 2.1m ht with controlled access via fob reader
eg. Barbican fencing
ex. www.jacksons-fencing.co.uk

New 2.1m ht vehicular double steel gates & matching pedestrian gate with controlled access via fob reader
eg. Barbican Vertical Bar Railings
ex. www.jacksons-fencing.co.uk

KIRKTON ROAD

Low retaining wall and metal handrail at 900mm height

Existing railings repurposed

BLOCK GARDENS
Lockable steel gate 2.1m ht with controlled access via fob reader
eg. Barbican fencing
ex. www.jacksons-fencing.co.uk

Existing boundary treatment retained

PRIVATE GARDENS
Existing boundary treatment retained

BLOCK GARDENS
Lockable steel gate 2.1m ht with controlled access via fob reader
eg. Barbican fencing
ex. www.jacksons-fencing.co.uk

SOUTHERN BOUNDARY
1.8m height closeboard timber fence concrete posts & with gravelboards

GARDEN PARTITIONS
1.8m height closeboard timber fence with timber posts

SOUTHERN BOUNDARY
1.8m height closeboard timber fence concrete posts & with gravelboards

GARDEN PARTITIONS
1.8m height closeboard timber fence with timber posts

SOUTHERN BOUNDARY
1.8m height closeboard timber fence concrete posts & with gravelboards

0 5 10 20 30 40 50 75 100m