



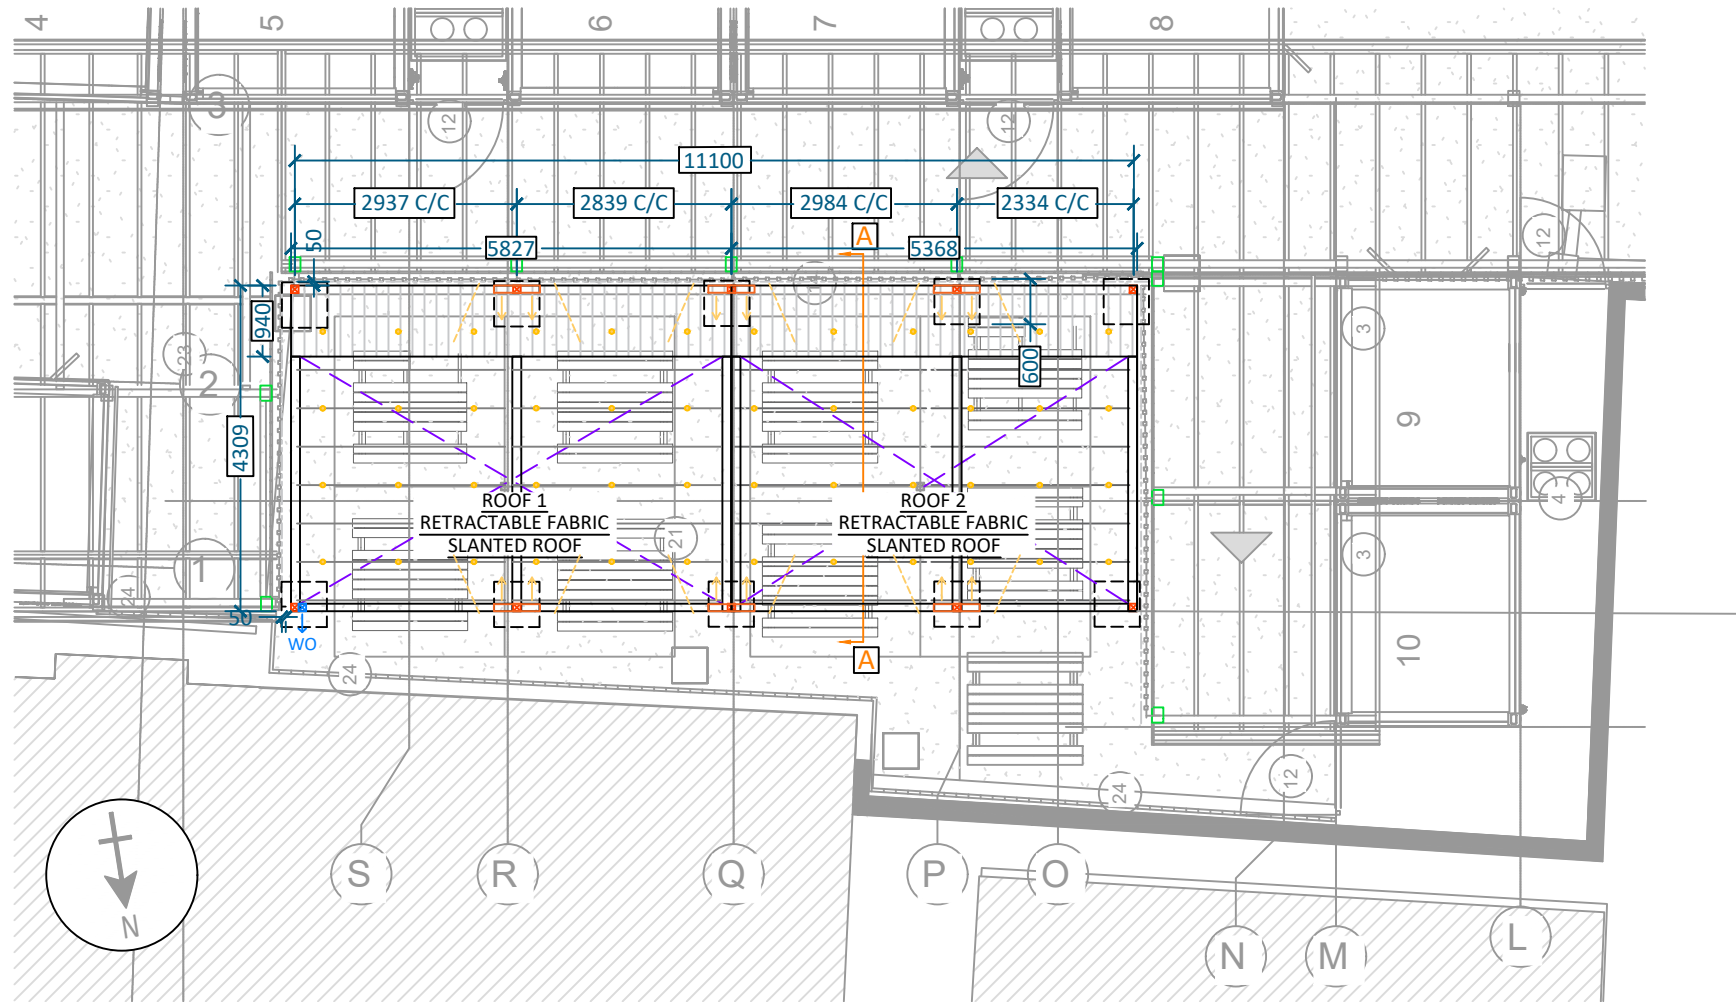

01 PLAN VIEW
SCALE 1:100

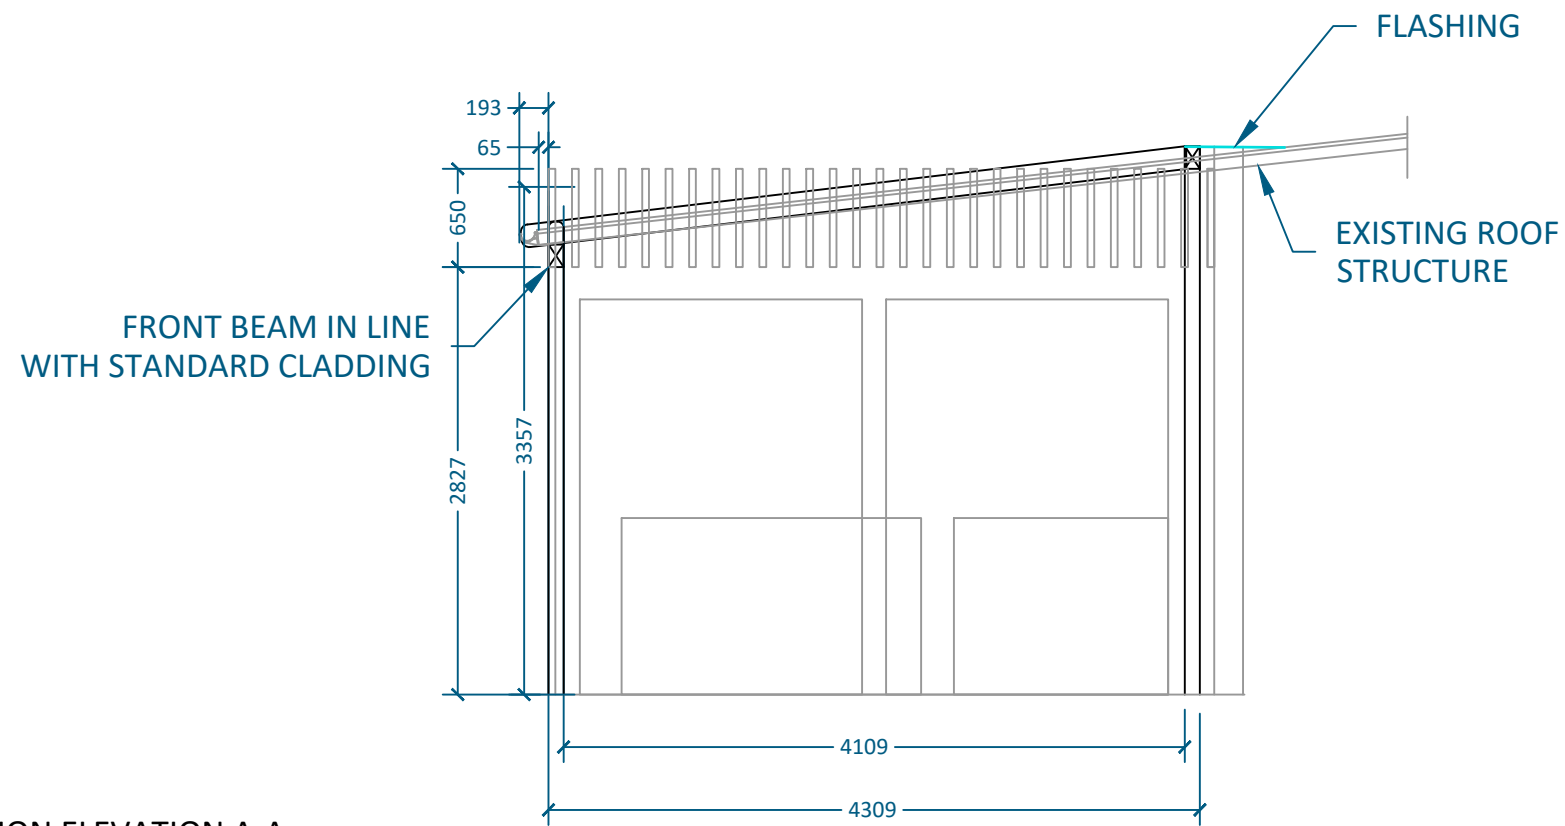

A SECTION ELEVATION A-A
SCALE 1:50

WO = WATER OUTLET

x6 2000W INFRARED
HEATERS


1x 72W LEDs

2x 420W MOTOR

TOTAL LOAD: 12912W

PLEASE NOTE:
SINGLE POINT OF DRAINAGE IS
BELOW RECOMMENDATIONS

RAL6005 MATTE FINISH FOR
FRAME

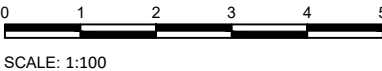

WEATHERING TO BUILDING, FOOTINGS, ELECTRIC
SUPPLY & FINAL CONNECTION BY OTHERS

ACCESS RESTRICTIONS

SITE ELEVATION: GROUND FLOOR TERRACE, ACCESS
THROUGH EXISTING PERGOLAS
MIN. DIMENSIONS: TBC
HOURS: TBC

SUBJECT TO INSTALL SURVEY

DRAWING DISCLAIMERS:
• DO NOT SCALE. DRAWINGS ARE INDICATIVE FOR VISUAL REPRESENTATION ONLY AND MAY BE USED FOR REFERENCE PURPOSES ONLY. ALL CONTRACTORS ARE RESPONSIBLE FOR TAKING AND CHECKING ALL DIMENSIONS. AEL SOLUTIONS MUST BE NOTIFIED OF ANY DISCREPANCIES IN WRITING.
• ANY STRUCTURAL WORK MUST BE CARRIED OUT TO THE EXACT SPECIFICATION AND REQUIREMENTS OF THE CLIENT'S APPOINTED STRUCTURAL ENGINEER, AND ANY AMENDMENTS MUST HAVE THEIR EXPRESS PRIOR WRITTEN AUTHORITY. AEL SOLUTIONS ARE NOT RESPONSIBLE FOR ANY COSTS INCURRED BY FAILING TO DO SO.
• IT IS THE RESPONSIBILITY OF THE CLIENT OR THEIR APPOINTED REPRESENTATIVE TO OBTAIN ANY AND ALL RELEVANT PERMISSIONS FOR THE COMPLETION OF WORKS. AEL SOLUTIONS ARE NOT RESPONSIBLE FOR ANY COSTS INCURRED BY FAILING TO DO SO.
• ANY DISCREPANCIES BETWEEN DRAWINGS SHOULD BE REPORTED TO AEL SOLUTIONS IN WRITING PRIOR TO COMMENCEMENT OF ANY WORKS.

04	11/05/2026	ROOF TYPE CHANGED	EC
03	17/04/2026	RESCALED	LM
02	07/04/2026	DOWNPIPES ADDED	LM
01	20/03/2026	ADJUSTED POST LOCATIONS	LM
00	24/10/2025	FIRST ISSUE	LM
REV NO.	DATE	DESCRIPTION	DRAWN

JOB TITLE:
SEVEN SISTERS MARKET
SOUTH TOTTENHAM
LONDON

DRAWING TITLE:
RETRACTABLE FABRIC 2 ROOF LAYOUT

DATE: 24/10/2025	DRAWING NO:
DRAWN BY: LM	SSM005-47864-01
SCALE: 1:100 @ A3	REVISION NO: 00

AEL
OUTDOOR SOLUTIONS

A&E LEISURE LTD
UNIT G READING APPROACH
15 CRADOCK ROAD
READING RG2 0EE
T 0118 9230300
E sales@aelsolutions.com
W www.aelsolutions.com

© A&E LEISURE LTD. ALL RIGHTS RESERVED.
THIS DOCUMENT AND THE INFORMATION CONTAINED HEREIN ARE THE CONFIDENTIAL PROPERTY OF A&E LEISURE LTD. REPRODUCTION IN ANY FORM IS FORBIDDEN WITHOUT WRITTEN CONSENT. TRANSMISSION TO A THIRD PARTY IS FORBIDDEN WITHOUT WRITTEN CONSENT.