


Location Plan

Site Address: Easting: 533110 Northing: 189010

Date Produced: 16-Jul-2026

Scale: 1:1250 @A4

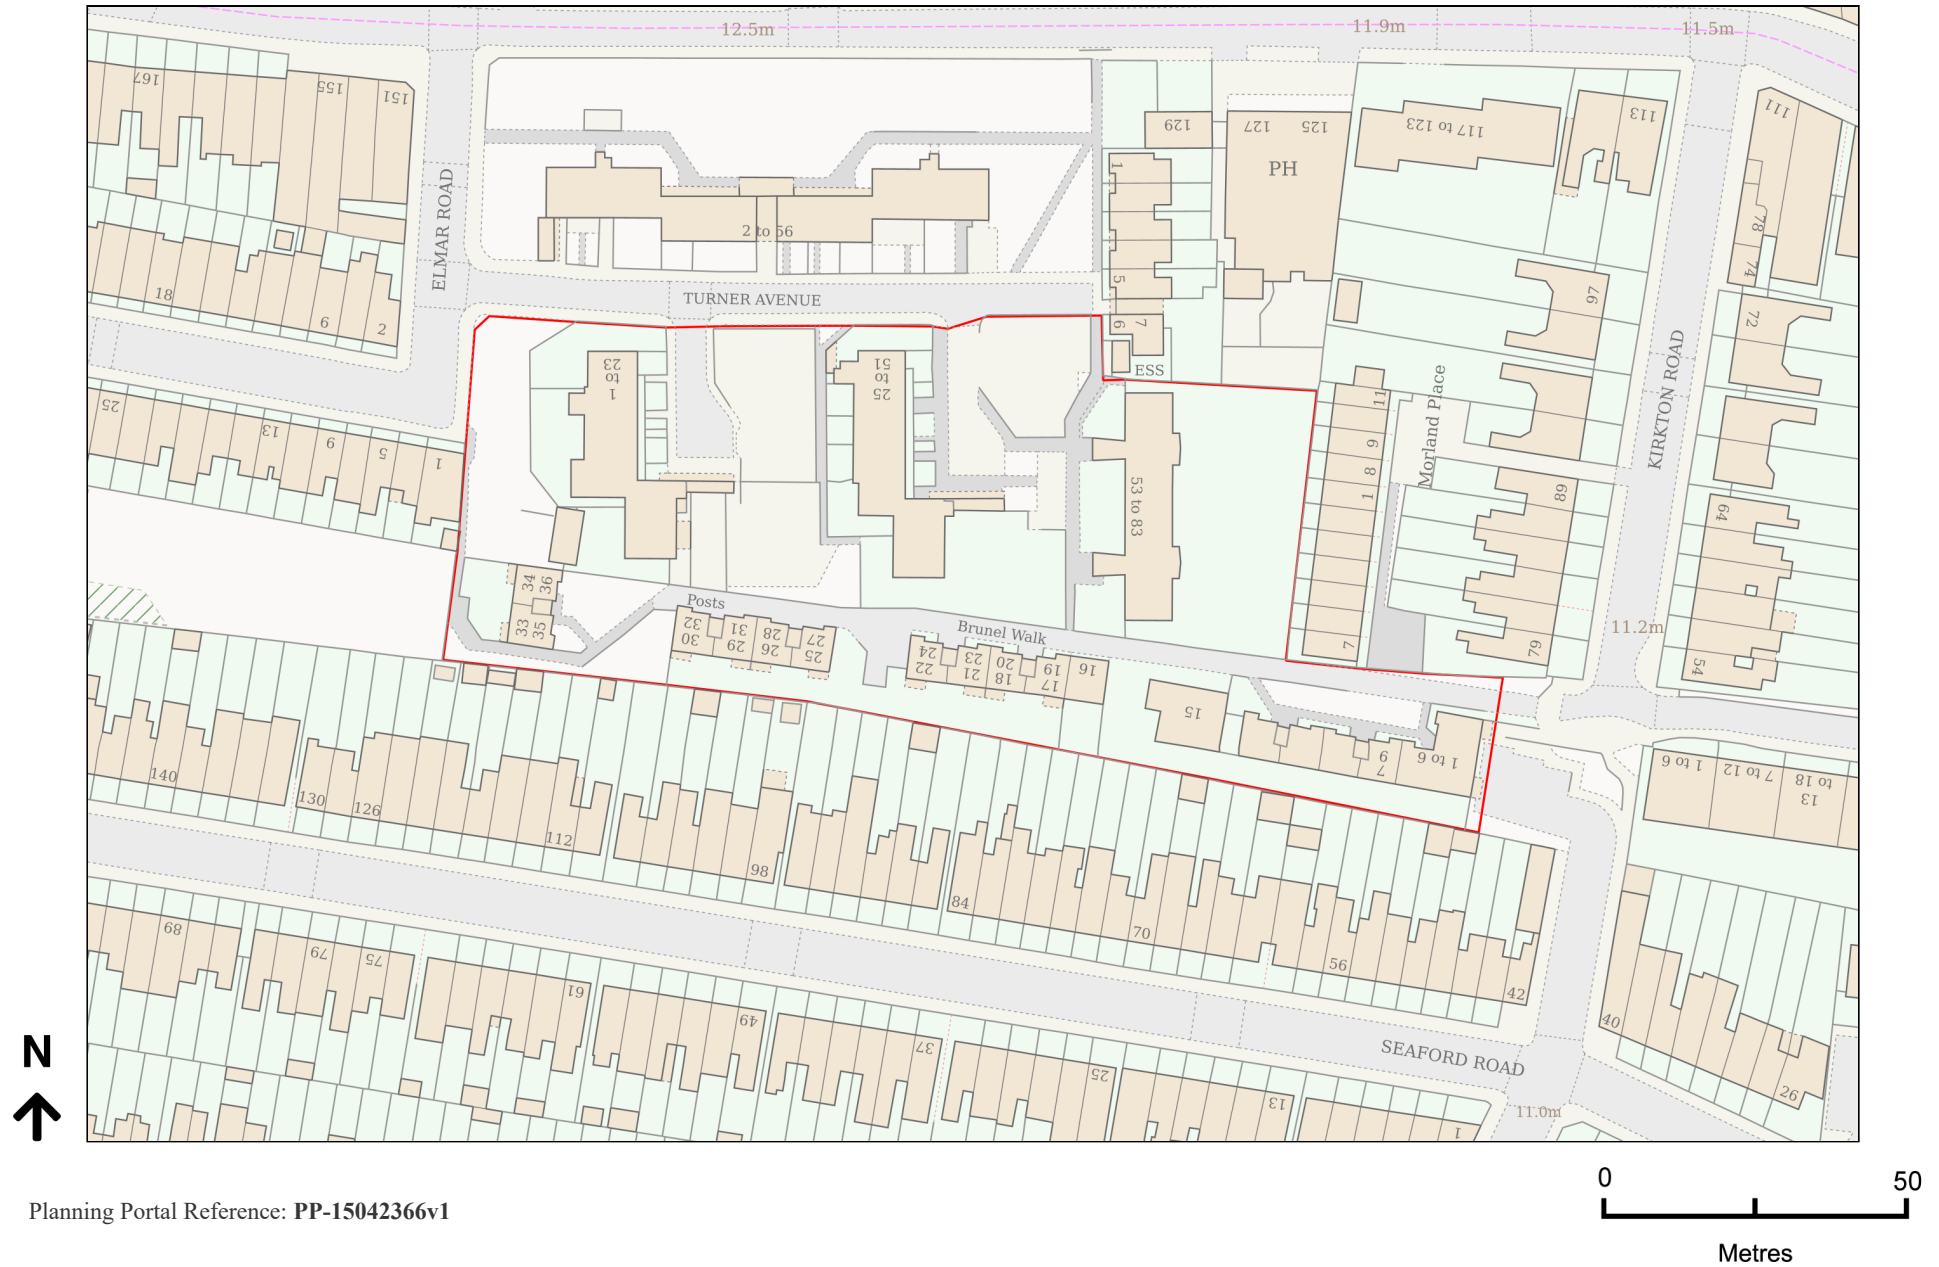

Planning Portal Reference: PP-15042366v1