




PH1 - New hob, oven, extractor, cabinets & worktop to the chimney in the kitchen




PH2 - New cabinet next to boiler in the kitchen



PH3 - New sink & cabinet in the utility

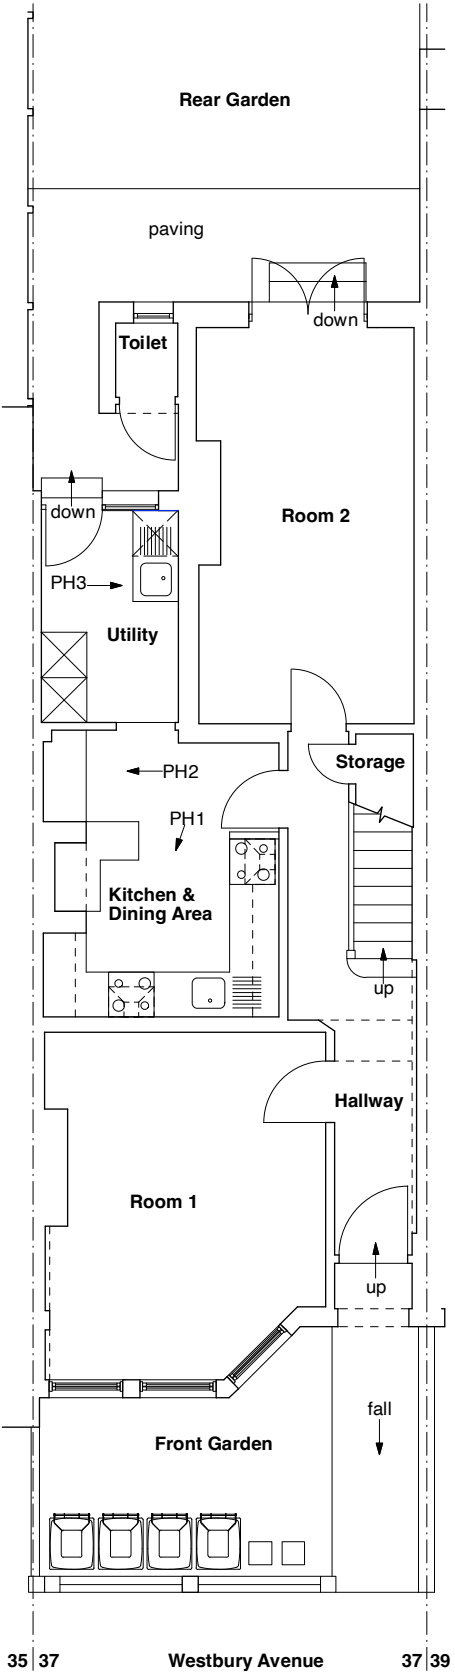

EXISTING GROUND PLAN
scale 1:100

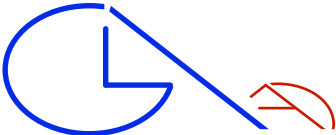

GLA Architecture and Design

Southgate Office Village, Block E,
286A Chase Road, London, N14 6HF
T 020 8886 5100 E g@glaad.co.uk

Client		
MR. & MRS CRONIN		
Main Contractor		
Project		
APPLICATION FOR A HOUSE OF MULTIPLE OCCUPANCY TO INCREASE THE NUMBER OF HOUSEHOLDS TO 4 AND A MAXIMUM OCCUPANCY OF 5 PERSONS AT NUMBER 37 WESTBURY AVENUE, LONDON N22 6BS		
Drawing Title		
KITCHEN & UTILITY ALTERATIONS PHOTOGRPAHS		
Scale	Date	Drawn By
1:100 @ A3	July 2026	DK
Project No.	Drawing No.	Rev.
2532A	PH4	A-
DO NOT SCALE THIS DRAWING. ALL DIMENSIONS TO BE CHECKED ON SITE		
© Copyright		
This drawing is the copyright of GLA Architecture and Design Ltd. This drawings and any works executed from this drawing shall, unless otherwise agreed in writing by GLA Architecture and Design Ltd, remain the property of the architect.		
DRAWING STATUS		
A SCHEME - Outline/Scheme drawings for proposals, budgets, etc.		
B DESIGN DEVELOPMENT - Evolving final design drawings for approvals, tenders, billing etc.		
C CONSTRUCTION - Fully developed drawings issued under instruction for construction.		
ONLY STATUS 'C' DRAWINGS TO BE USED FOR CONSTRUCTION PURPOSES		