


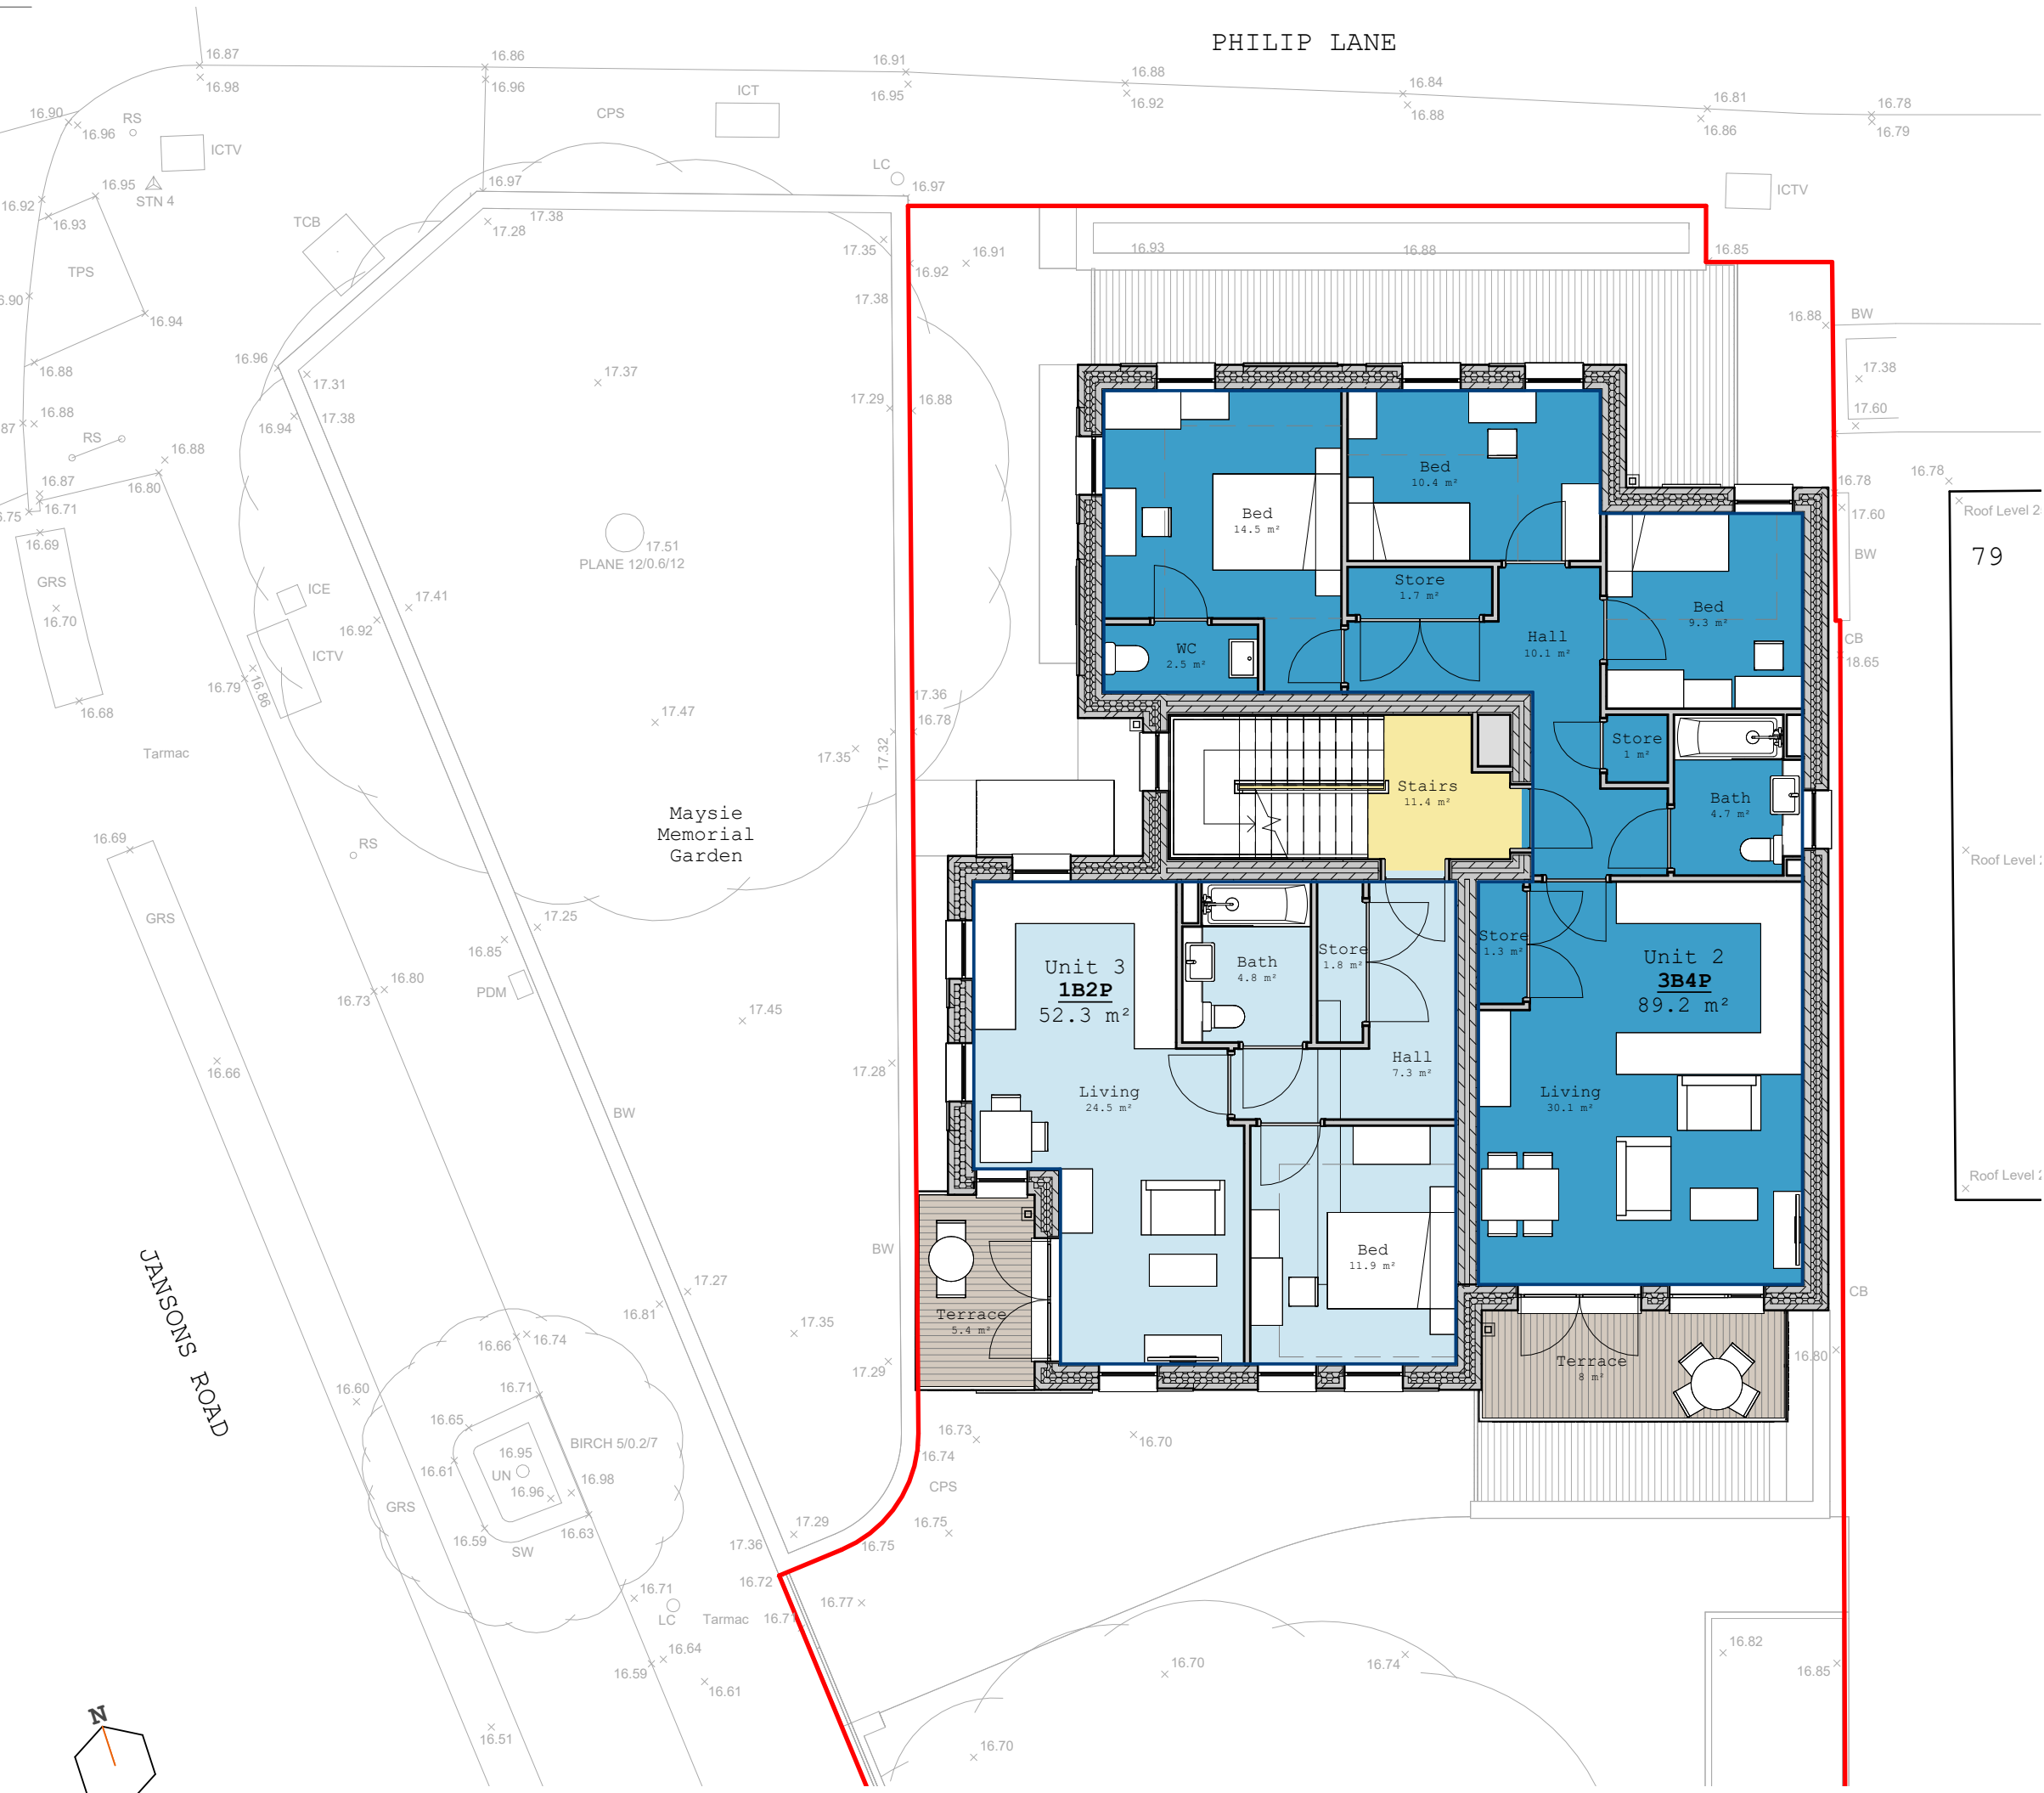

- 3 12/09/25 Planning Issue
2 09/09/25 Updated context
1 29/08/25 First Issue

REV DATE		DESCRIPTION
Collaborating with: AJC Ltd		
Job:	Drawing:	Revision:
1131	03-11	3
Project: Jansons Road London, N15 4JP		
Drawing: GA Plan - First Floor		
Date:	Status:	
Sep '25	Planning	
Drawn By:	Checked By:	
MC	EM	
  Chartered Practice		
Colony Architects Ltd. The Wine Store, Brewery Court, Theale, Reading, RG7 5AJ +44 (0)118 380 0328 hello@colonyarchitects.com colonyarchitects.com		