


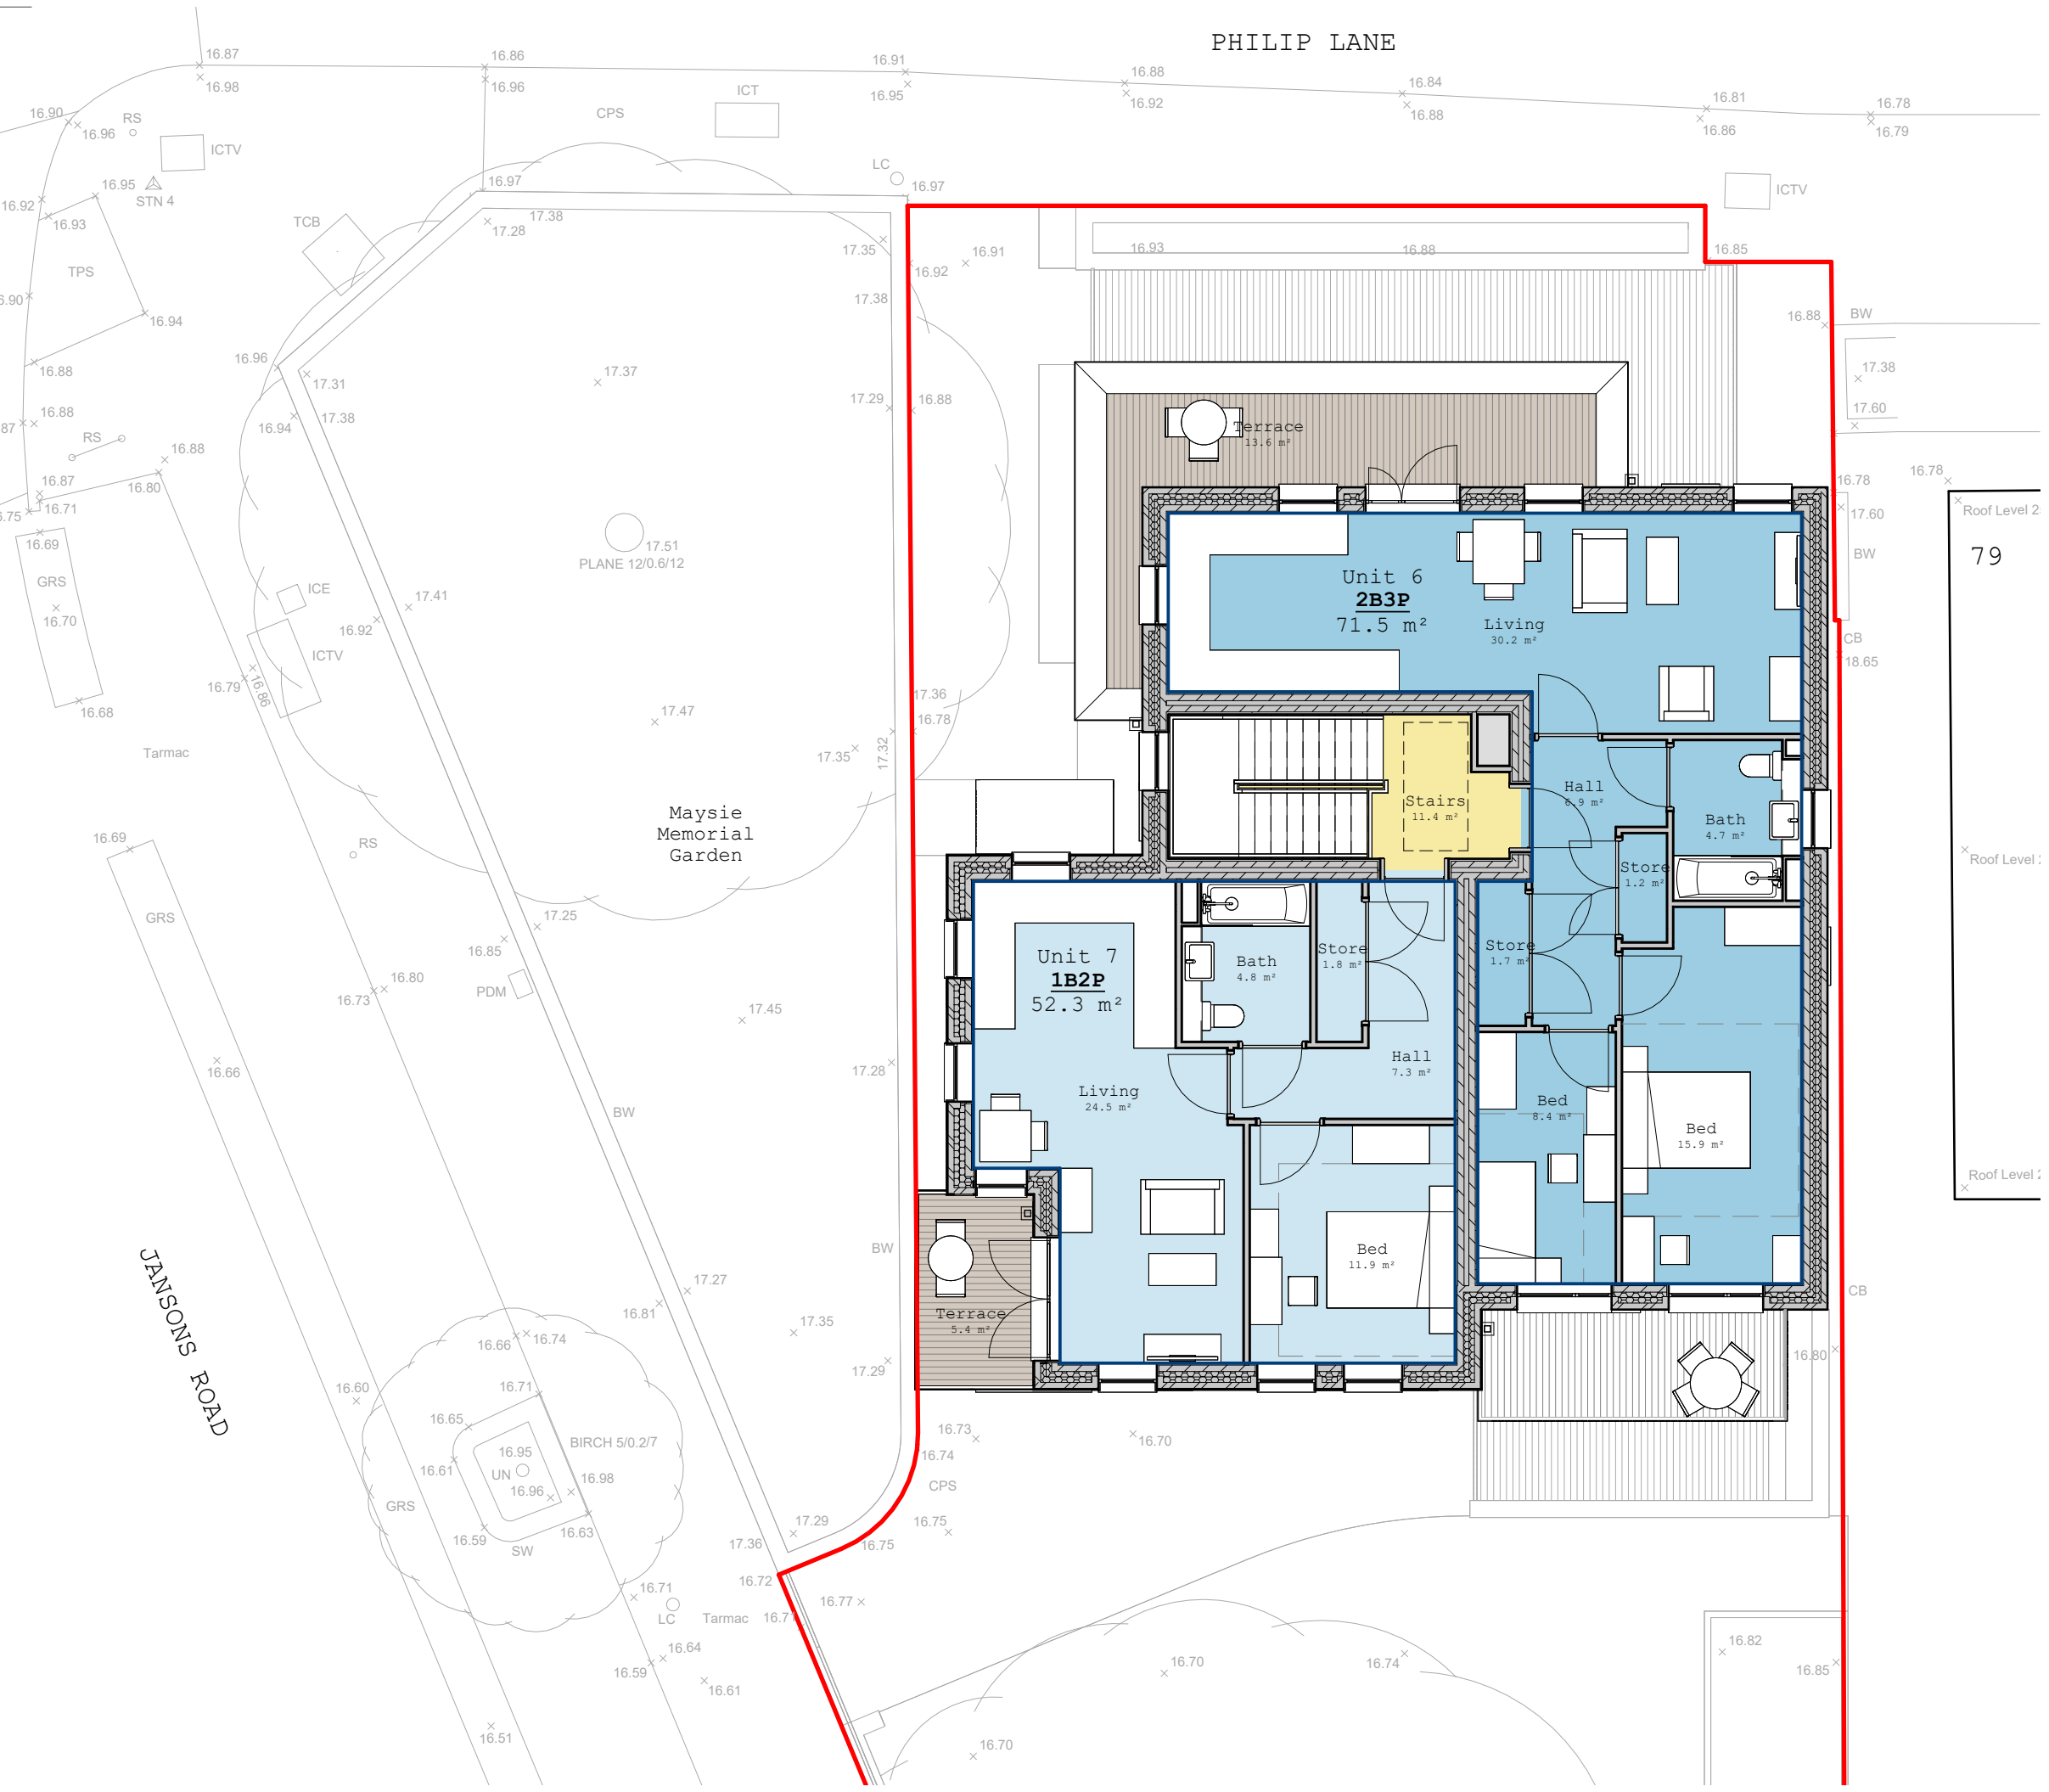

3	12/09/25	Planning Issue
2	09/09/25	Updated context
1	29/08/25	First Issue

REV	DATE	DESCRIPTION
Collaborating with: AJC Ltd		
Job:	Drawing:	Revision:
1131	03-13	3
Project: Jansons Road London, N15 4JP		
Drawing: GA Plan - Third Floor		
Date:	Status:	
Sep '25	Planning	
Drawn By:	Checked By:	
MC	EM	
 Colony Architects Ltd. The Wine Store, Brewery Court, Theale, Reading, RG7 5AJ +44 (0)118 380 0328 hello@colonyarchitects.com colonyarchitects.com		
		