


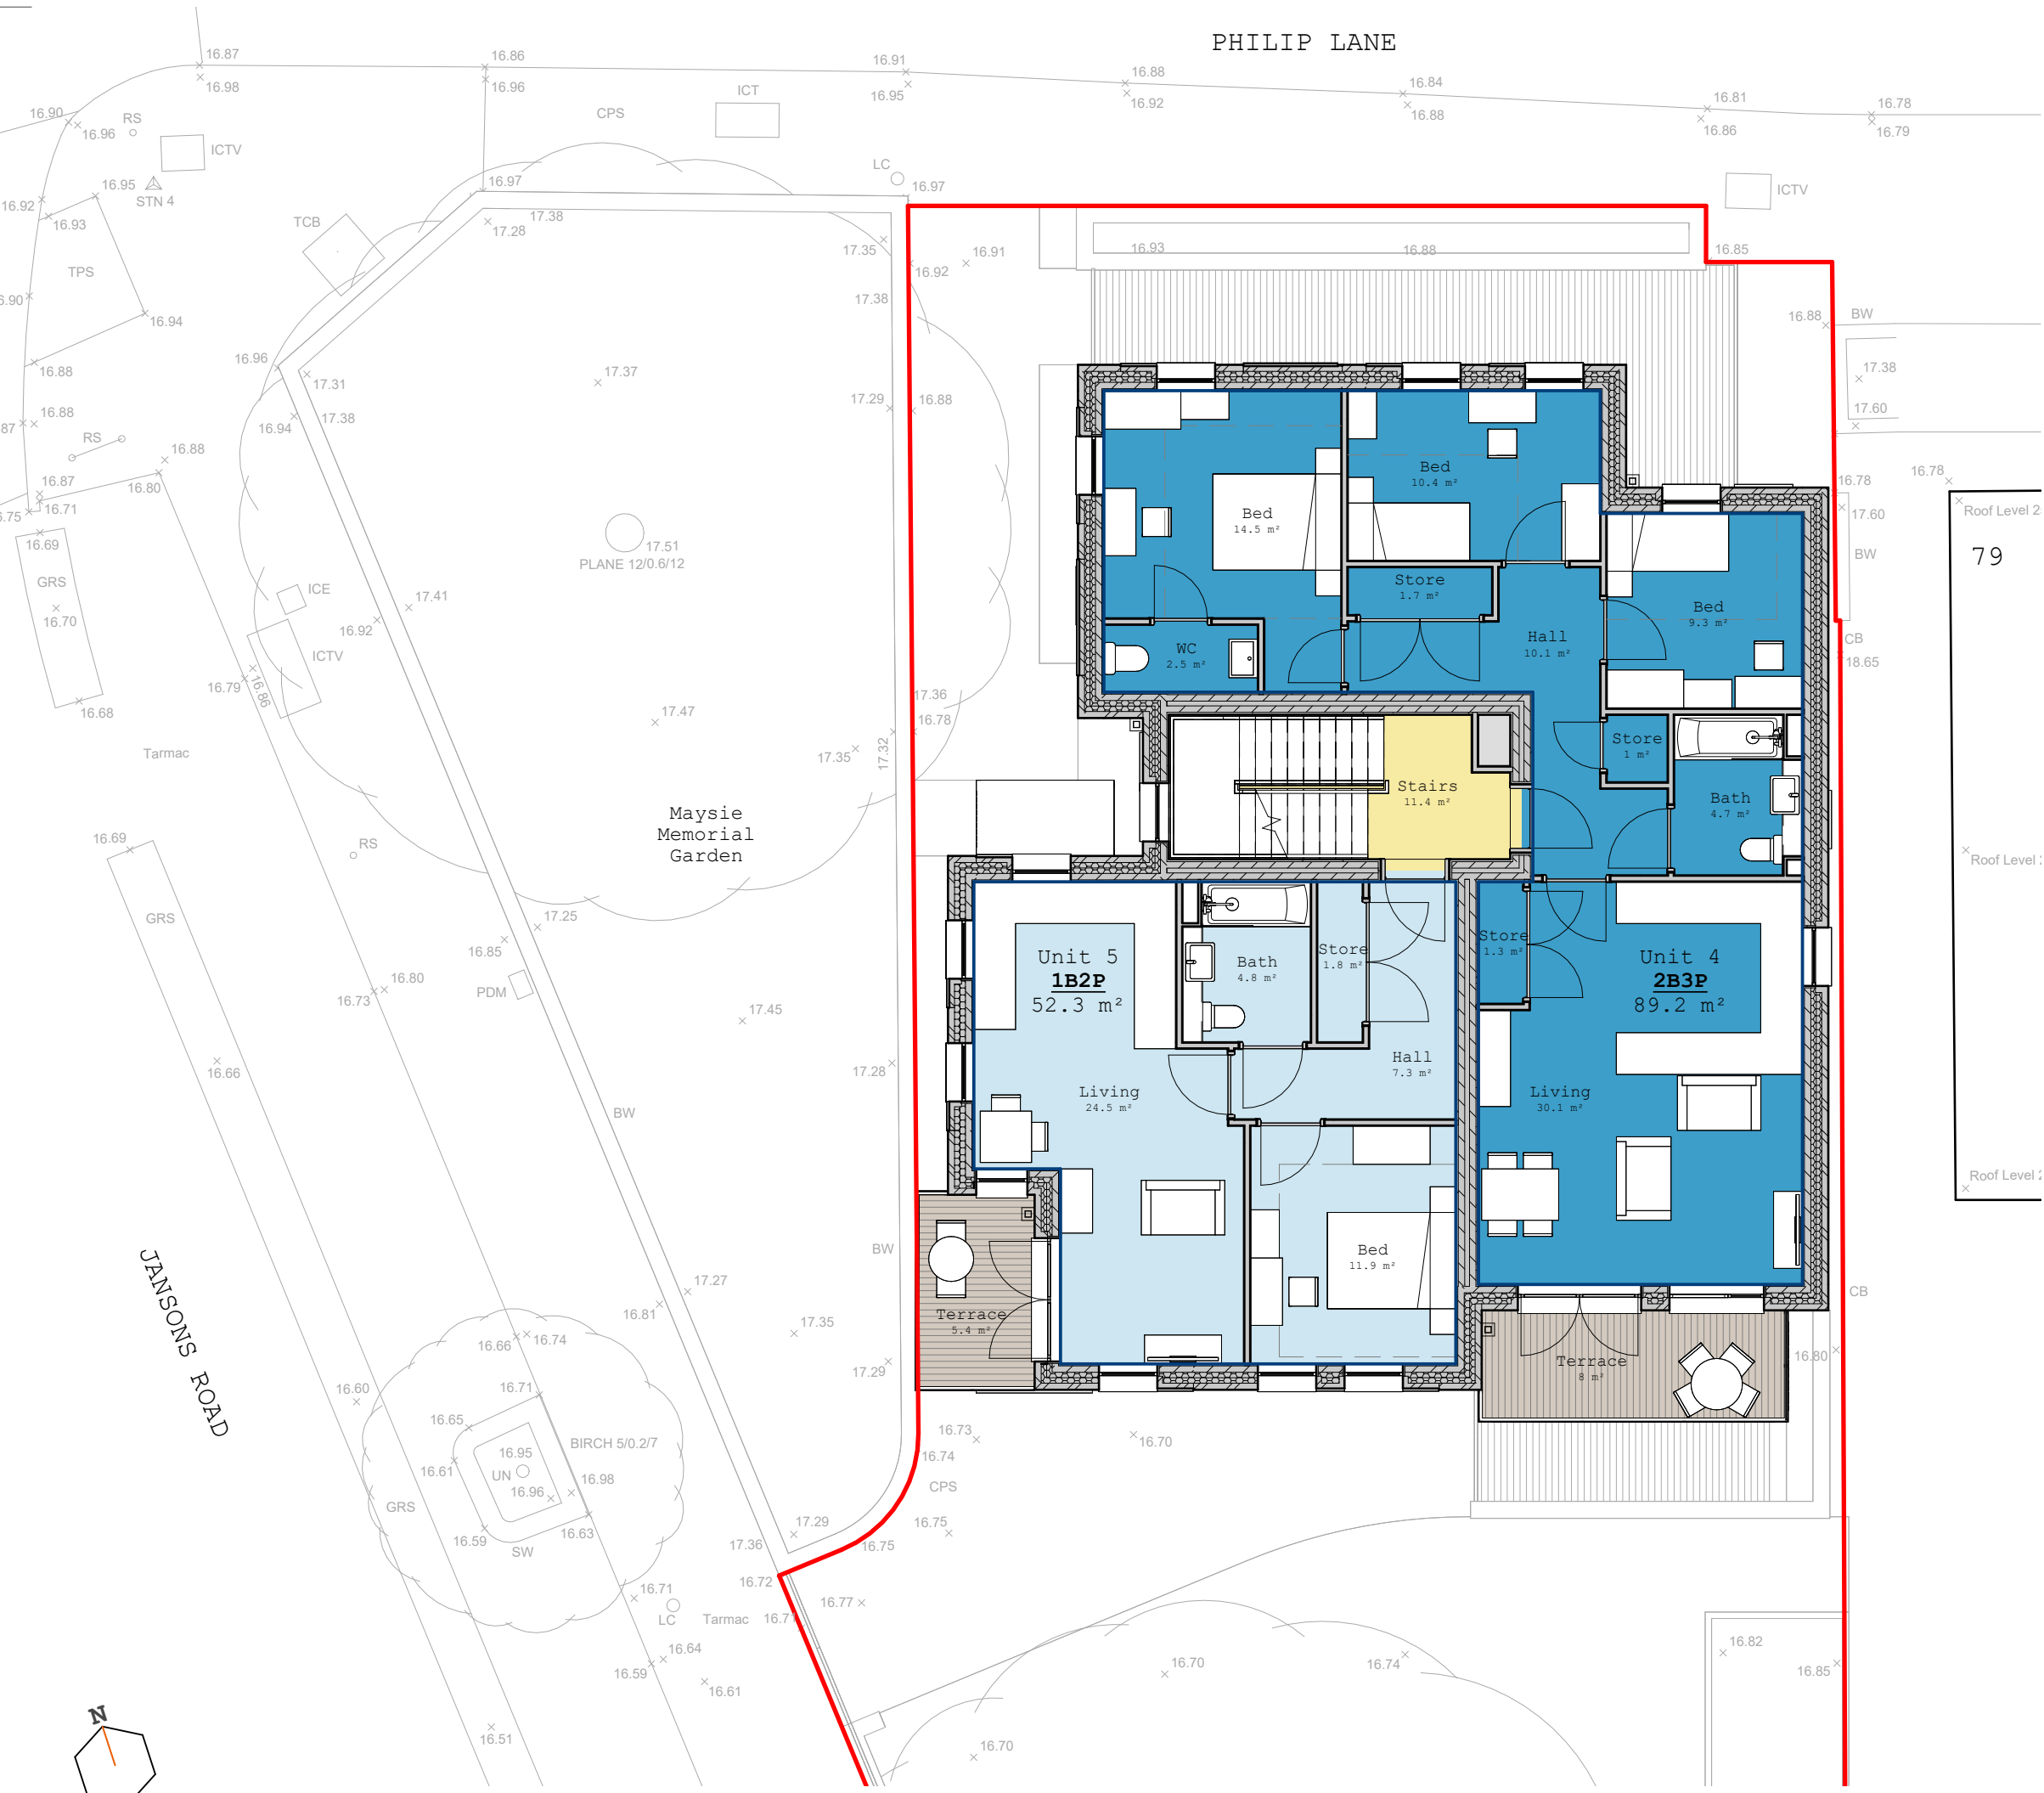

- 3 12/09/25 Planning Issue  
2 09/09/25 Updated context  
1 29/08/25 First Issue

| REV DATE   |             | DESCRIPTION |
|---|-------------|-------------|
| Collaborating with:<br><b>AJC Ltd</b>   |             |             |
| Job:   | Drawing:    | Revision:   |
| 1131   | 03-12       | 3           |
| Project:<br><b>Jansons Road</b><br><b>London, N15 4JP</b><br>Drawing:<br><b>GA Plan - Second Floor</b>   |             |             |
| Date:   | Status:     |             |
| Sep '25   | Planning    |             |
| Drawn By:   | Checked By: |             |
| MC   | EM          |             |
| <br><br>Chartered Practice<br><b>Colony Architects Ltd.</b><br>The Wine Store, Brewery<br>Court, Theale, Reading, RG7 5AJ<br>+44 (0)118 380 0328<br>hello@colonyarchitects.com<br>colonyarchitects.com |             |             |