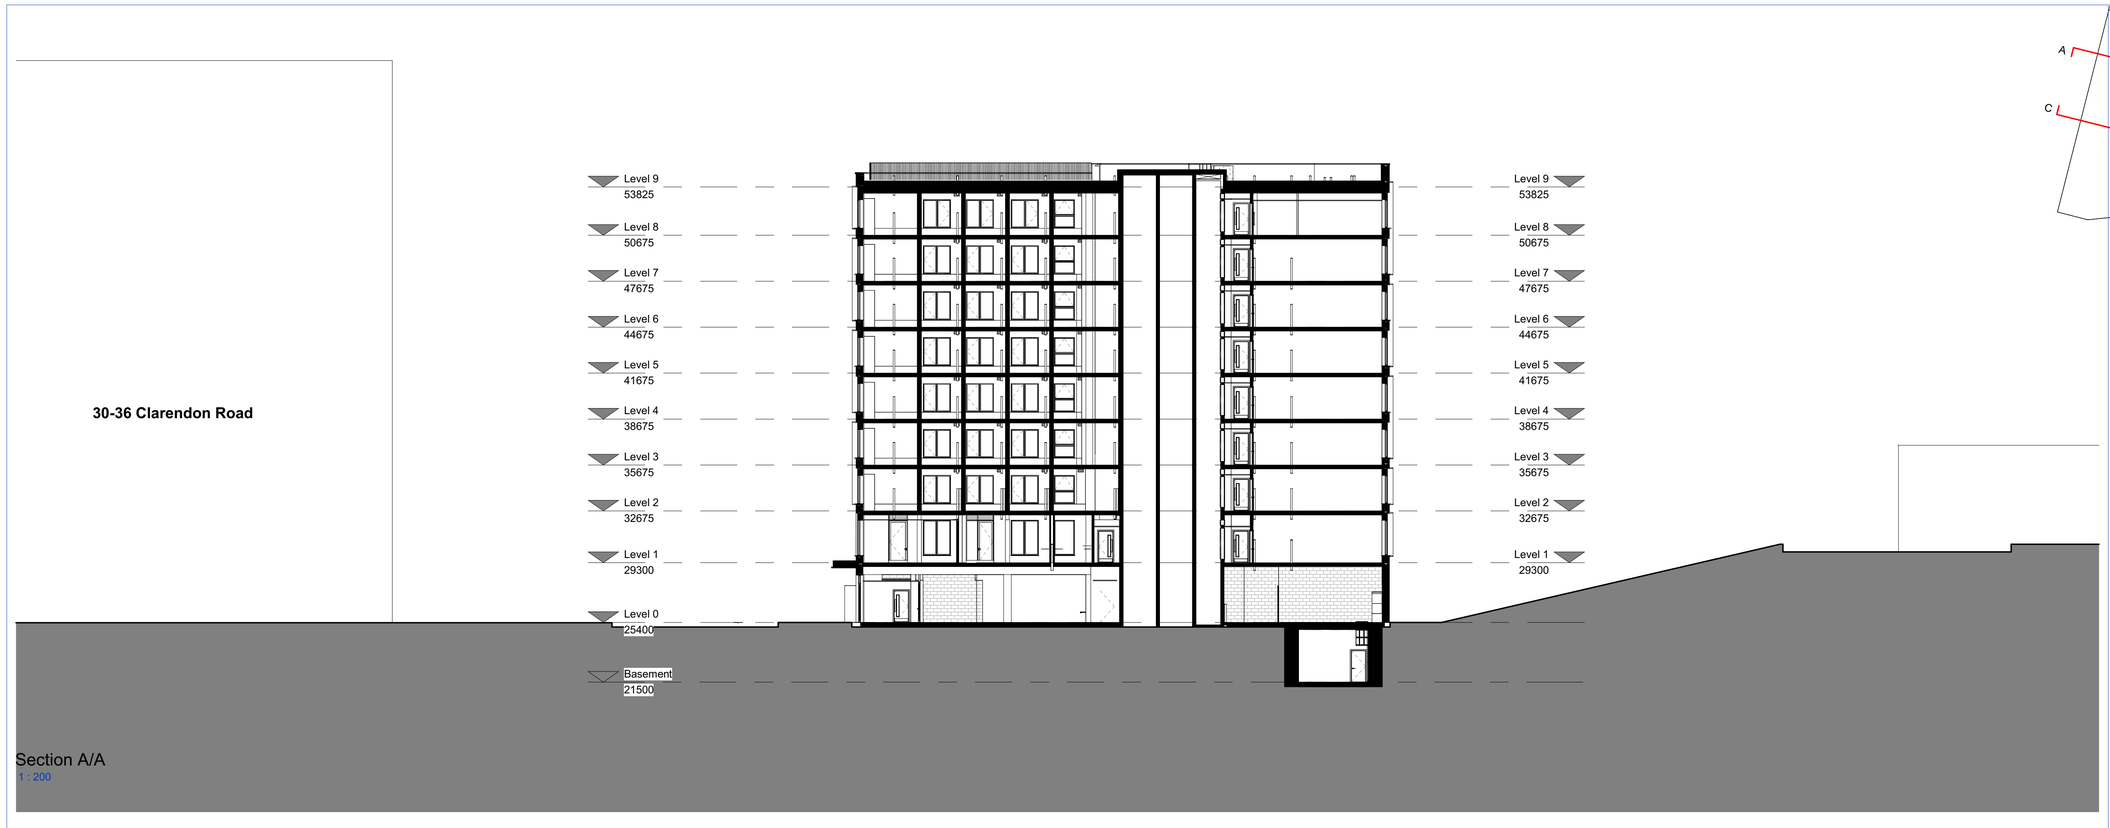

Section A/A
1 : 200

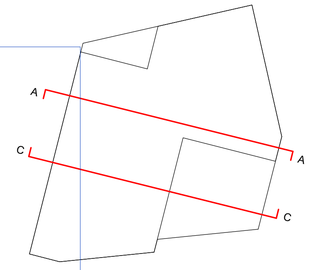

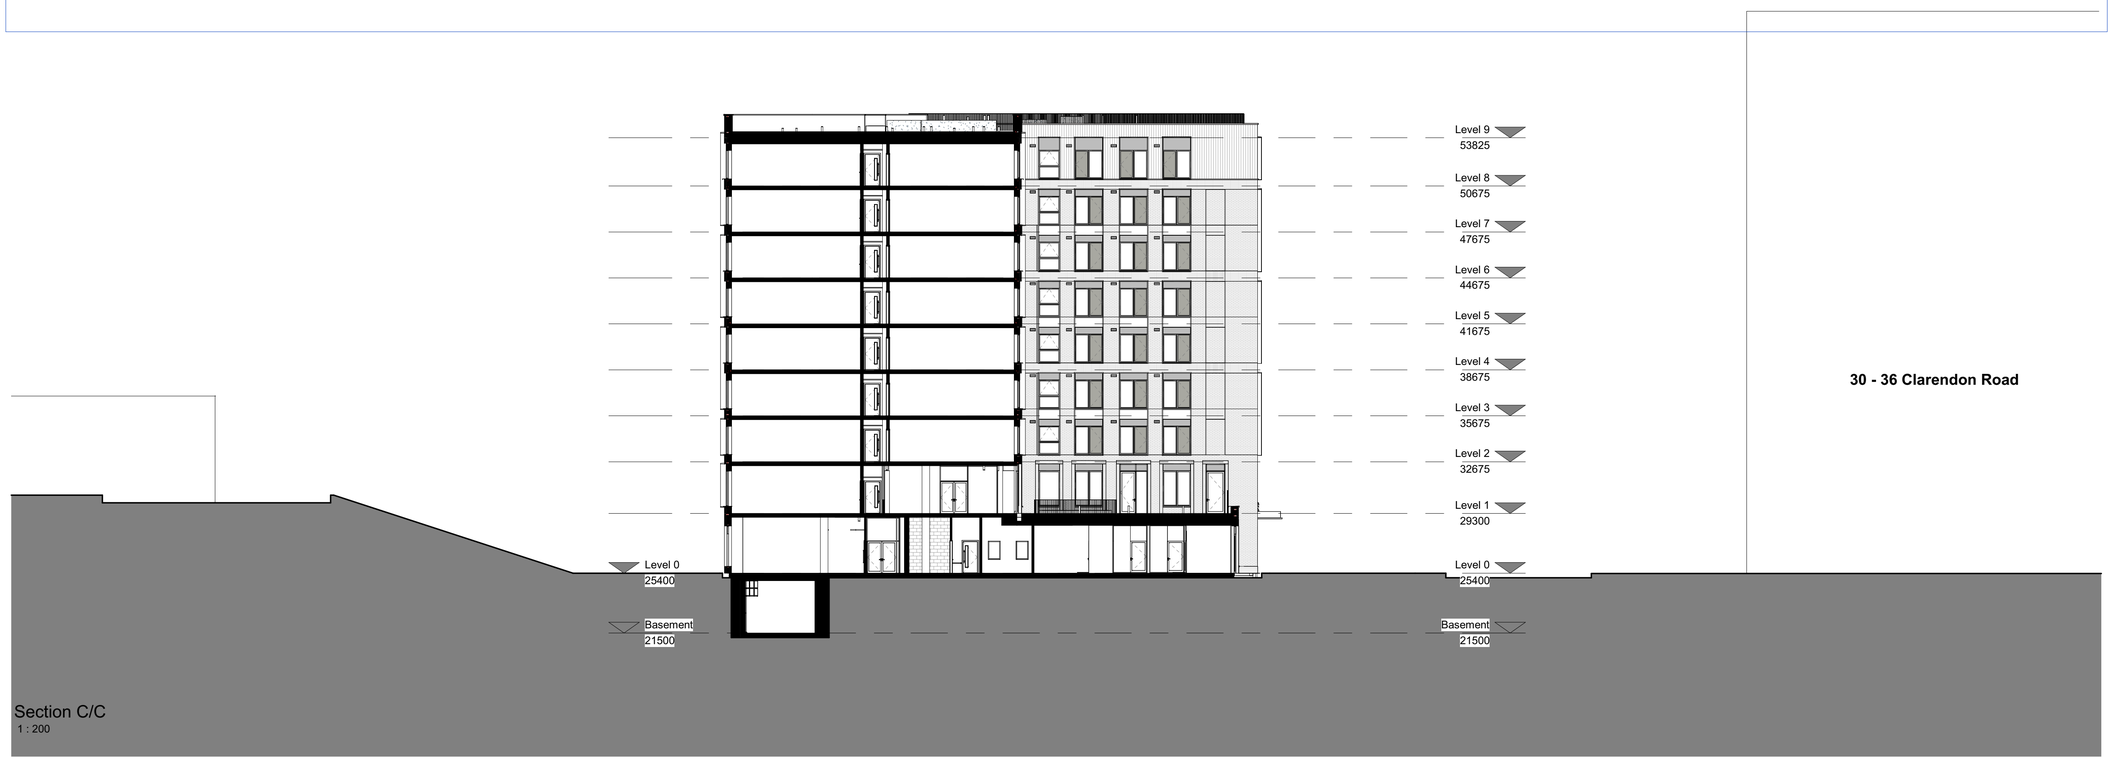

Section C/C
1 : 200

0m 5m 10m 15m

CDM REGULATIONS 2015. All current drawings and specifications for the project must be read in conjunction with the Designer's Hazard and Environment Assessment Record. All intellectual property rights reserved.

Designed with reference to the surveys, information and reports listed: Xxxxxxxxxxxxxx Xxxxxxxxxxxxxx, Xxxxxxxxxxxx Xxxxxxxxxx, Xxxxxxxxxxxx Xxxxxxxxxx, Xxxxxxxxxxxx Xxxxxxxxxx, Xxxxxxxxxxx Xxxxxxxxxx.

Rev	Date	Description
-	26/07/24	Issue for Planning
B	01/07/26	Update Issue for Planning.

Dwn	Ckd
RG	MAW

Drawn	GB
Checked	RH
Date	JULY 2024
Scale @ A1	As indicated

Clarendon Road

Site Sections

Project	Origin	Volume	Level	Type	Role	Number
CWG -	PRP -	ZZ -	ZZ -	DR -	A -	2300

Revision: B -

Status: PLANNING -

PRP