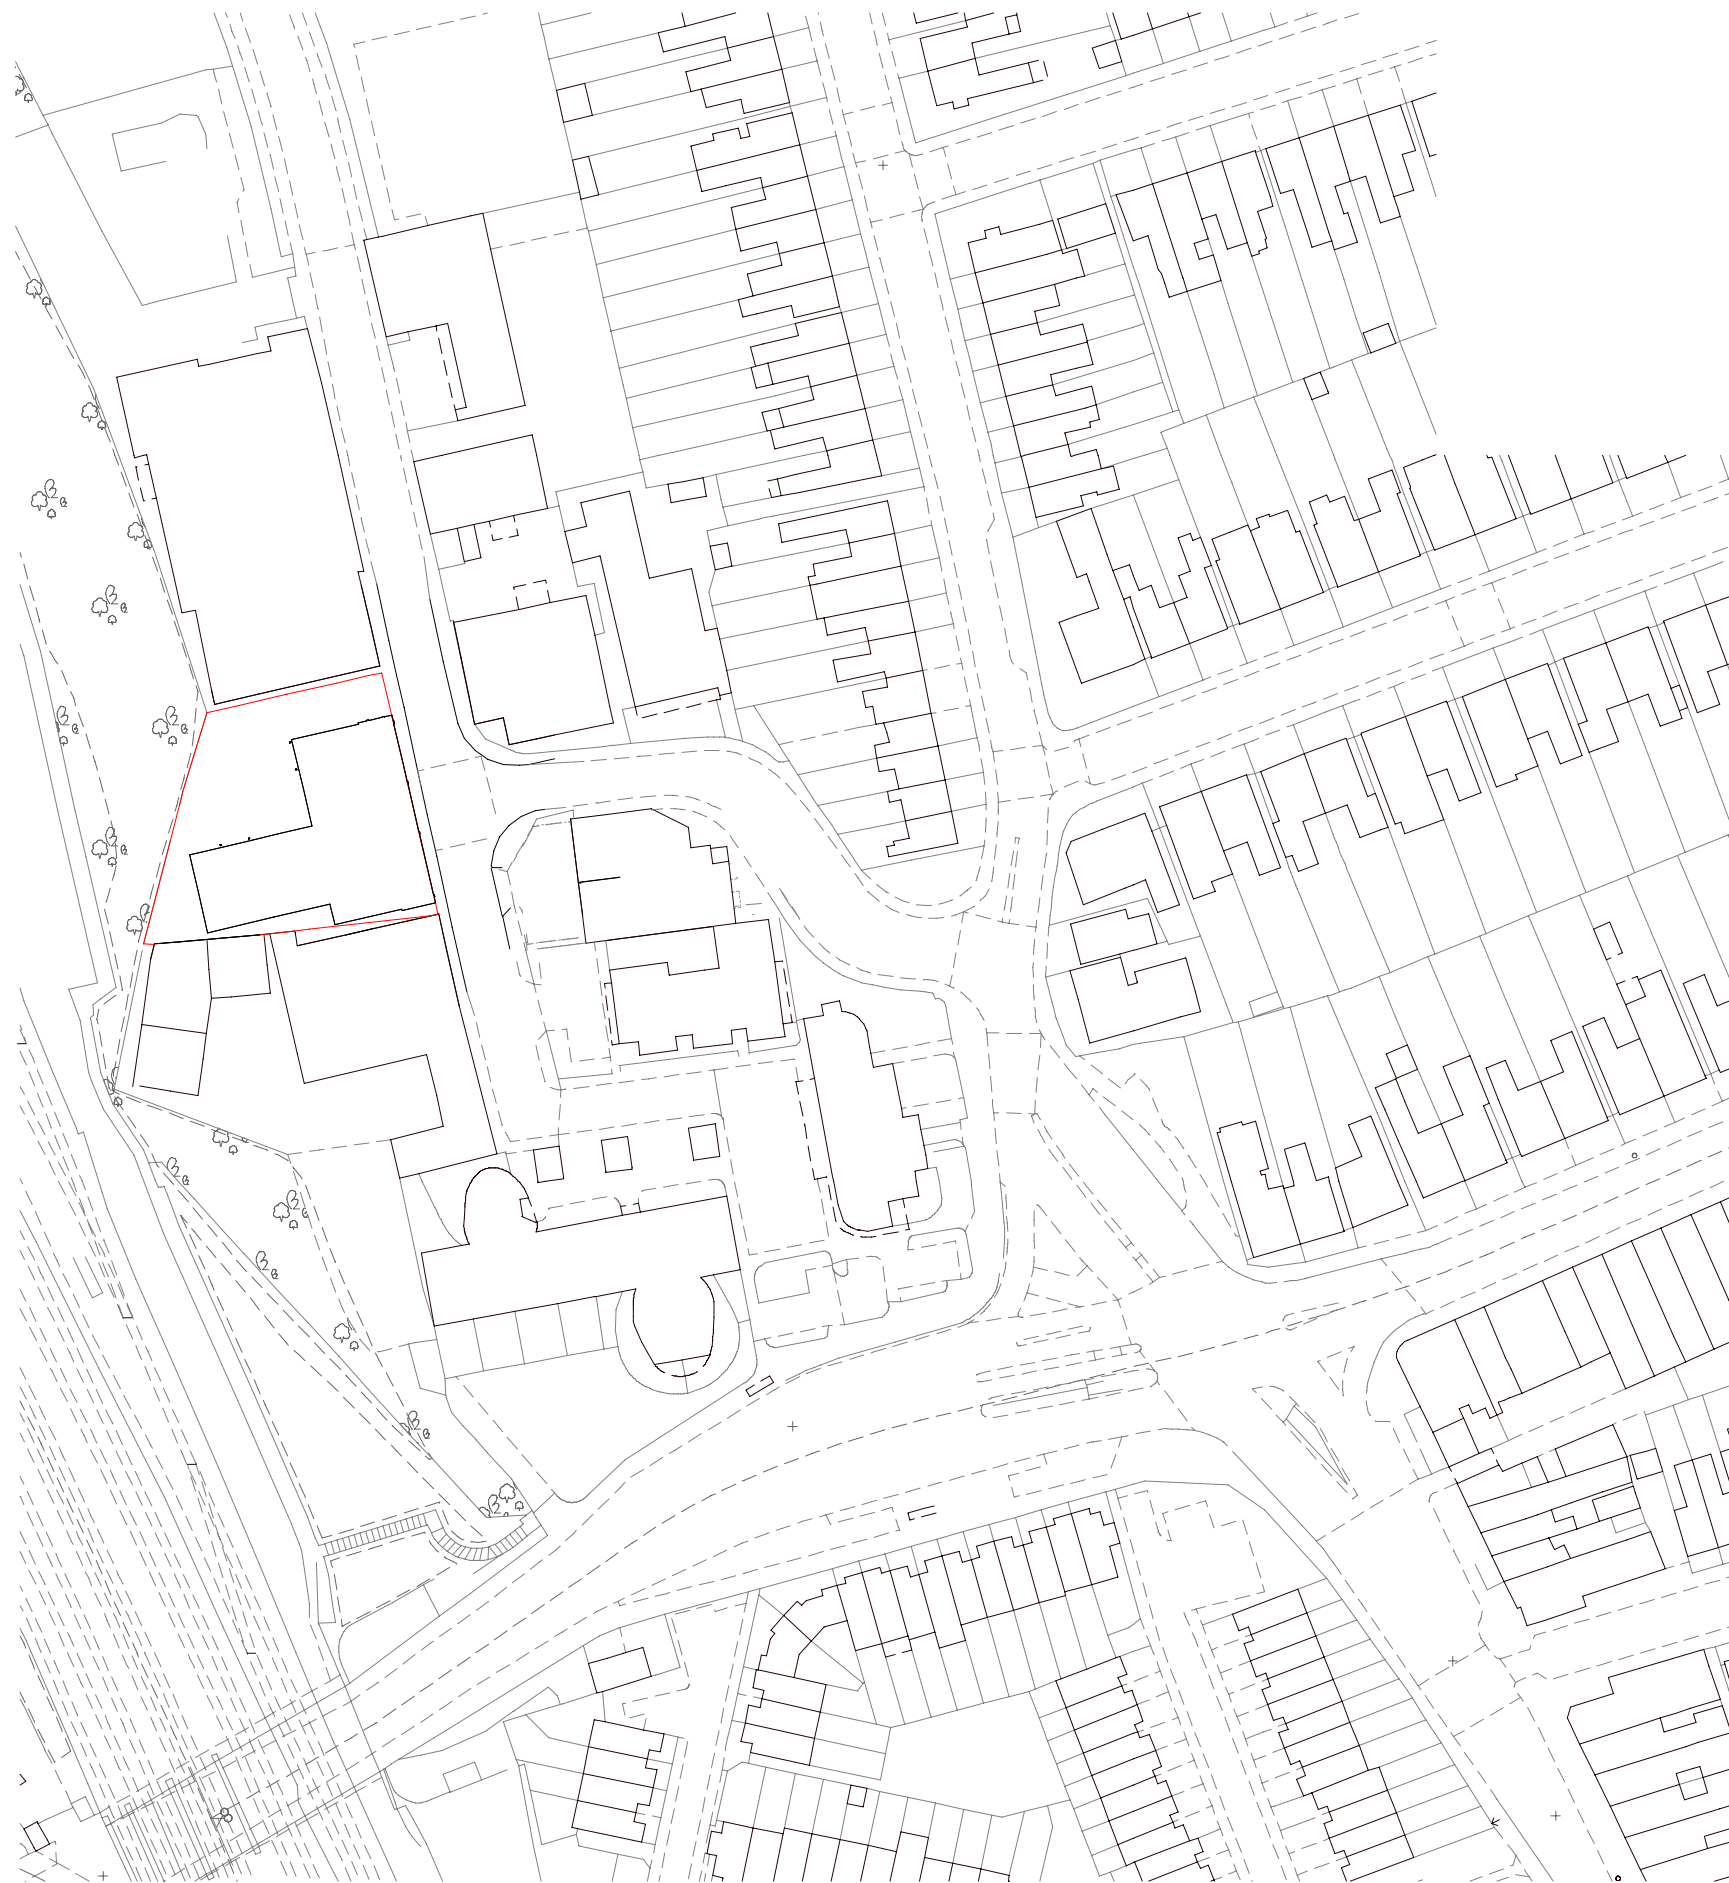


0m

10m

20m

30m

40m

Re

Date _____

Description

- 26/07/24

Dw

Ckd

Dr

Checked

DT

JUL'

As indicated

Clarendon Road

Site Location Plan A3

Project Origin

Volume

Level -

Type Re

ole Num

ber

REV -

PLANNING

CDM REGULATIONS 2015. All current drawings and specifications for the project must be read in conjunction with the Designer's Hazard and Environment Assessment Record. All intellectual property rights reserved.

Designed with reference to the surveys, information and reports listed below

PRP



Designed with reference to the surveys, information and reports listed:
 XXXXXXXXXXXX XXXXXXXXXXXX, XXXXXXXXXXXX XXXXXXXXXXXX,
 XXXXXXXXXXXX XXXXXXXXXXXX, XXXXXXXXXXXX XXXXXXXXXXXX, XXXXXXXXXXXX
 XXXXXXXXXXXX.

Dwn Ckd	Drawn	DT
	Checked	RH
	Date	JULY 2024
	Scale @ A1	As indicated

Project	Origin	Volume	Level	Type	Role	Number
CWG - PRP - ZZ -			ZZ -	DR -	A -	2001
Revision			Status			
- -			PLANNING -			

PRP