


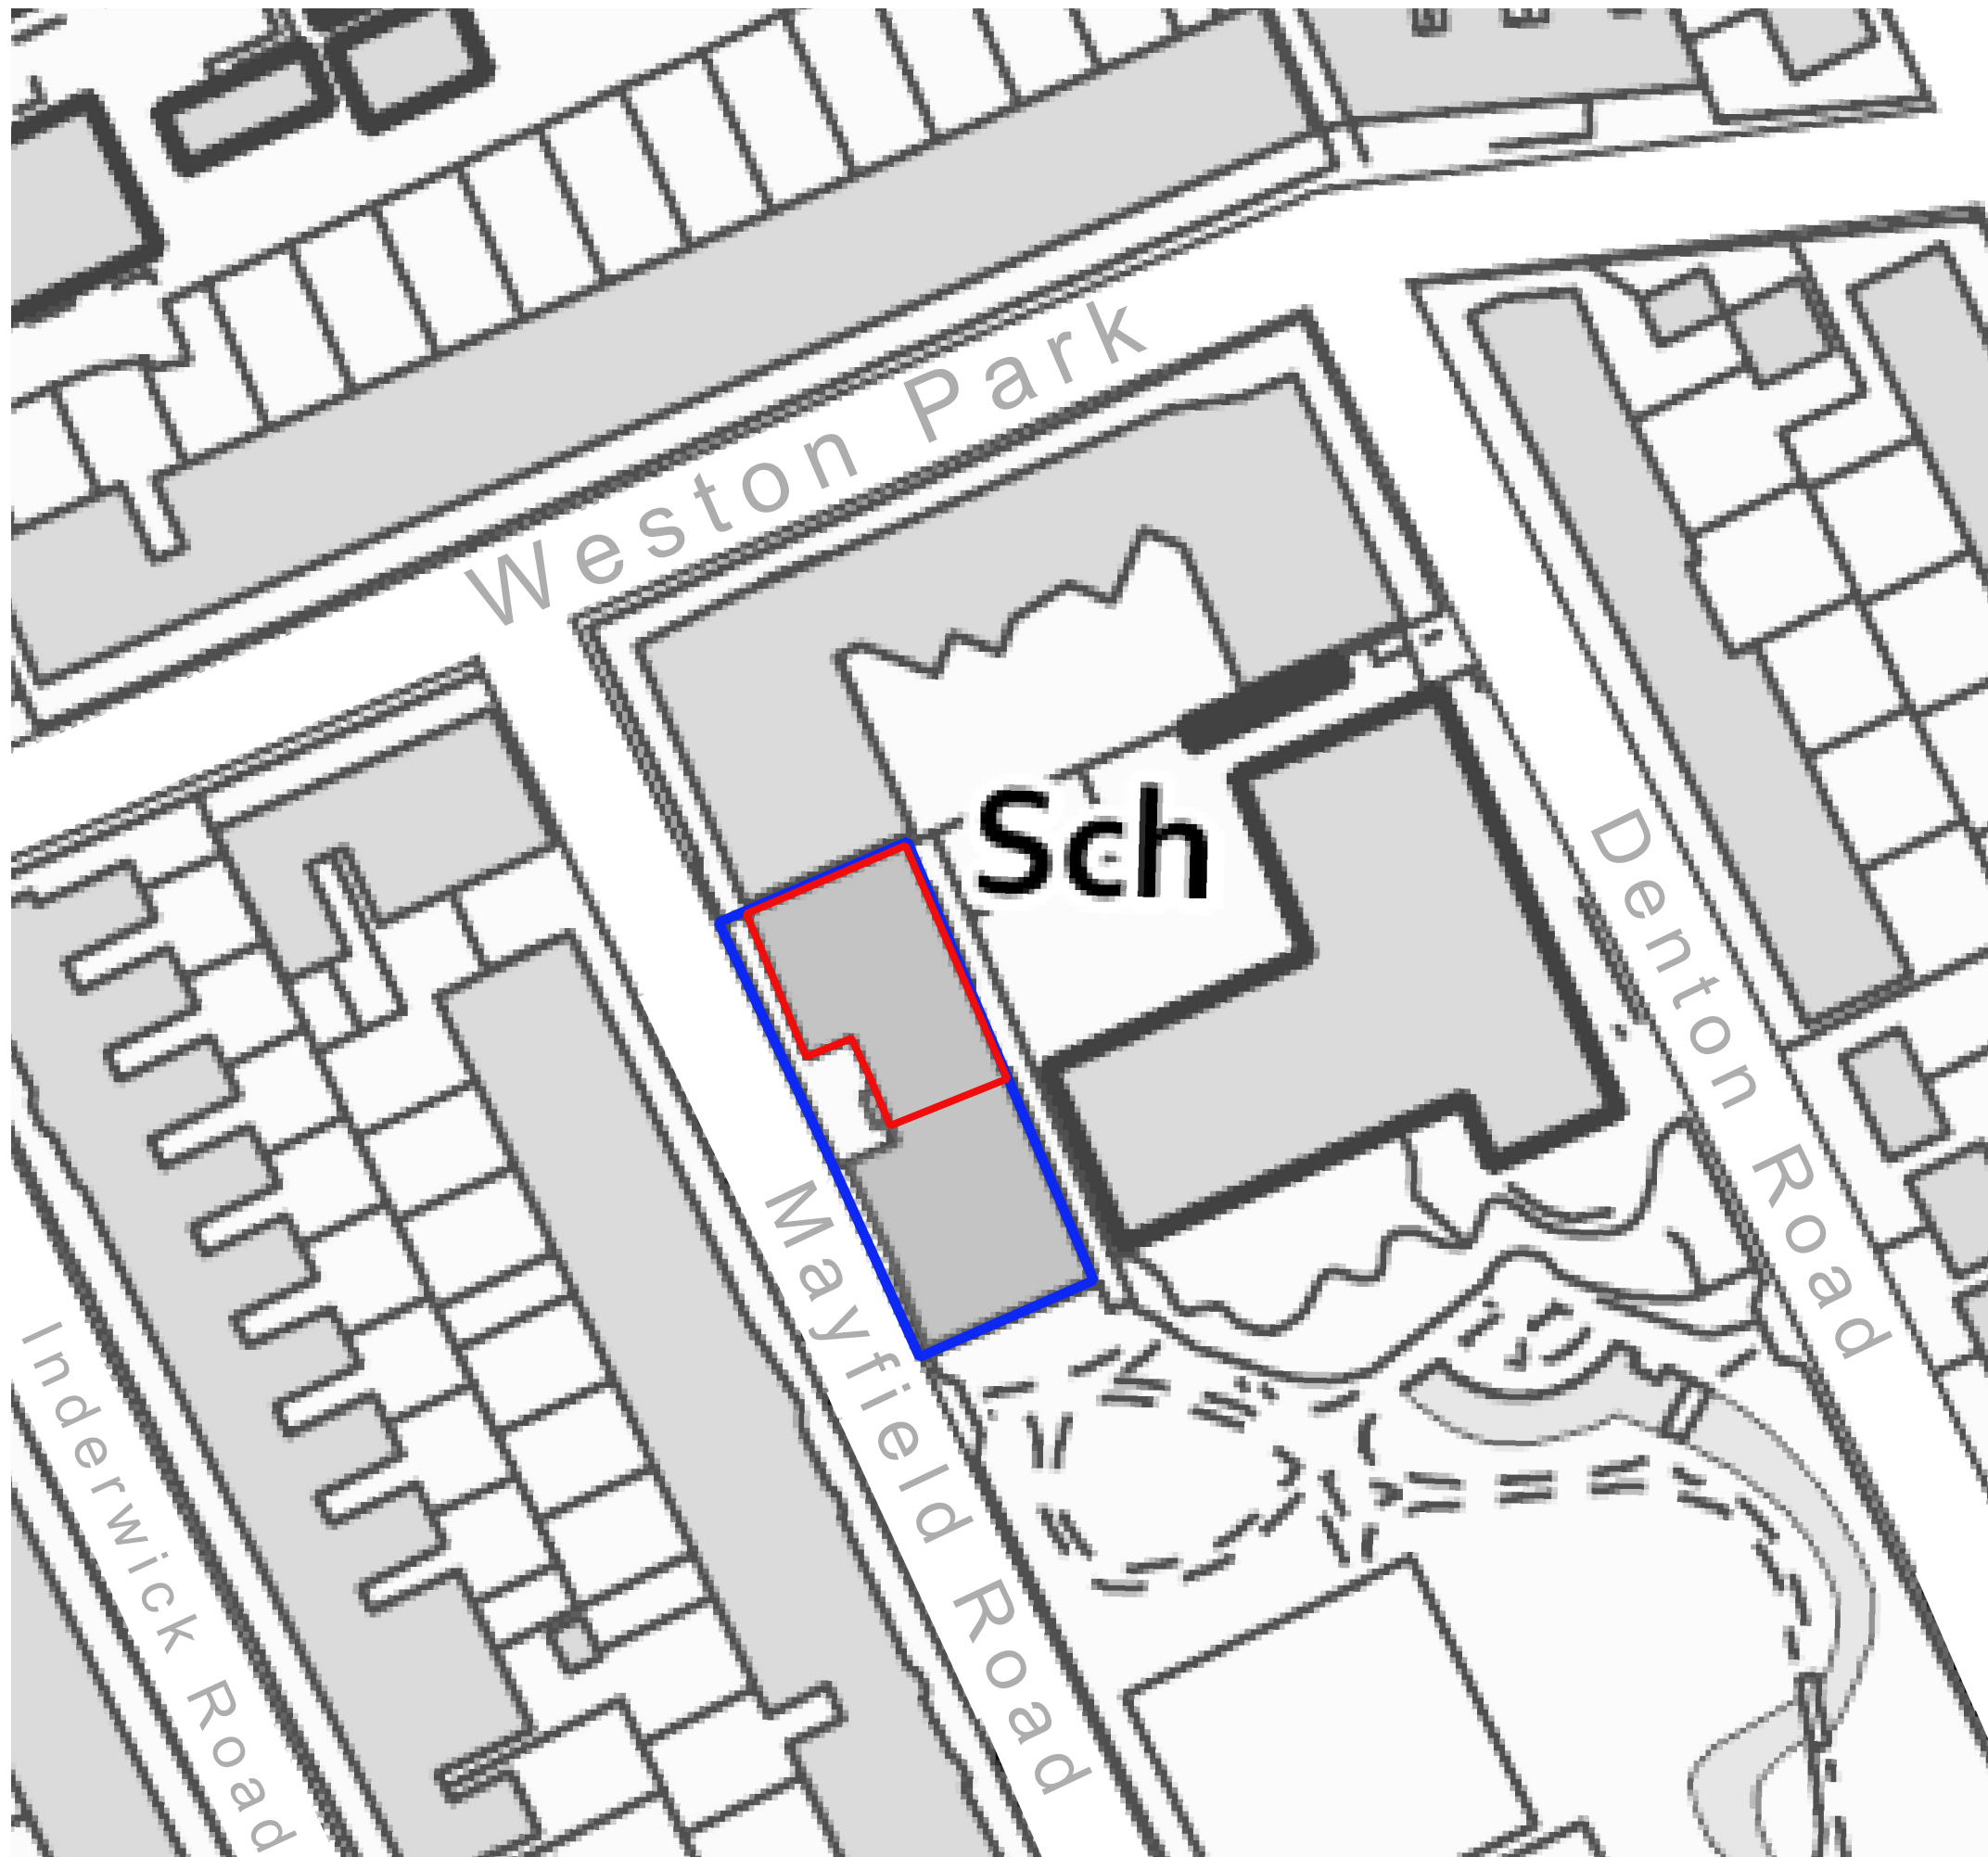

Hornsey Vale Community Association - Rooftop Solar

Location Plan

Drawing 2606-001

Revision./ 1.0



 Development Boundary (~423 m²)

 HVCA Site Ownership (~1,126 m²)

Scale 1: 1,250 @A3

0 10 20 m