
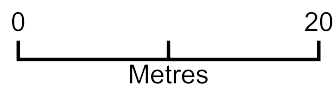


14A MILTON AVENUE N6 5QE

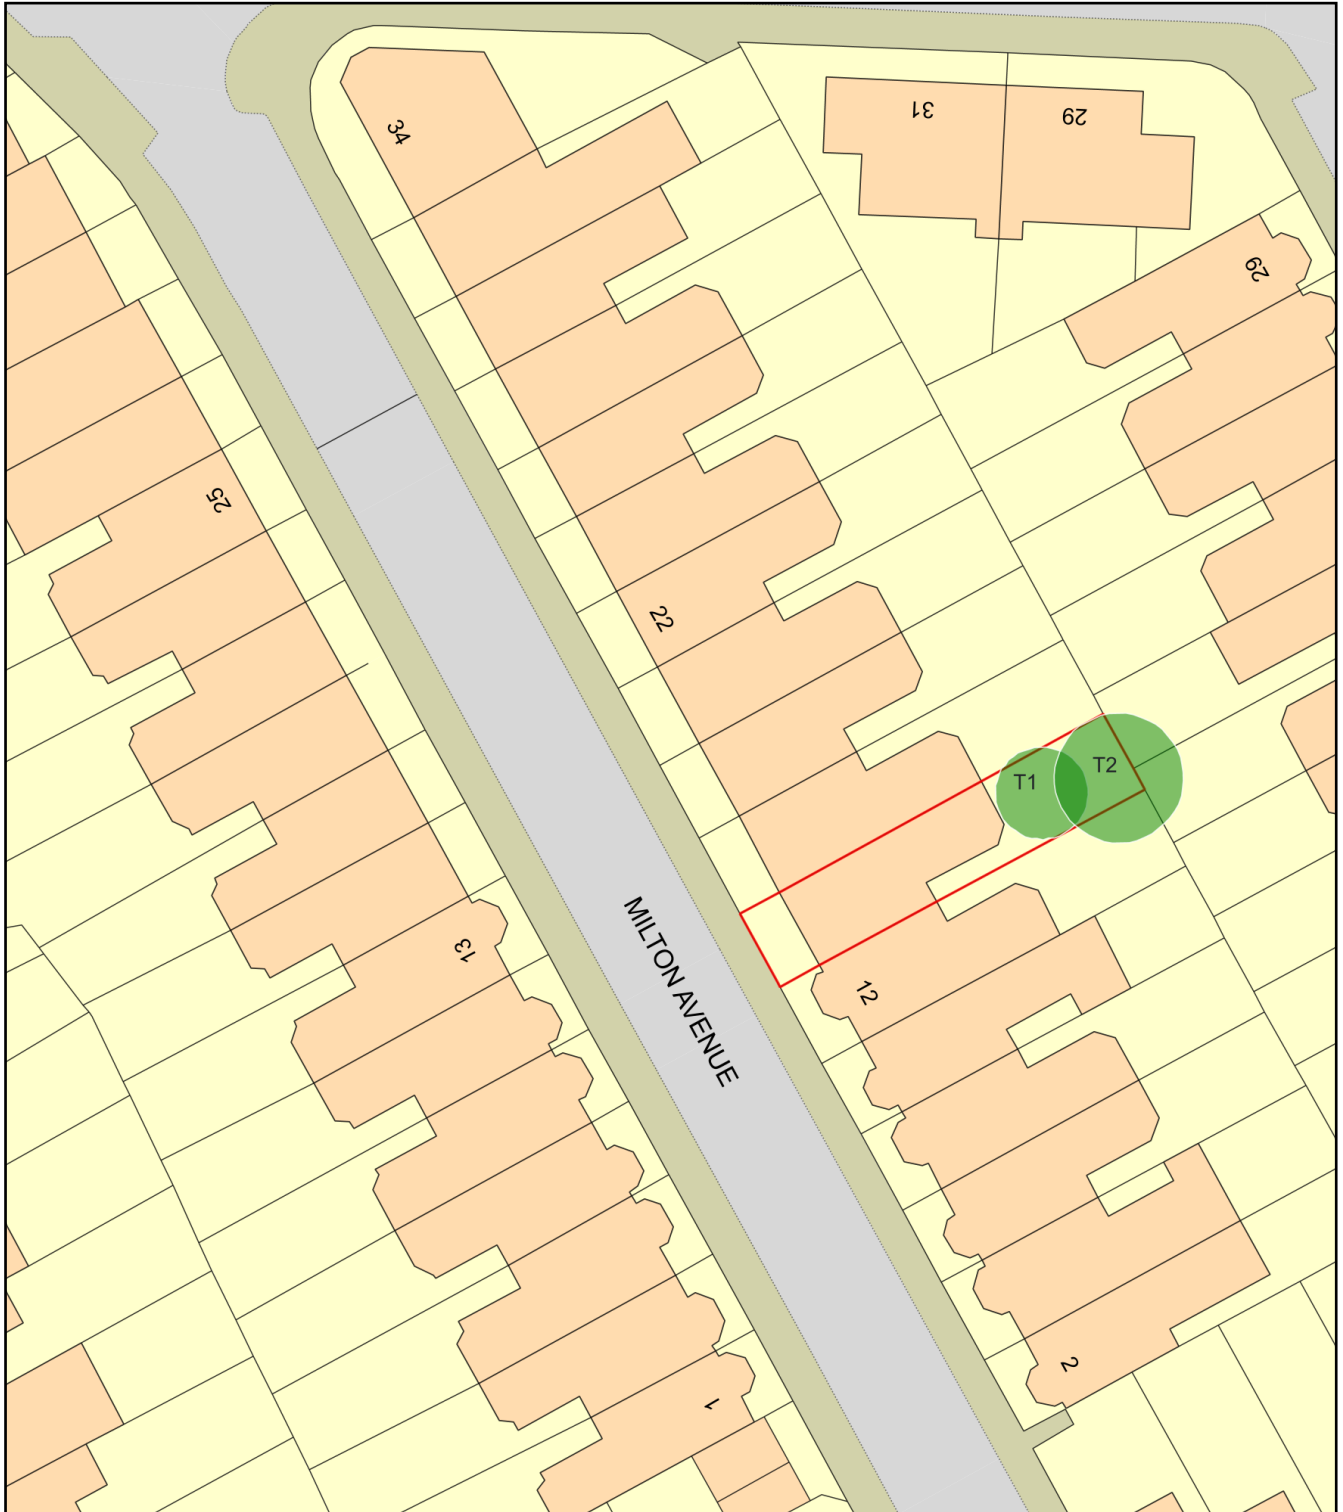

Plan Produced for: L.B.HARINGEY

Date Produced: 20 Jul 2026

Plan Reference Number: TQRQM26201133130263

Scale: 1:500 @ A4