


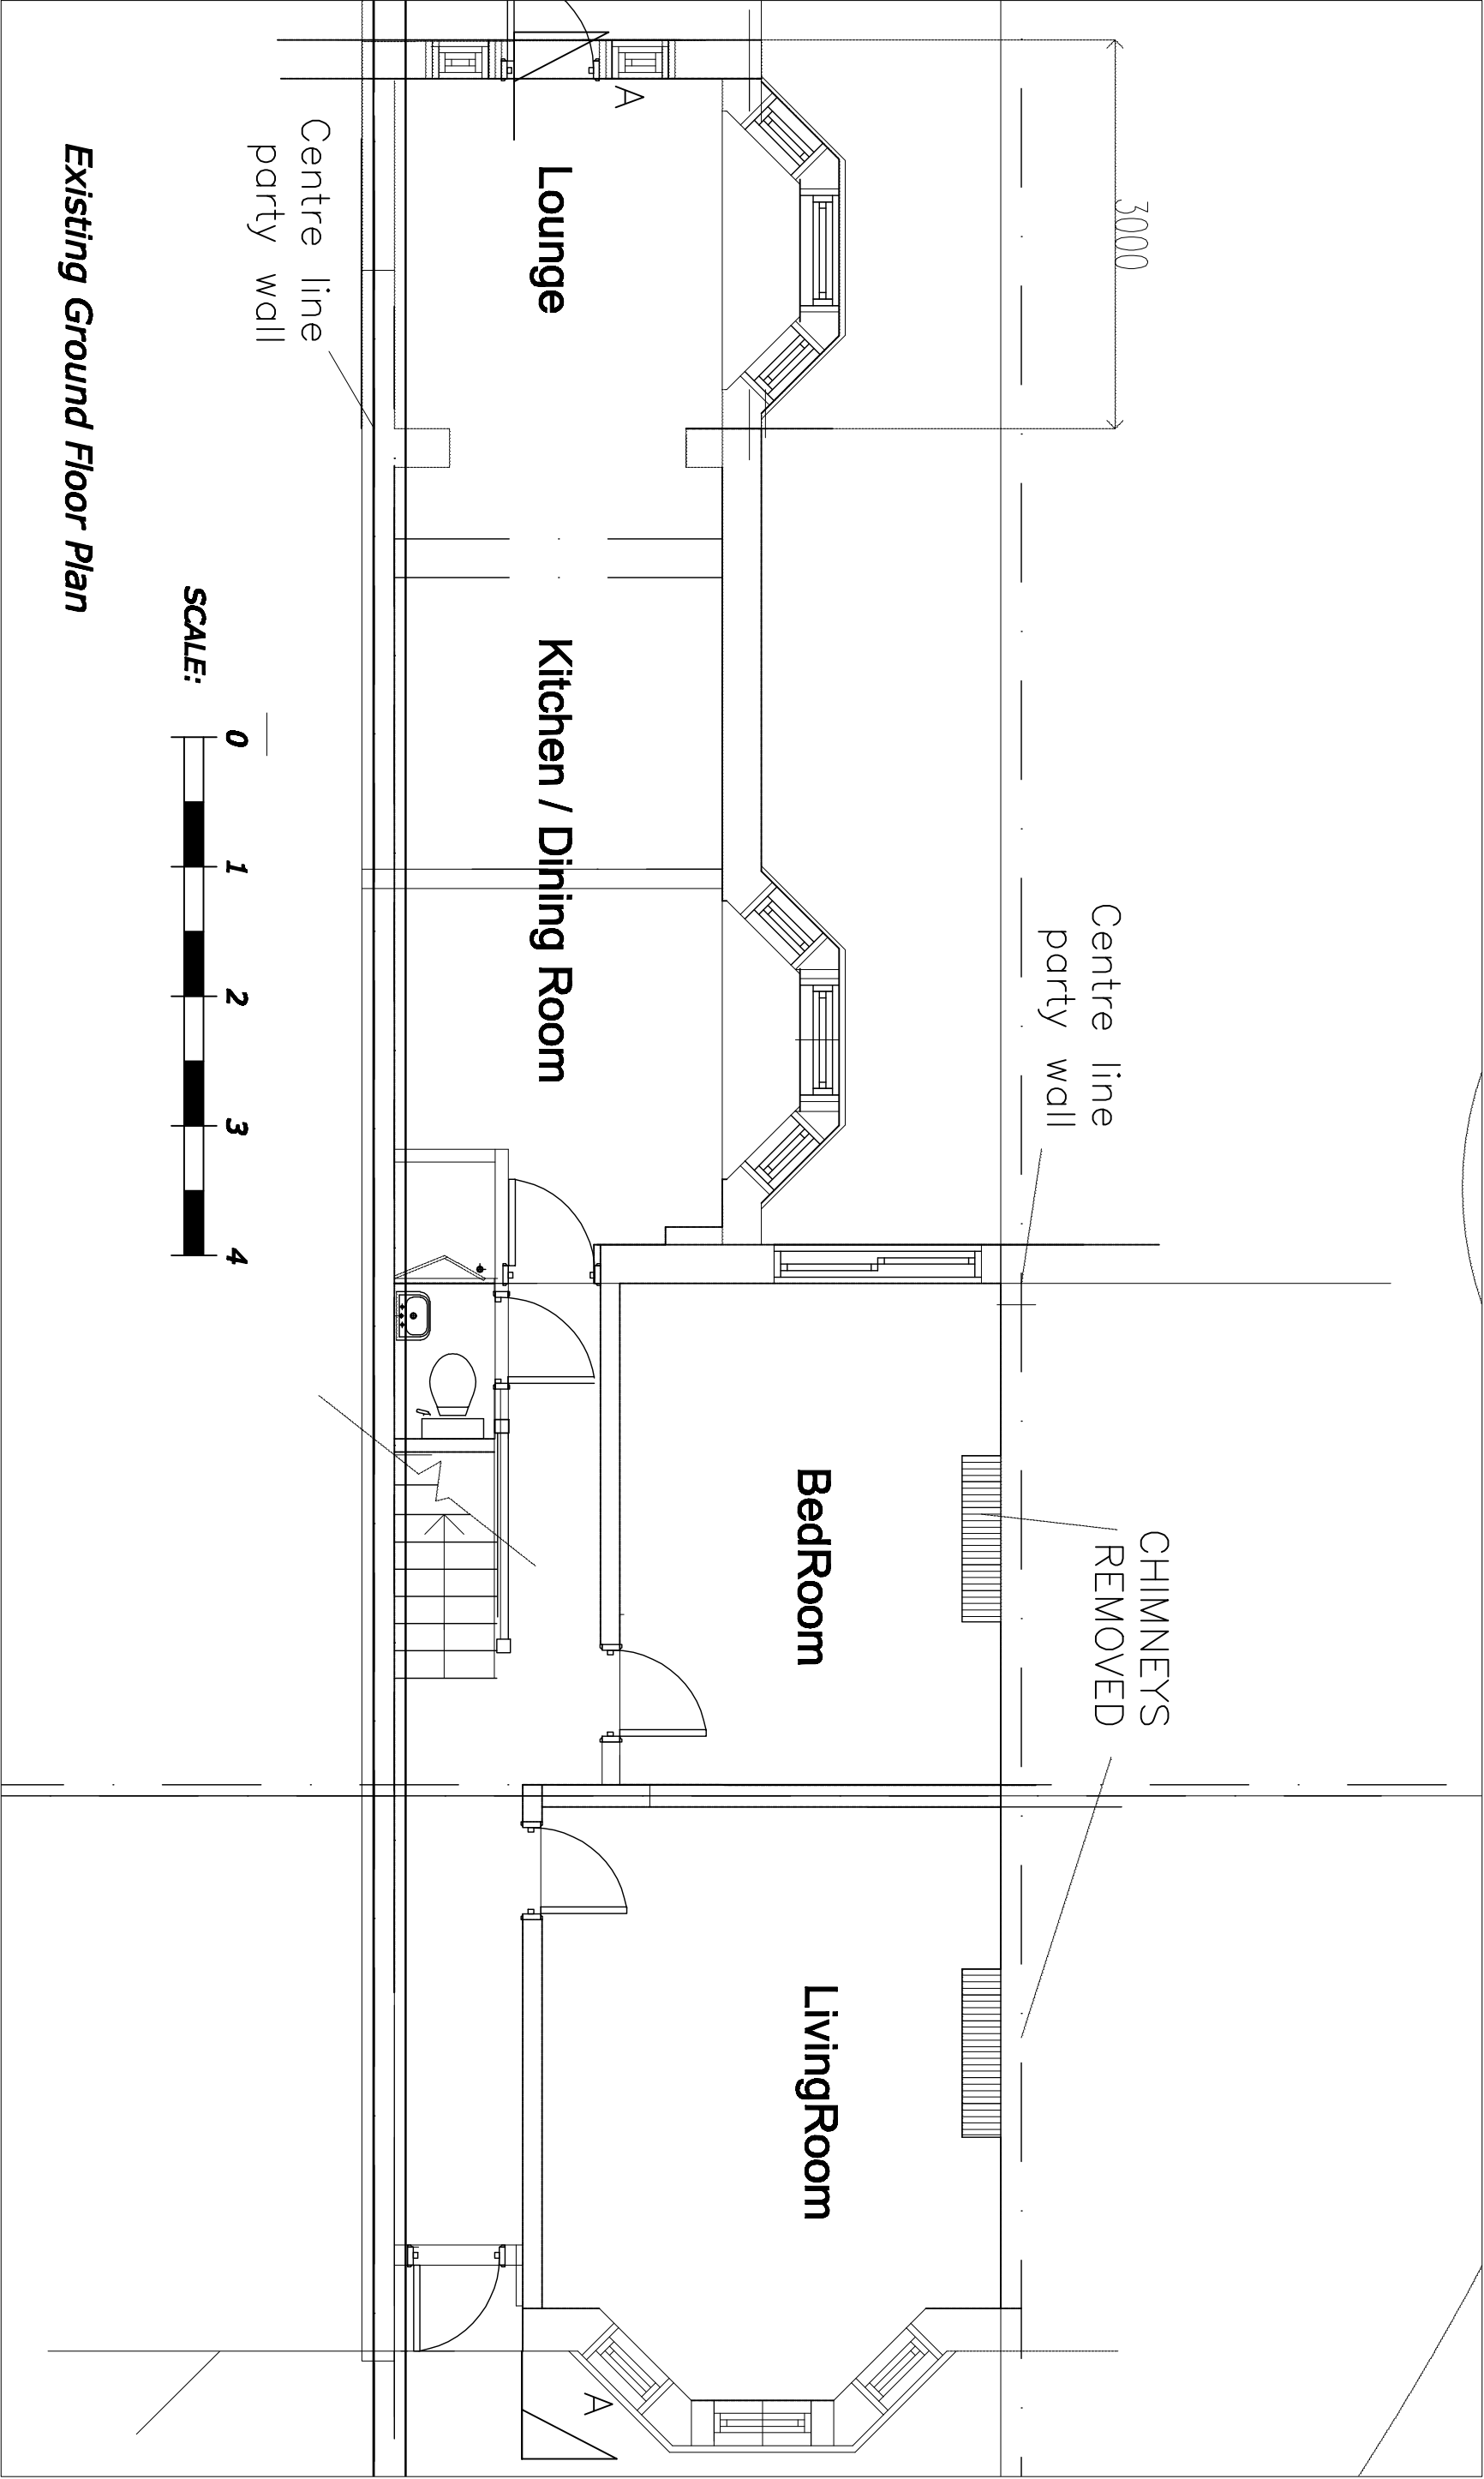

19 TRURO ROAD, LONDON N22 8EH		JV ARCHITECTS		Dra. No. 2025/305/01		REVISION	
GARDEN STUDIOS 71-75 SKELTON STREET CONVENT GARDEN, LONDON WC2H 9JQ TEL: 0208 340 5665		Scale: 1:50 Date: 7/8/25 Drawn by: JVA		*		© copyright.	