


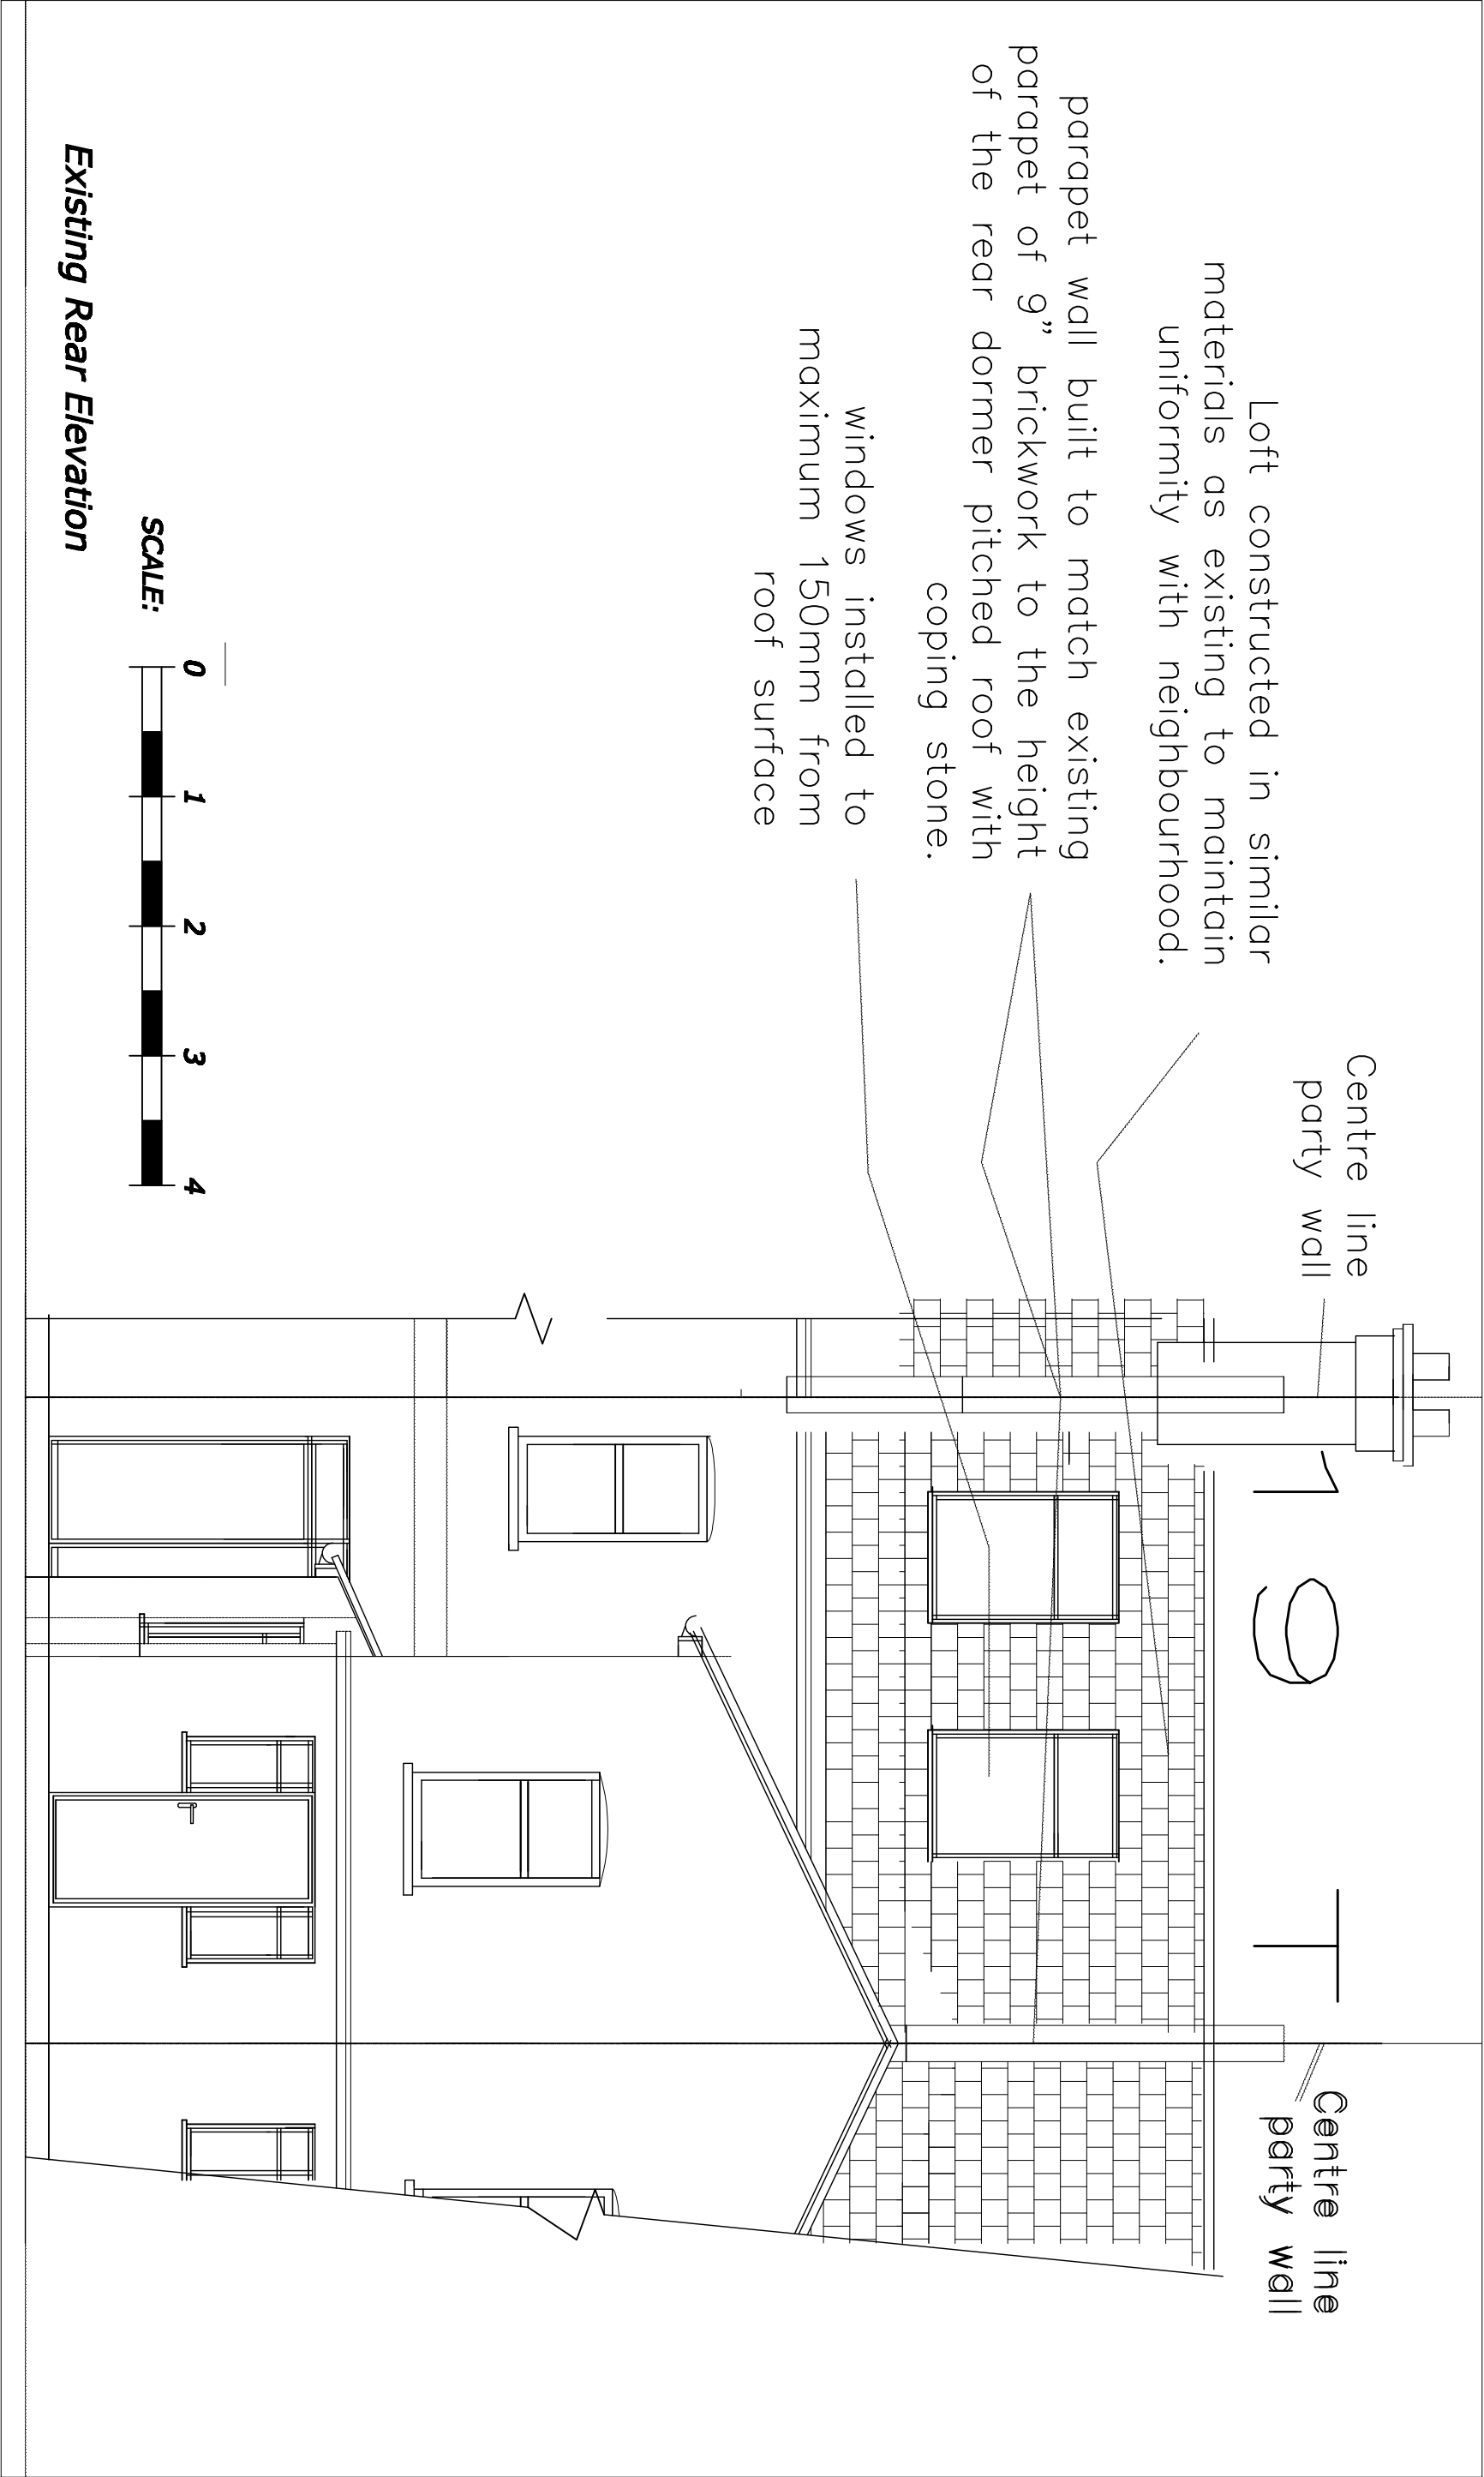

JV ARCHITECTS GARDEN STUDIOS 71-75 SKELTON STREET COVENT GARDEN, LONDON WC2H 9JQ TEL: 0208 340 5665		Proj. No. 2025/305/06 Scale: 1:50 Date: 7/8/25 Drawn by: JVA	REVISION *
19 TRURO ROAD, LONDON N22 8EH			© copyright.