


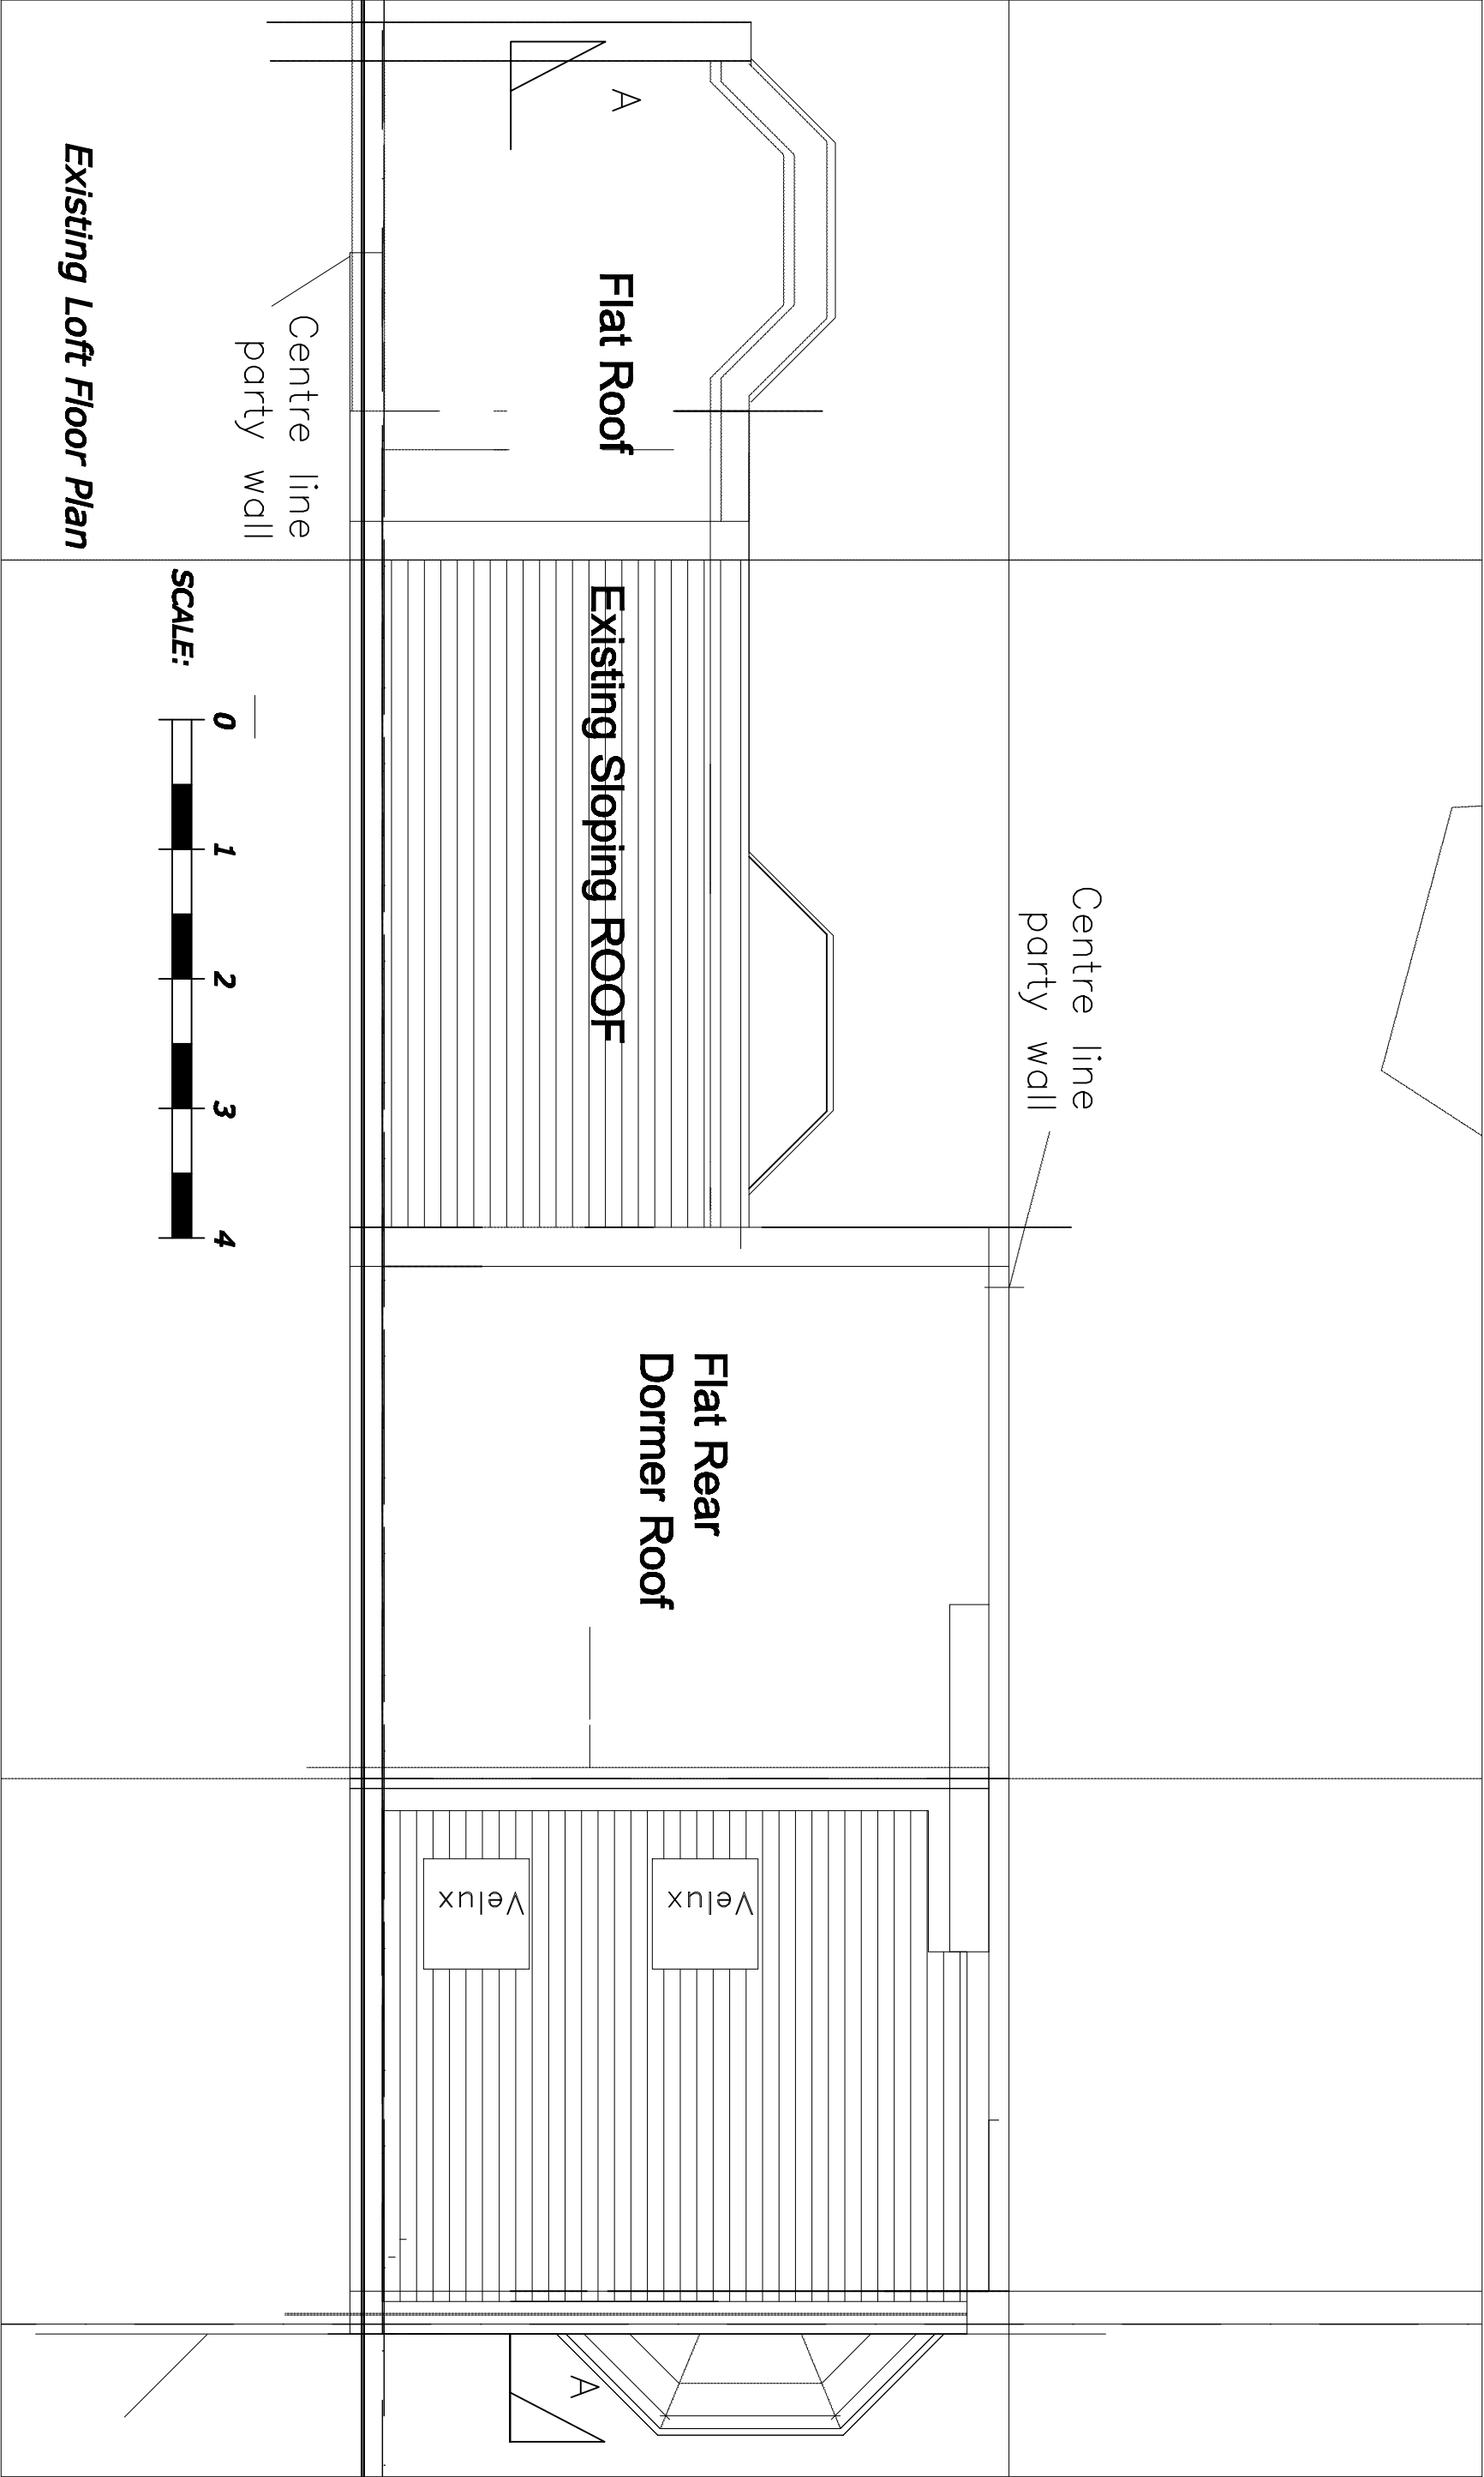

|                                      |  |   |  |                                                                      |               |
|--------------------------------------|--|---|--|----------------------------------------------------------------------|---------------|
| <b>19 TRURO ROAD, LONDON N22 8EH</b> |  | <b>JV ARCHITECTS</b><br>GARDEN STUDIOS 71-75 SKELTON STREET<br>COVENT GARDEN, LONDON WC2H 9JQ<br>TEL: 0208 340 5665 |  | Drq. No. 2025/305/04<br>Scale: 1:50<br>Date: 7/8/25<br>Drawn by: JVA | REVISION<br>* |
|                                      |  |   |  |                                                                      | © copyright.  |