


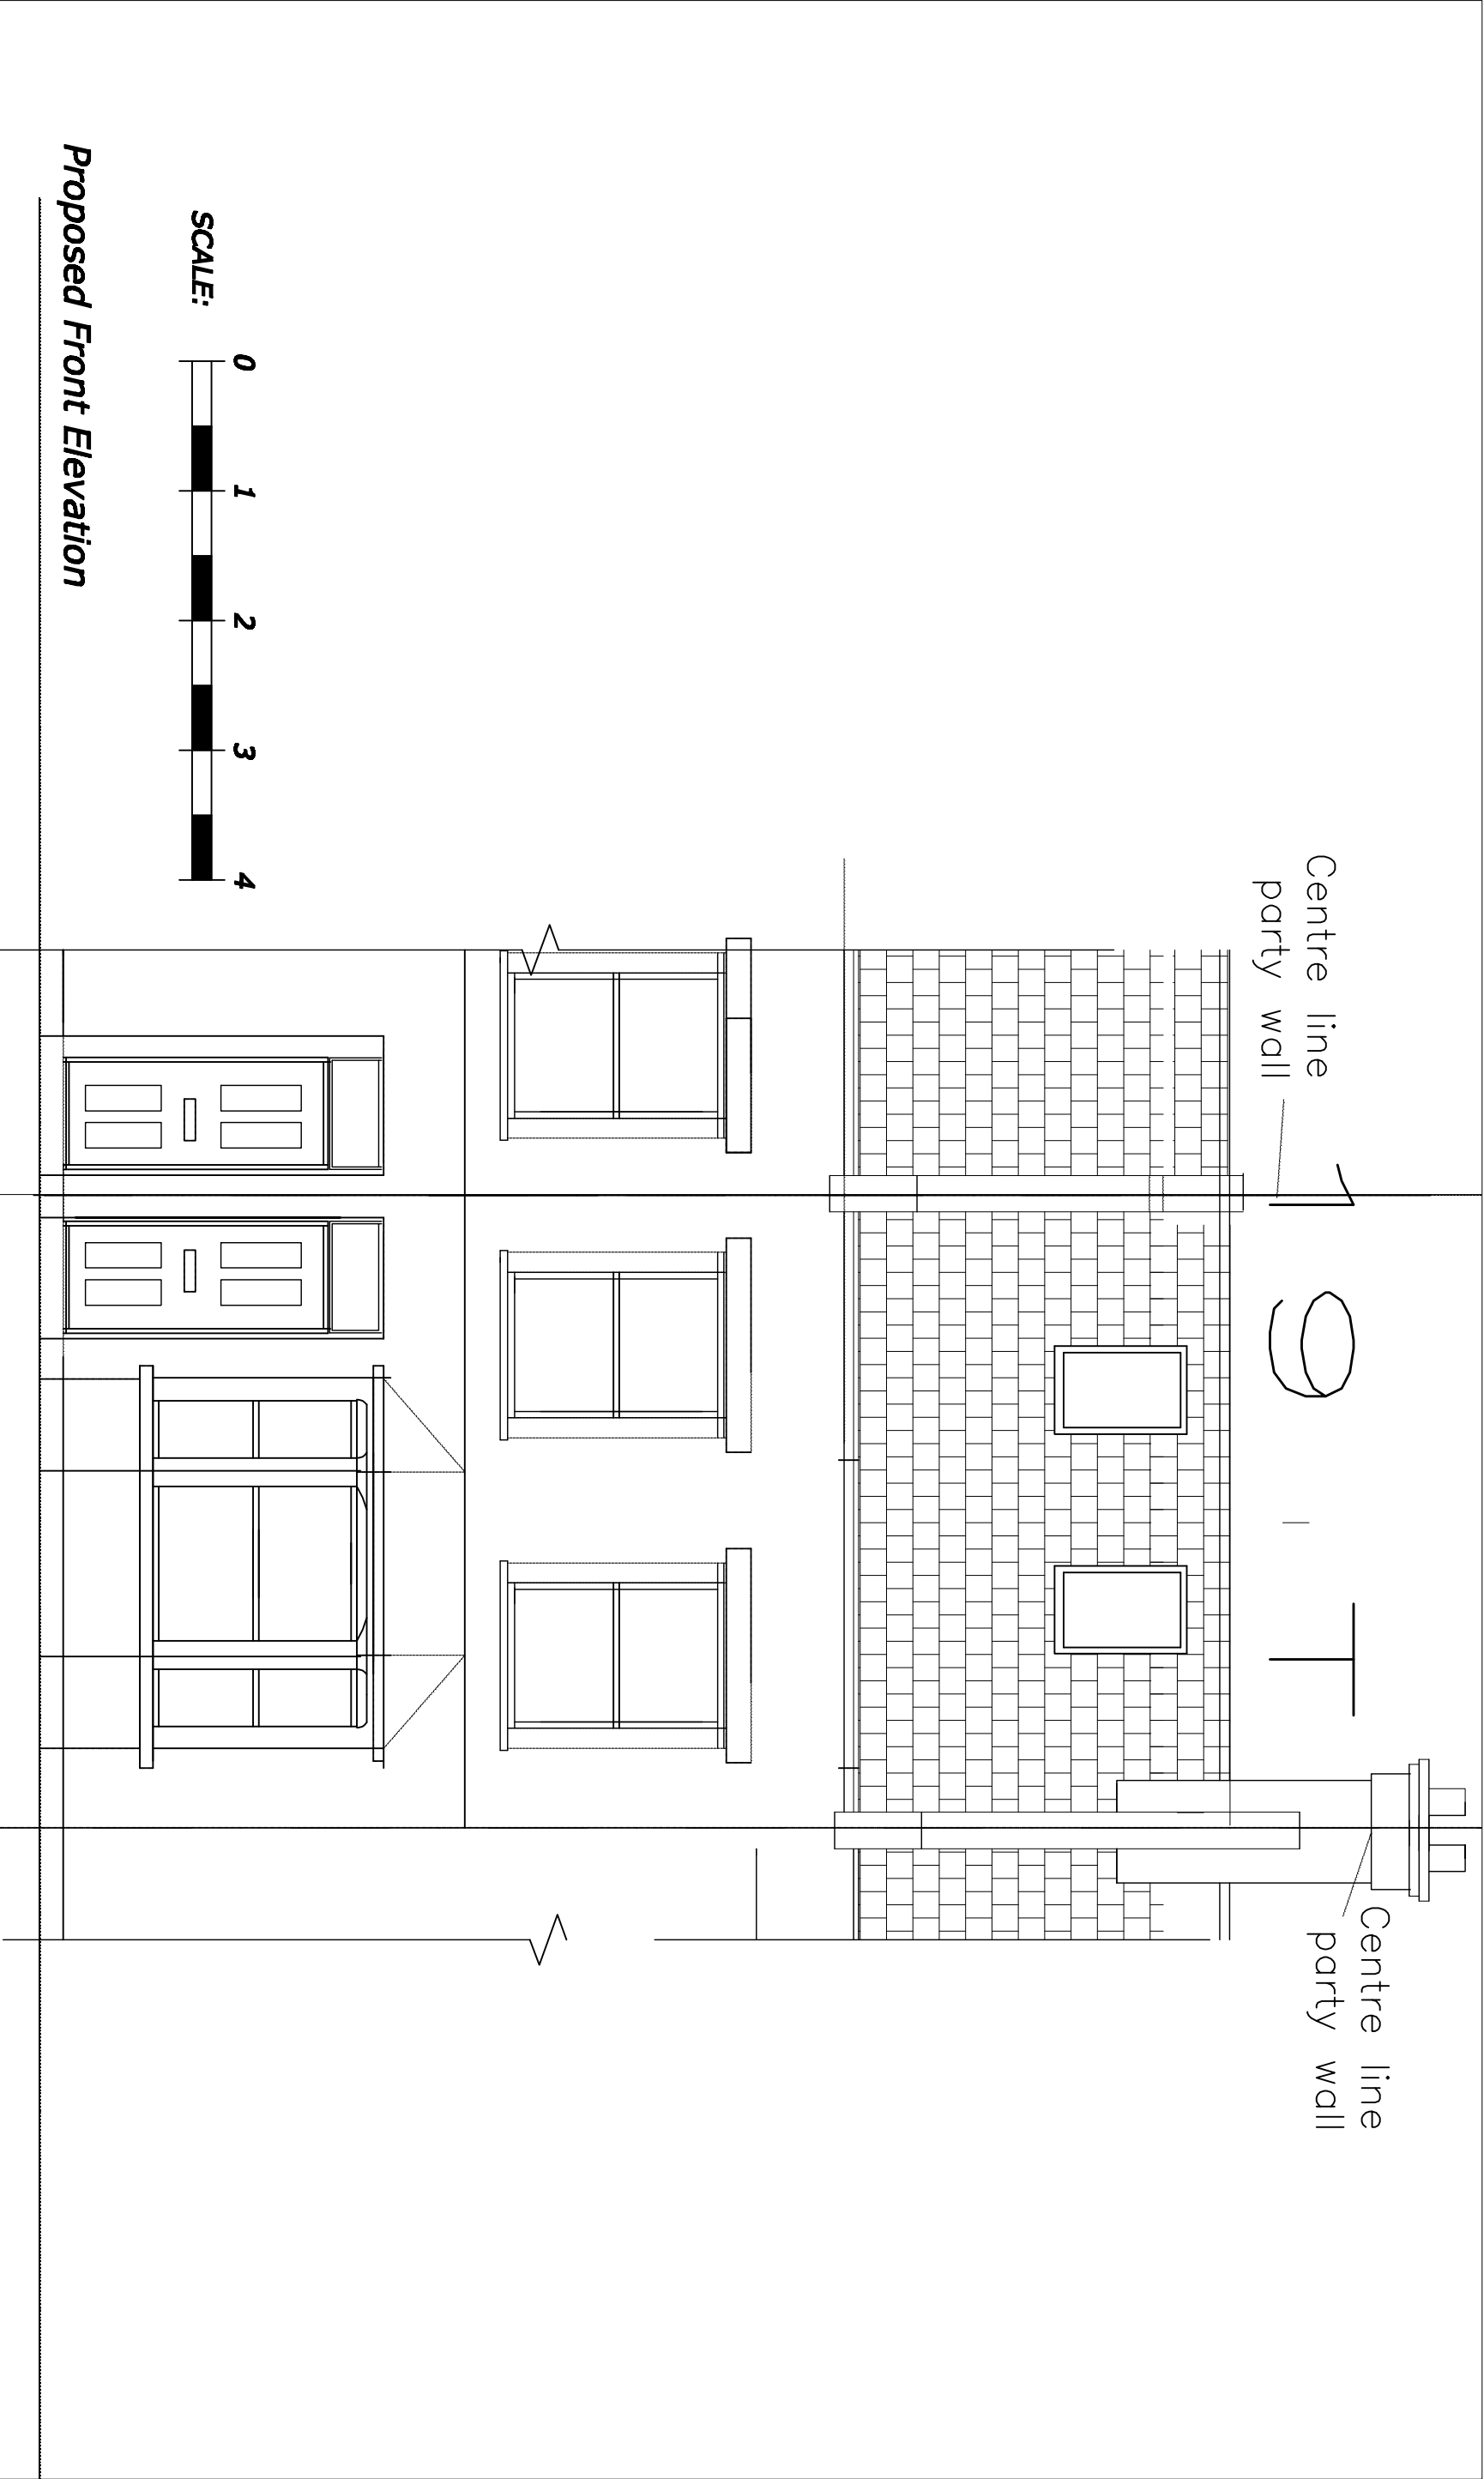

19 TRURO ROAD, LONDON N22 8EH

JV ARCHITECTS

GARDEN STUDIOS 71-75 SKELTON STREET
CONVENT GARDEN, LONDON WC2H 9JQ
TEL: 0208 340 5665

Proj. No. 2025/305/15

Scale: 1:50

Date: 7/8/25

Drawn by: JVA

REVISION

*

© copyright.