
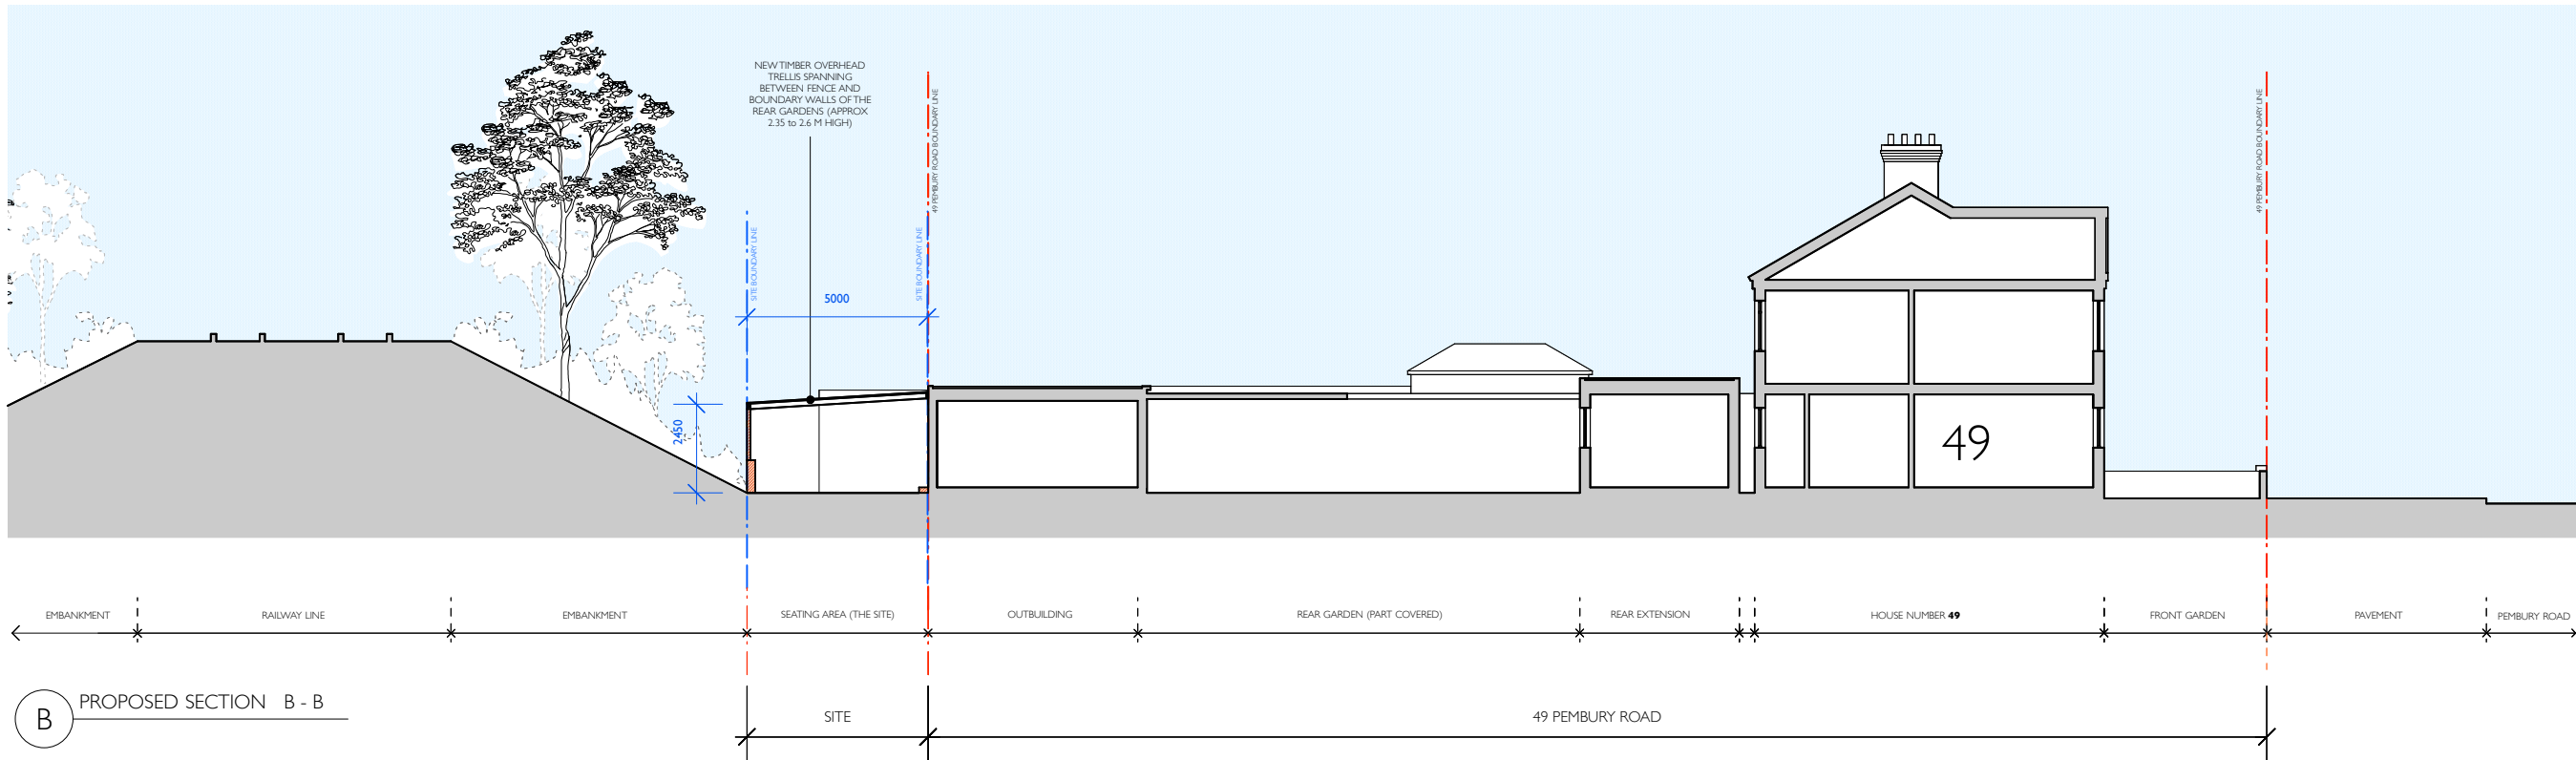


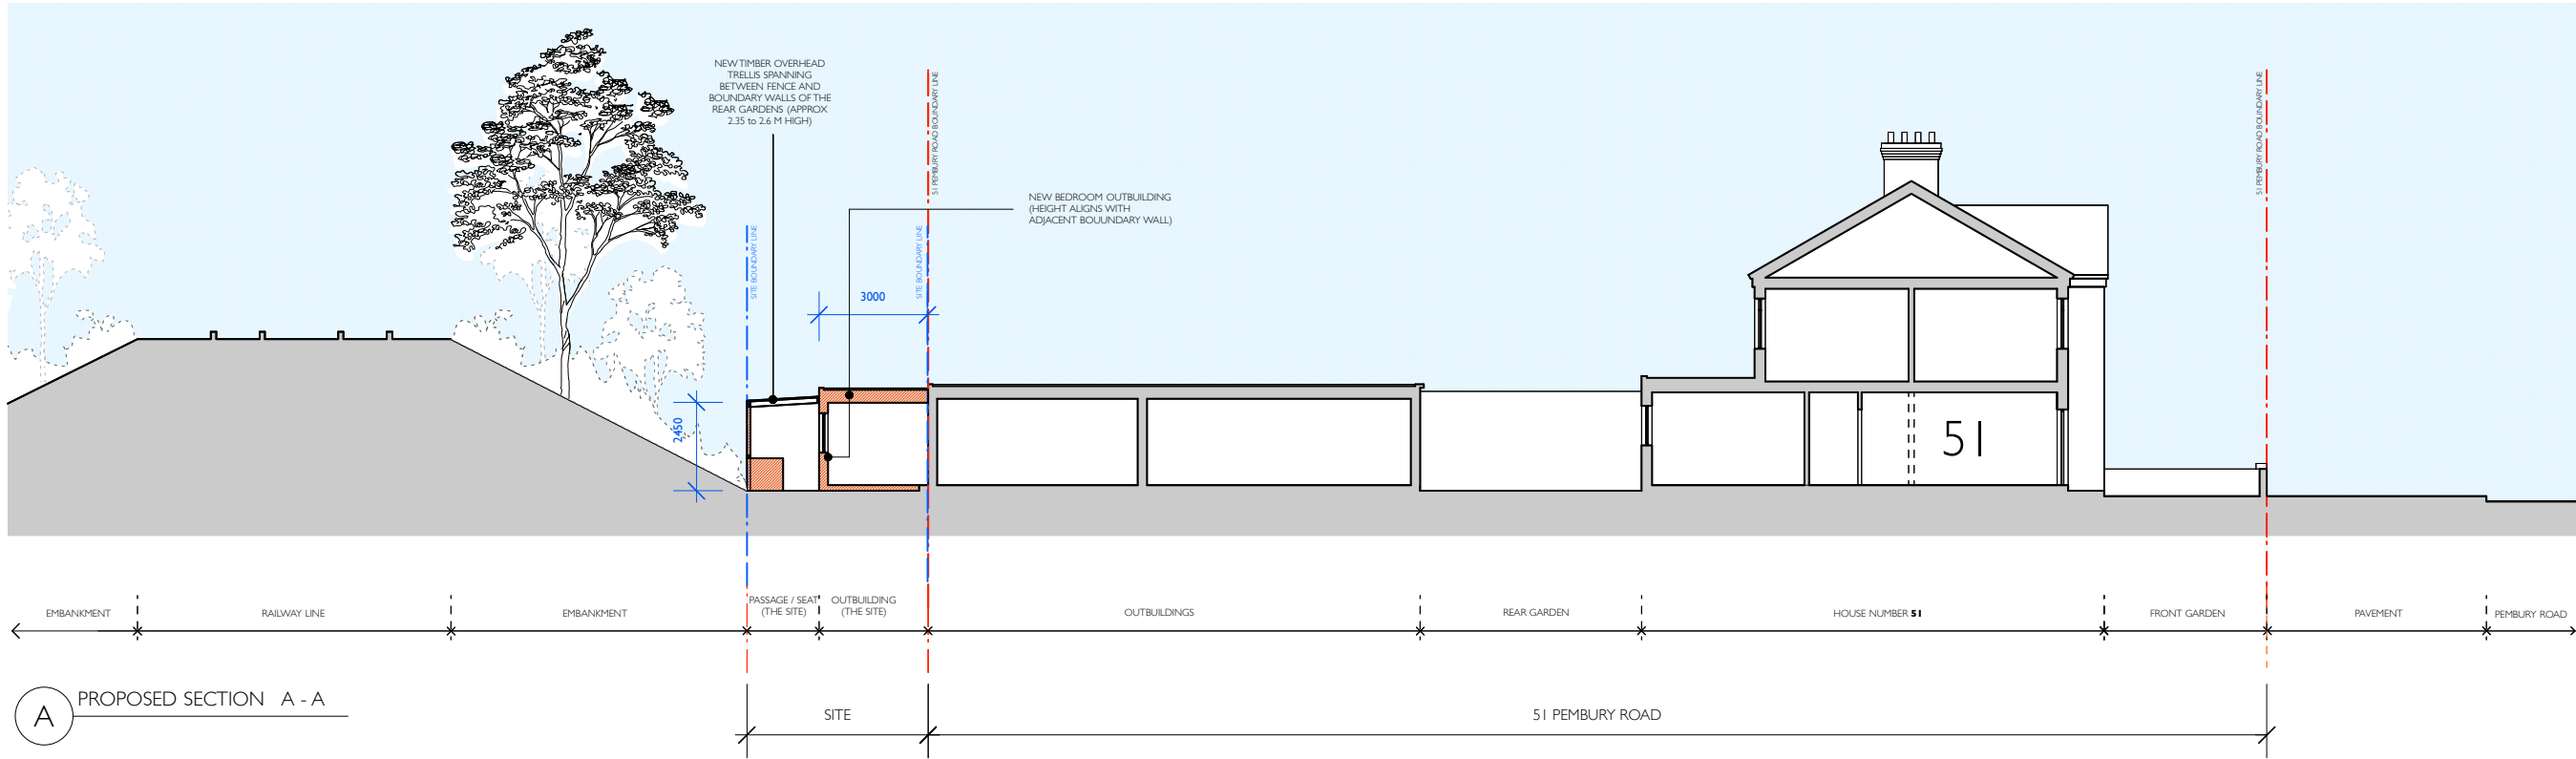

Notes:
Do not scale from the drawing.
All dimensions to be checked on site.
Drawing only to be used for purposes indicated.
Notify APT Architects + Designers Ltd of any discrepancies.
This drawing is copyright of APT Architects + Designers Ltd and not to be used or reproduced without their express permission in writing.
Revisions:
Rev A July 2026:
Submitted for Planning.

Client:
DRS CARE HOMES
Dwg Status:
PLANNING
Local Authority:
LONDON BOROUGH OF HARINGEY

Dwg Title:
PROPOSED SECTIONS A-A + B-B

Scale:
1:200 @ A3
Job No:
216
Date:
07.2026
Rev:
A

Project:
LAND TO THE REAR OF
45-51 PEMBURY RD
TOTTENHAM
LONDON
N17 6SS

216-P-012