



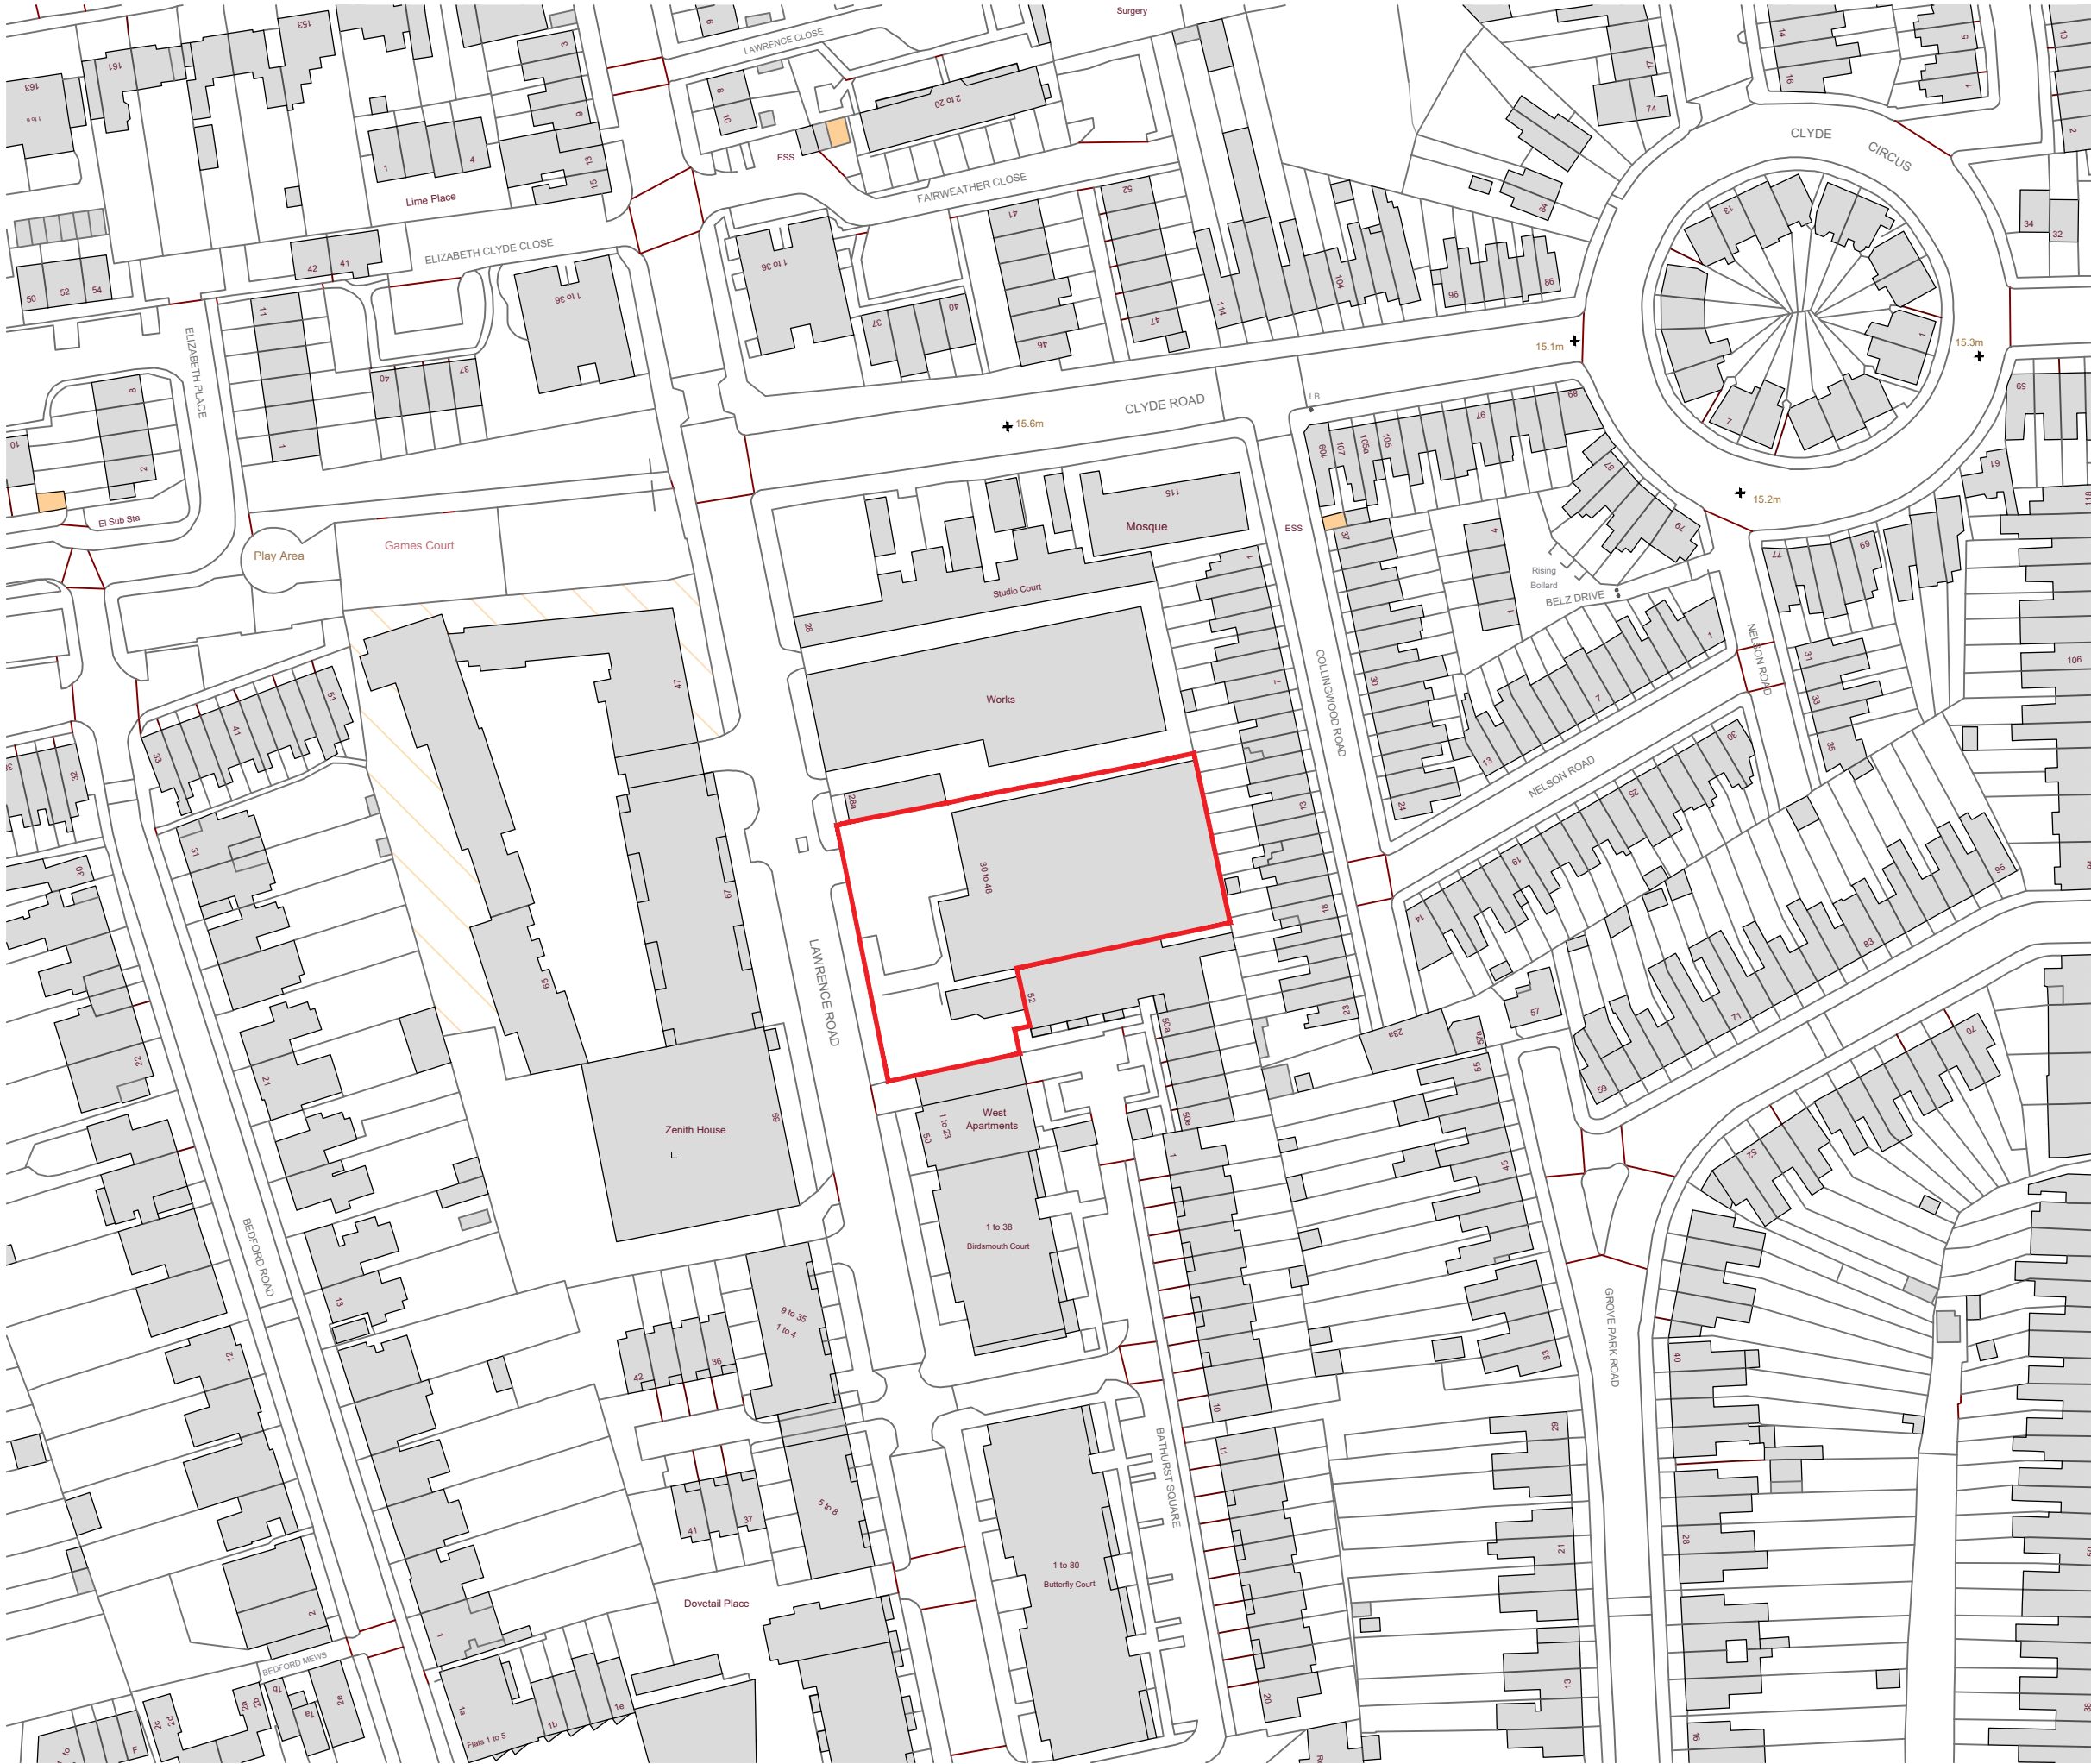


All levels and dimensions to be checked on site prior to construction / fabrication; report discrepancies immediately. Do not scale dimensions from this drawings. This drawing is copyright protected.

REVISION

 SITE BOUNDARY - 2824sqm

SCALE 1:1250

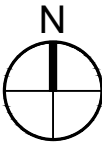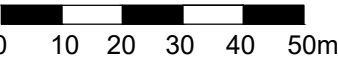

EXISTING

SCALE	DATE	DRAWN	CHECKED
1:1250	May'25	AF	DA

PROJECT
STOREX SELF STORAGE
30-48 Lawrence Road
Tottenham: N15 4EG

DRAWING
Location Plan
As Existing



info@fusiallan.com
www.fusiallan.com

DRAWING No.
25012_10_001