MapServe®

1:1250 @ A4

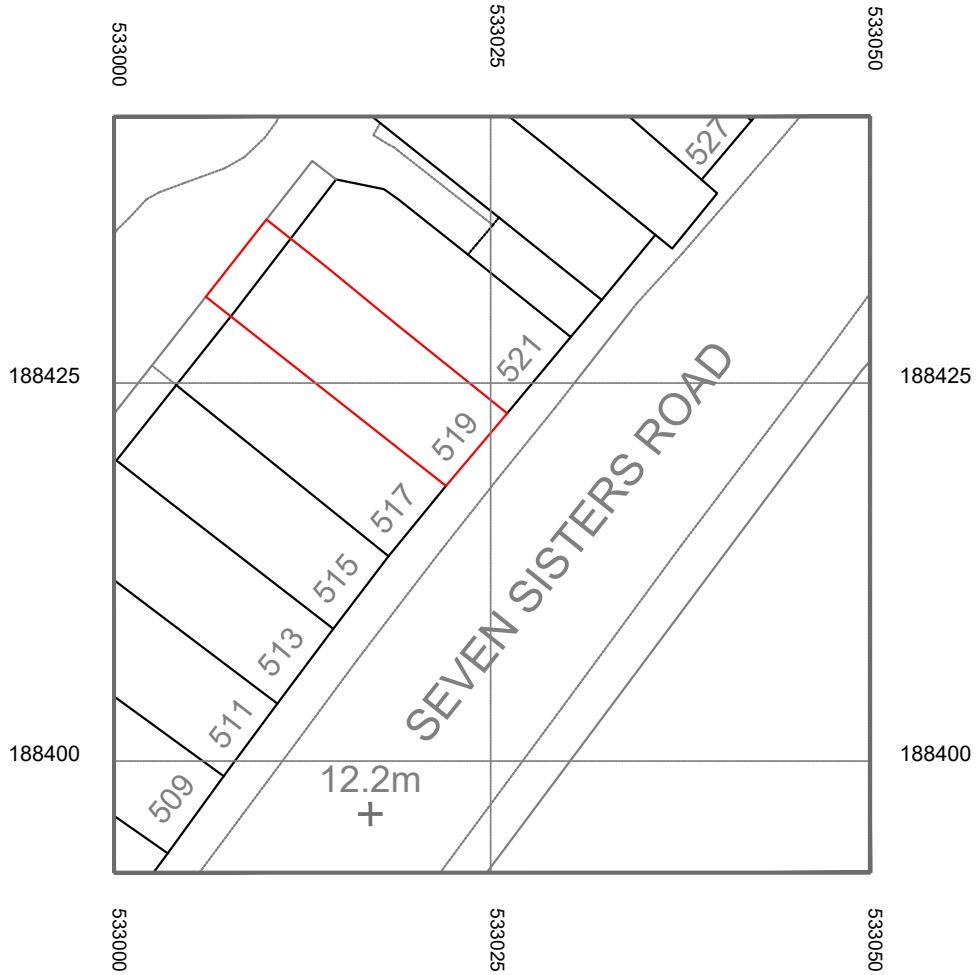

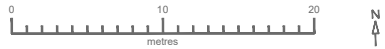

© Crown copyright 2024 Ordnance Survey 100053143

BLOCK PLAN

1:500 @ A4

Redwoods

Address - Unit 4, Grosvenor Way, London E5 9ND
Phone - 020 3781 8008
E-mail - office@redwoodsprojects.co.uk
Web - www.redwoodsprojects.co.uk

Any errors on Dimensions to be reported to the Architect prior to commencement of Works.
Dimensions and areas are based on survey information.
This drawing is copyright © Redwoods Projects.
All dimensions to be checked on site Prior work.

REFERENCE:	519 SEVEN SISTERS RD, LONDON N15 6EP, UK
TITLE:	LOCATION AND BLOCK PLAN
PROJECT No	3978
DATE:	09-06-2026
SHEET No	E 00
NOTES:	
DRAWN BY	JM
EDITED BY	

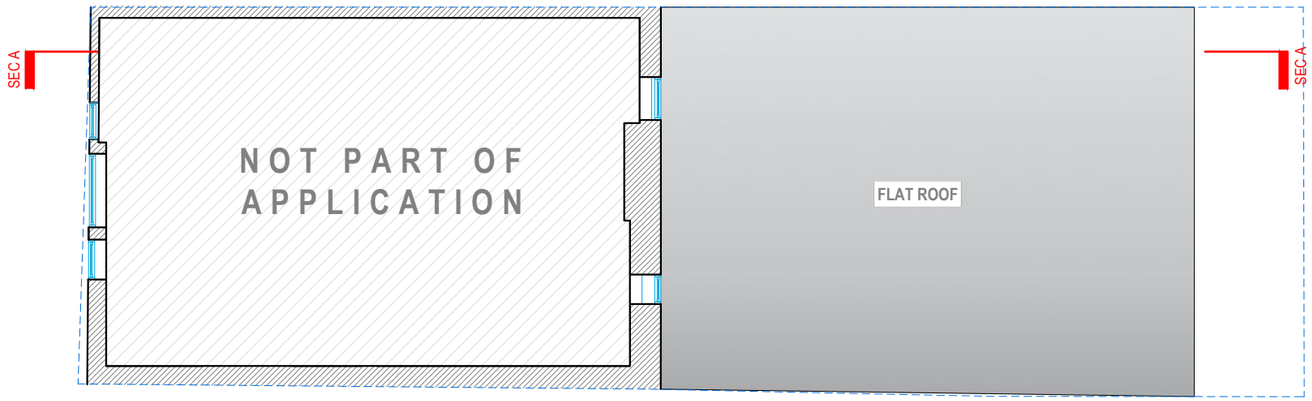

FIRST FLOOR

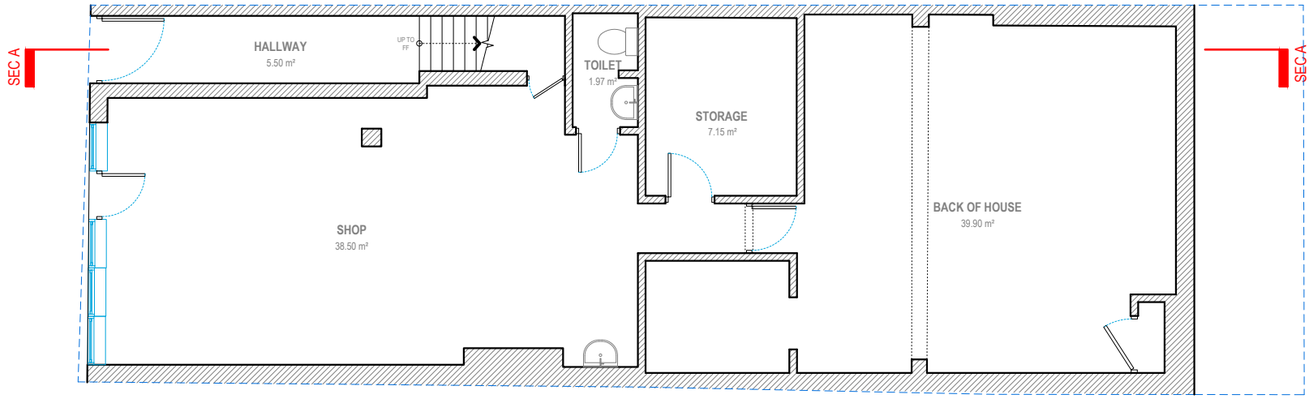

GROUND FLOOR

Redwoods
Address - Unit 4, Grosvenor Way, London E5 9ND
Phone - 020 3781 8008
E-mail - office@redwoodsprojects.co.uk
Web - www.redwoodsprojects.co.uk

Any errors on Dimensions to be reported to the Architect prior to commencement of Works.
Dimensions and areas are based on survey information.
This drawing is copyright © Redwoods Projects.
All dimensions to be checked on site Prior work.

REFERENCE: 519 SEVEN SISTERS RD, LONDON N15 6EP, UK

TITLE: EXISTING DRAWINGS
FLOOR PLANS

PROJECT No: 3978

DATE: 09-06-2026

SHEET No: E 01

N

0 1 2 5m

scale 1:100 @A3

NOTES:

DRAWN BY: JM

EDITED BY:

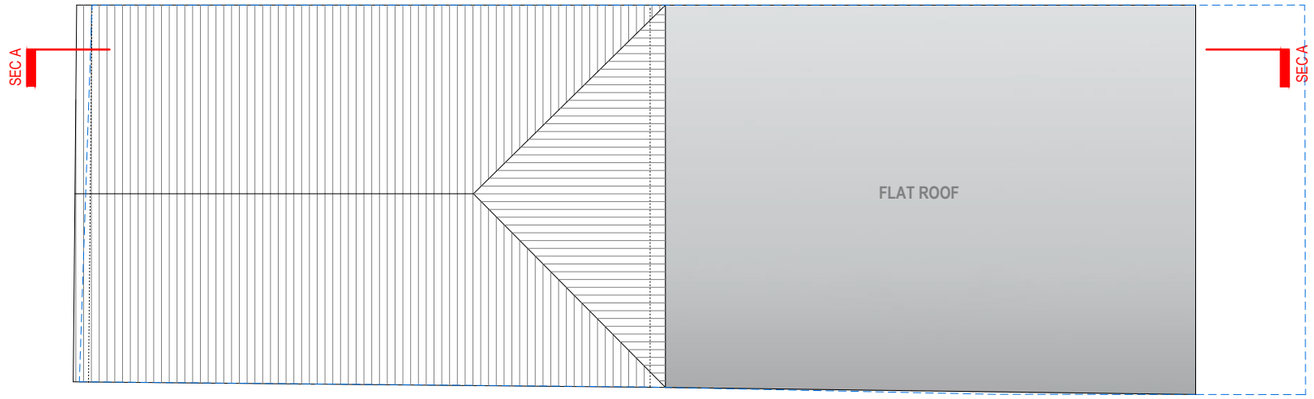

ROOF PLAN

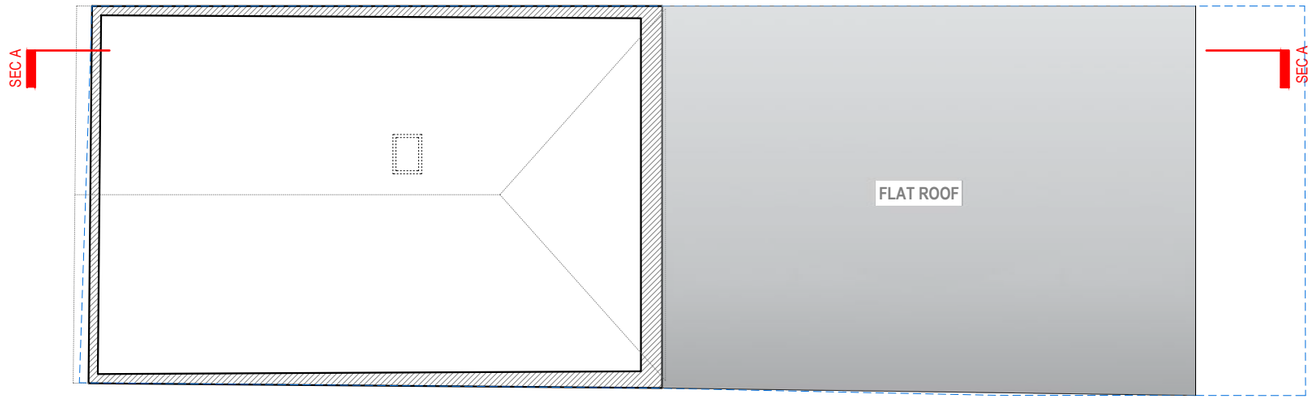

LOFT FLOOR

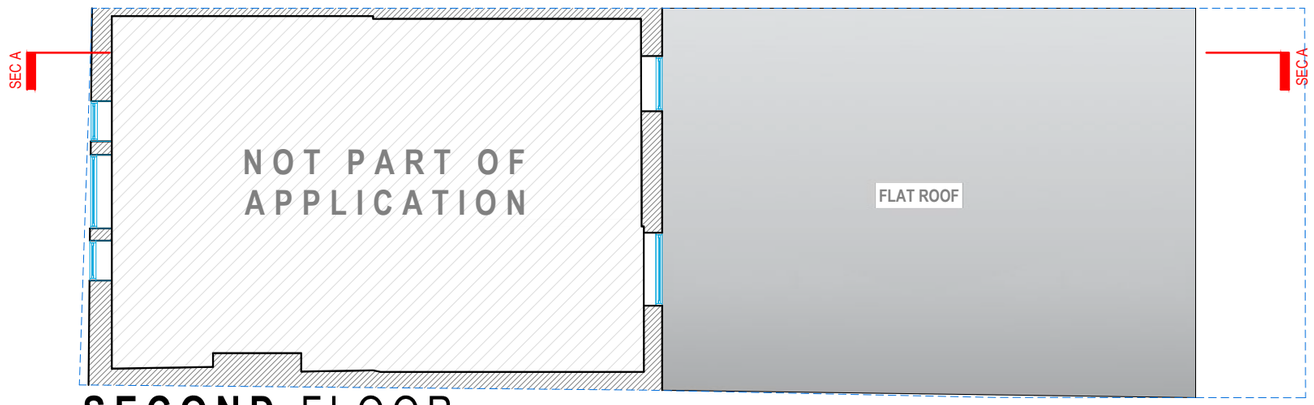

SECOND FLOOR

Redwoods

Address - Unit 4, Grosvenor Way, London E5 9ND
Phone - 020 3781 8008
E-mail - office@redwoodsprojects.co.uk
Web - www.redwoodsprojects.co.uk

Any errors on Dimensions to be reported to the Architect prior to commencement of Works.
Dimensions and areas are based on survey information.
This drawing is copyright © Redwoods Projects.
All dimensions to be checked on site Prior work.

REFERENCE: 519 SEVEN SISTERS RD, LONDON N15 6EP, UK

TITLE: EXISTING DRAWINGS
FLOOR PLANS

PROJECT No 3978

DATE: 09-06-2026

SHEET No E 02

0 1 2 5m

scale 1:100 @A3

NOTES:

DRAWN BY JM

EDITED BY

FRONT ELEVATION

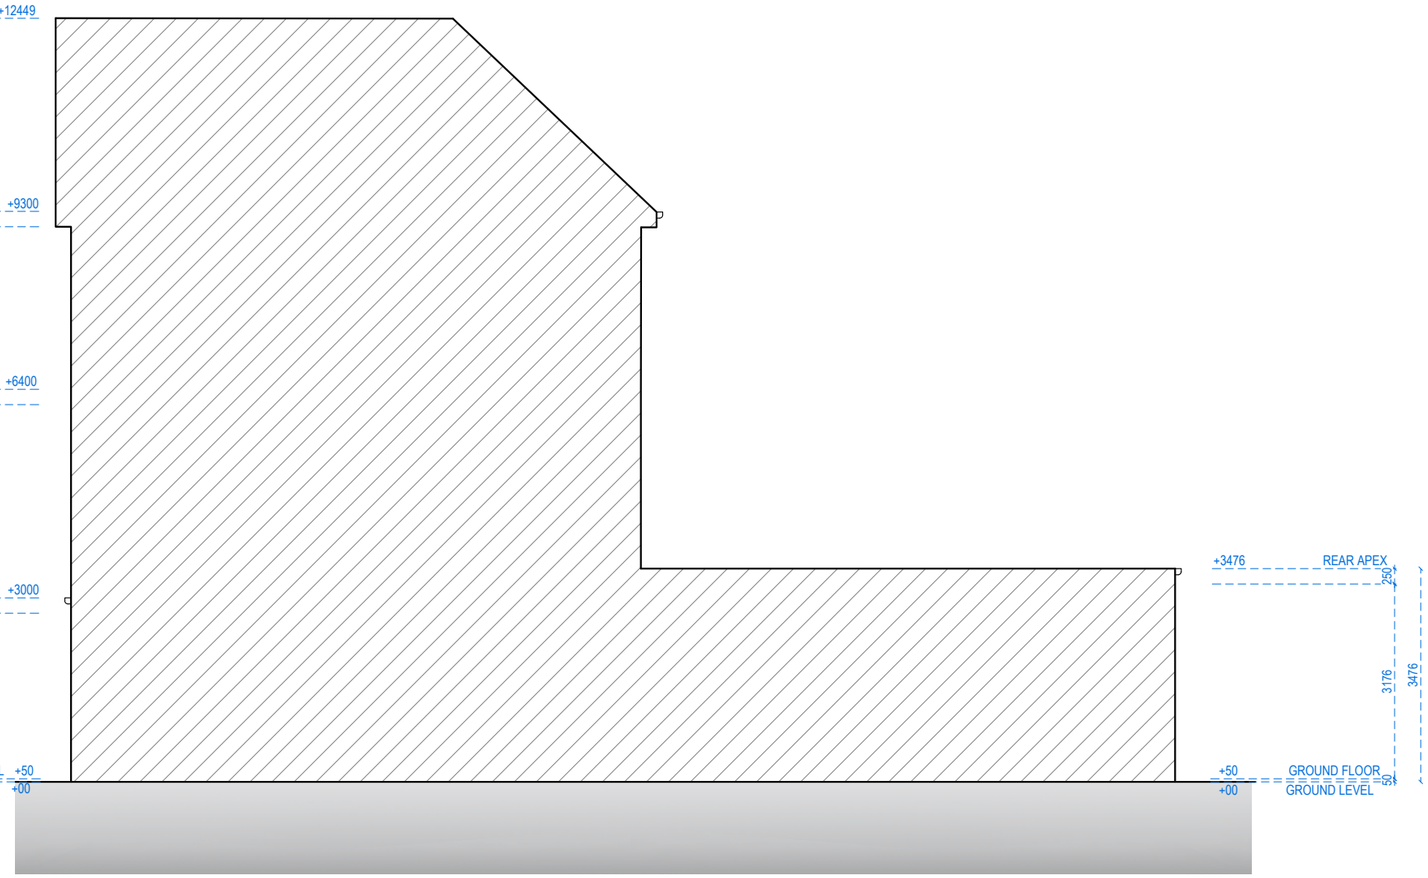

RIGHT SIDE ELEVATION

Redwoods

Address - Unit 4, Grosvenor Way, London E5 9ND
Phone - 020 3781 8008
E-mail - office@redwoodsprojects.co.uk
Web - www.redwoodsprojects.co.uk

Any errors on Dimensions to be reported to the Architect prior to commencement of Works.
Dimensions and areas are based on survey information.
This drawing is copyright © Redwoods Projects.
All dimensions to be checked on site Prior work.

REFERENCE: 519 SEVEN SISTERS RD, LONDON N15 6EP, UK

TITLE: EXISTING DRAWINGS
ELEVATIONS

PROJECT No: 3978

DATE: 09-06-2026

SHEET No: E 03

0 1 2 5m scale 1:100 @A3

NOTES:

DRAWN BY: JM

EDITED BY:

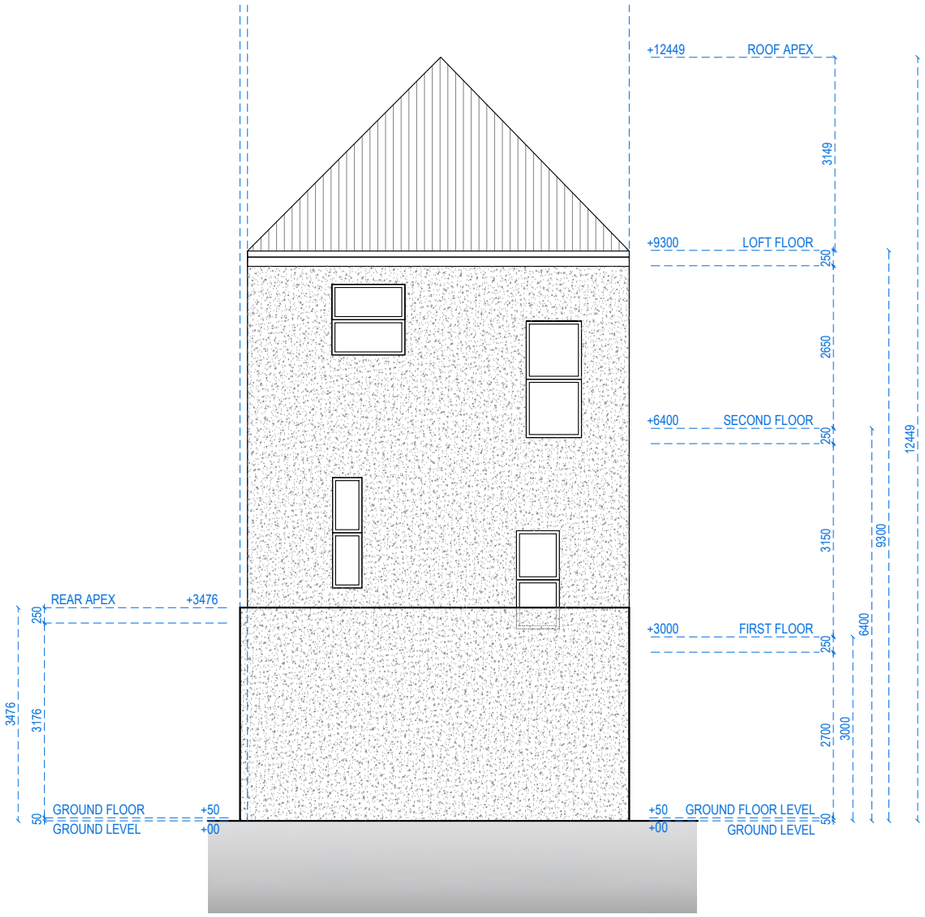

REAR ELEVATION

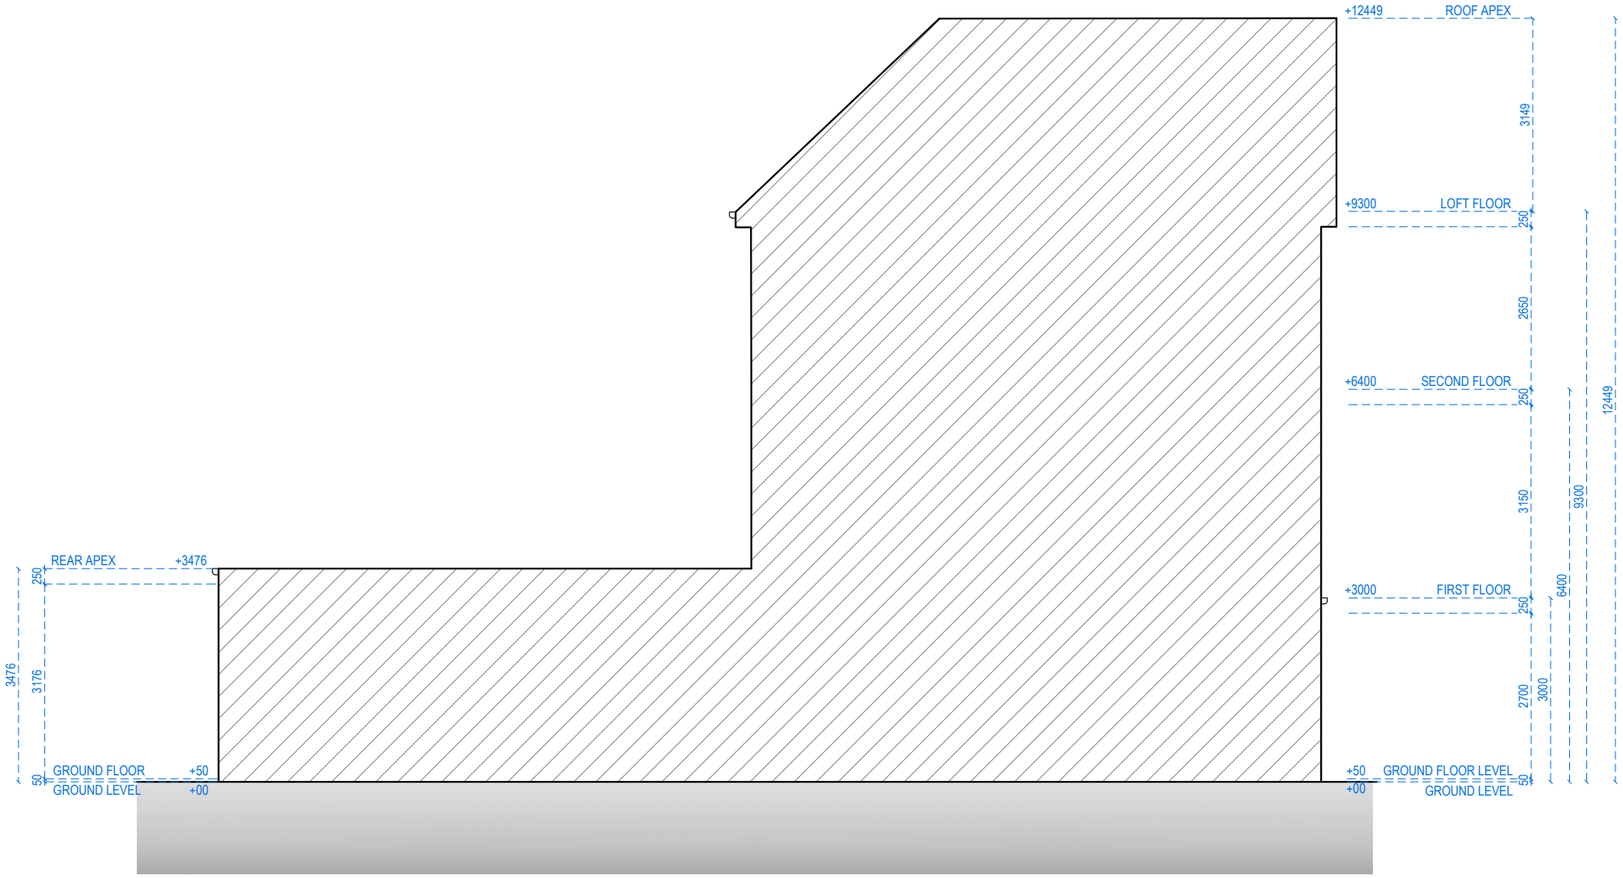

LEFT SIDE ELEVATION

Redwoods
PLANNING & EXTENSIONS

Address - Unit 4, Grosvenor Way, London E5 9ND
Phone - 020 3781 8008
E-mail - office@redwoodsprojects.co.uk
Web - www.redwoodsprojects.co.uk

Any errors on Dimensions to be reported to the Architect prior to commencement of Works.
Dimensions and areas are based on survey information.
This drawing is copyright © Redwoods Projects.
All dimensions to be checked on site Prior work.

REFERENCE: 519 SEVEN SISTERS RD, LONDON N15 6EP, UK

TITLE: EXISTING DRAWINGS
ELEVATIONS

PROJECT No: 3978

DATE: 09-06-2026

SHEET No: E 04

0 1 2 5m scale 1:100 @A3

NOTES:

DRAWN BY: JM

EDITED BY:

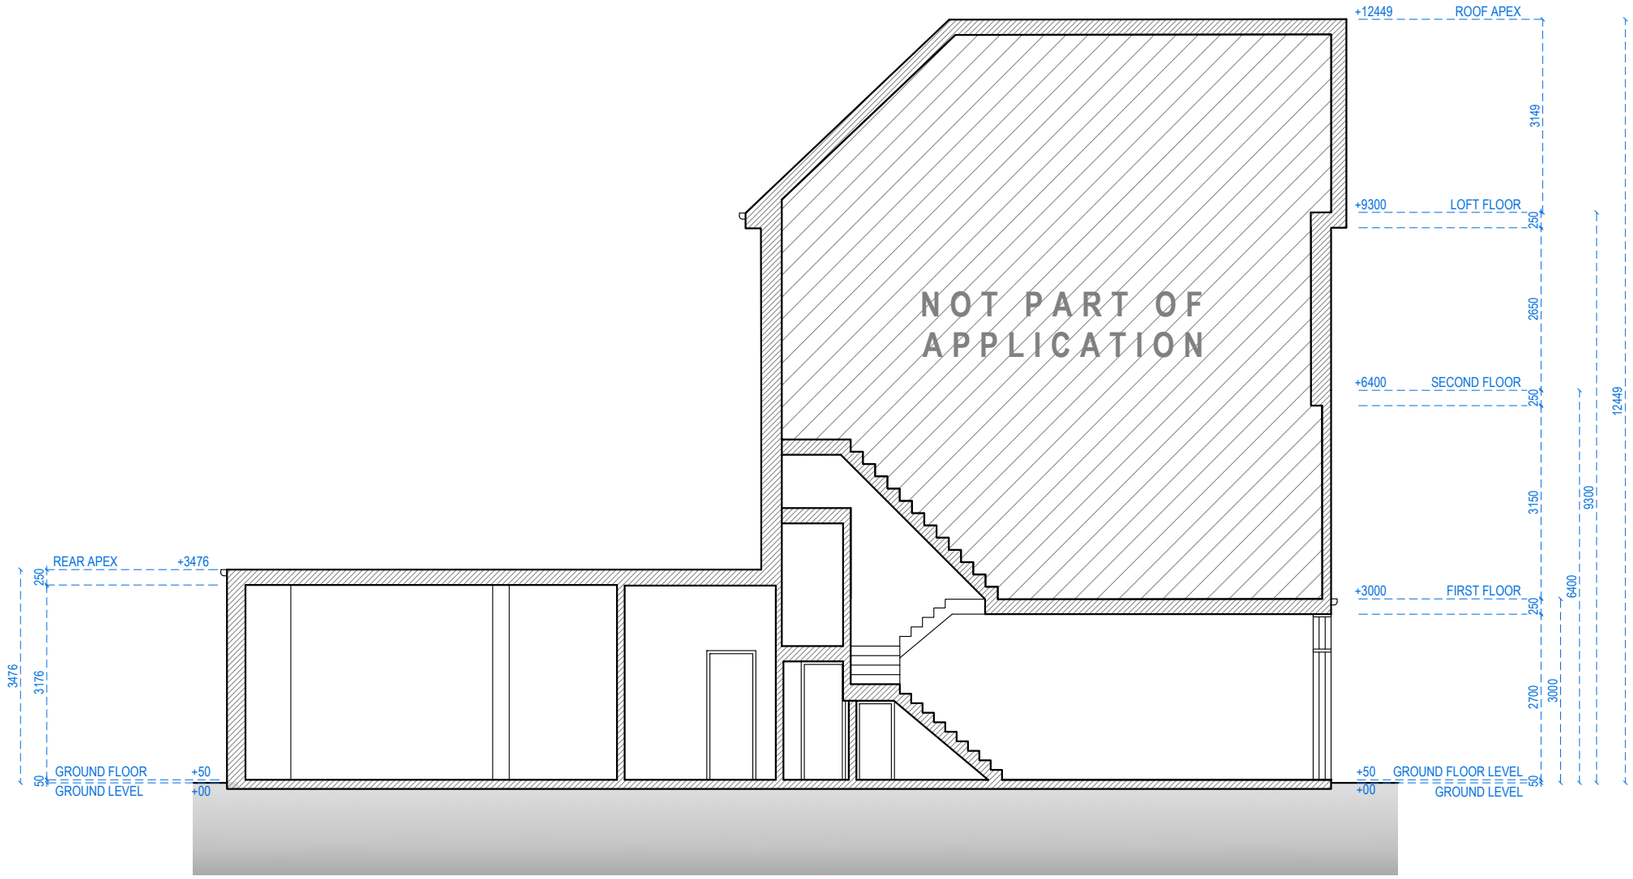

SECTION A-A

Redwoods
PLANNING & EXTENSIONS

Address - Unit 4, Grosvenor Way, London E5 9ND
Phone - 020 3781 8008
E-mail - office@redwoodsprojects.co.uk
Web - www.redwoodsprojects.co.uk

Any errors on Dimensions to be reported to the Architect prior to commencement of Works.
Dimensions and areas are based on survey information.
This drawing is copyright © Redwoods Projects.
All dimensions to be checked on site Prior work.

REFERENCE: 519 SEVEN SISTERS RD, LONDON N15 6EP, UK

TITLE: EXISTING DRAWINGS
SECTION

PROJECT No: 3978

DATE: 09-06-2026

SHEET No: E 05

0 1 2 5m scale 1:100 @A3

NOTES:

DRAWN BY: JM

EDITED BY:

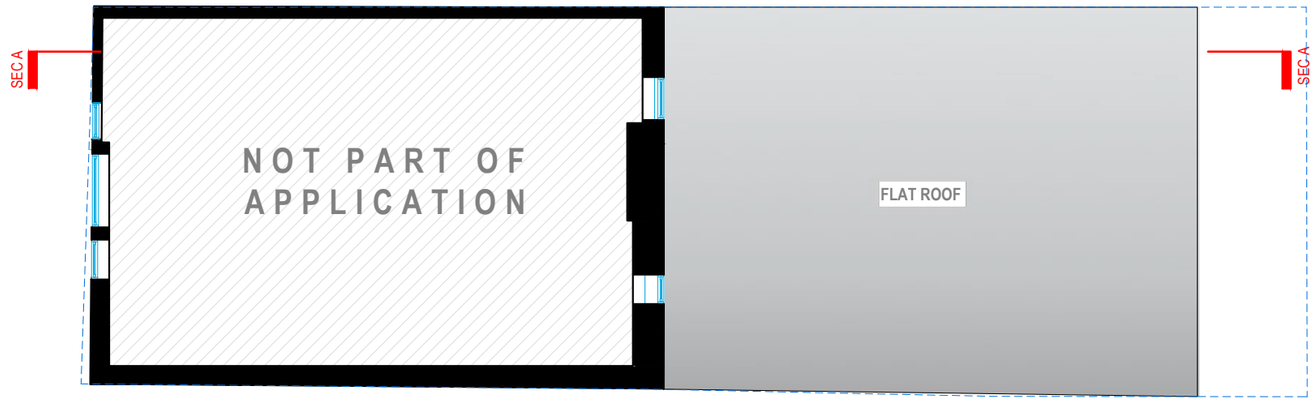

FIRST FLOOR

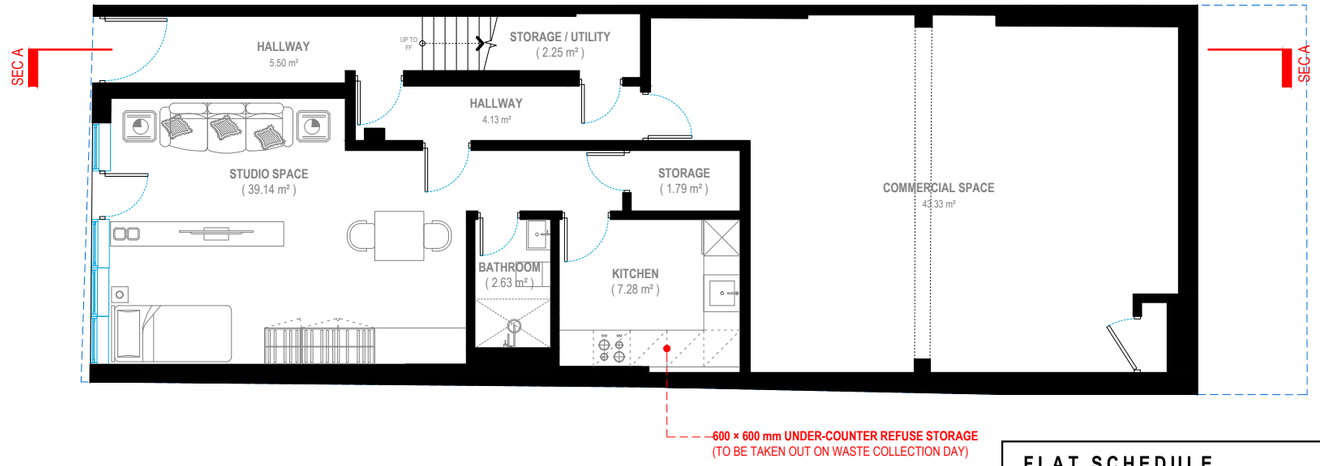

GROUND FLOOR

FLAT SCHEDULE

FLAT	TYPE OF DWELLING	MINIMUM GROSS INTERNAL FLOOR AREA (G.I.A.)	PROPOSED GROSS INTERNAL FLOOR AREA (G.I.A.)	MIN. BUILT-IN STORAGE	PROPOSED BUILT-IN STORAGE
A	1 BED - STUDIO FLAT - 1 STOREY	39 m² / 37 m²	39.14 m²	1.00 m²	1.79 m²
	UPPER FLOORS - NOT PART OF APPLICATION				

Redwoods
Address - Unit 4, Grosvenor Way, London E5 9ND
Phone - 020 3781 8008
E-mail - office@redwoodsprojects.co.uk
Web - www.redwoodsprojects.co.uk

Any errors on Dimensions to be reported to the Architect prior to commencement of Works.
Dimensions and areas are based on survey information.
This drawing is copyright © Redwoods Projects.
All dimensions to be checked on site Prior work.

REFERENCE: 519 SEVEN SISTERS RD, LONDON N15 6EP, UK

TITLE: PROPOSED DRAWINGS
FLOOR PLANS

PROJECT No: 3978

DATE: 09-06-2026

SHEET No: P 01

N

0 1 2 5m

scale 1:100 @A3

NOTES:

DRAWN BY: MCDC

EDITED BY:

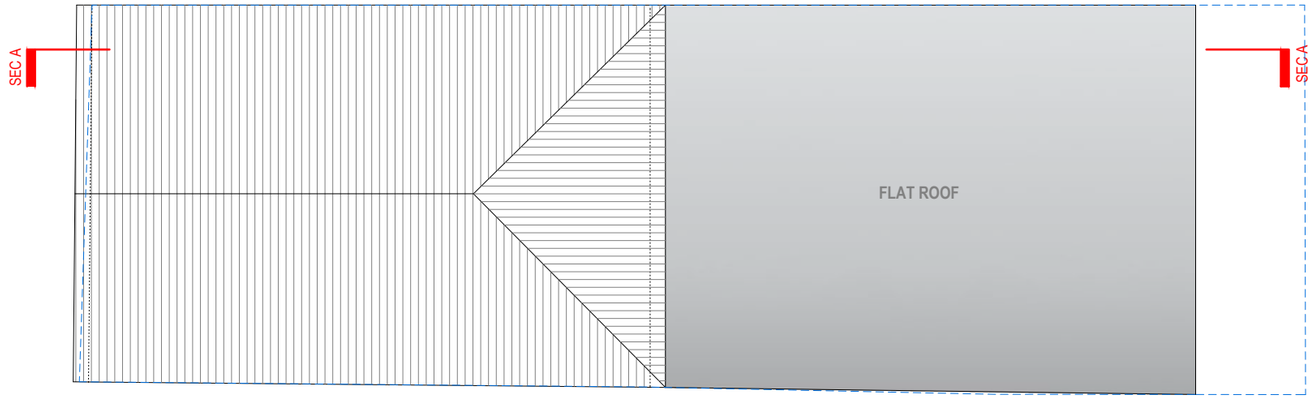

ROOF PLAN

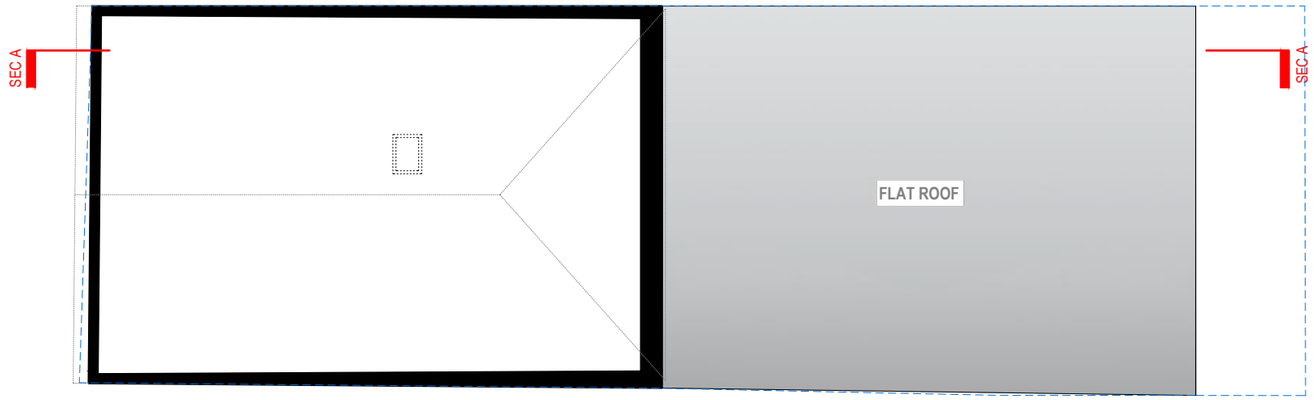

LOFT FLOOR

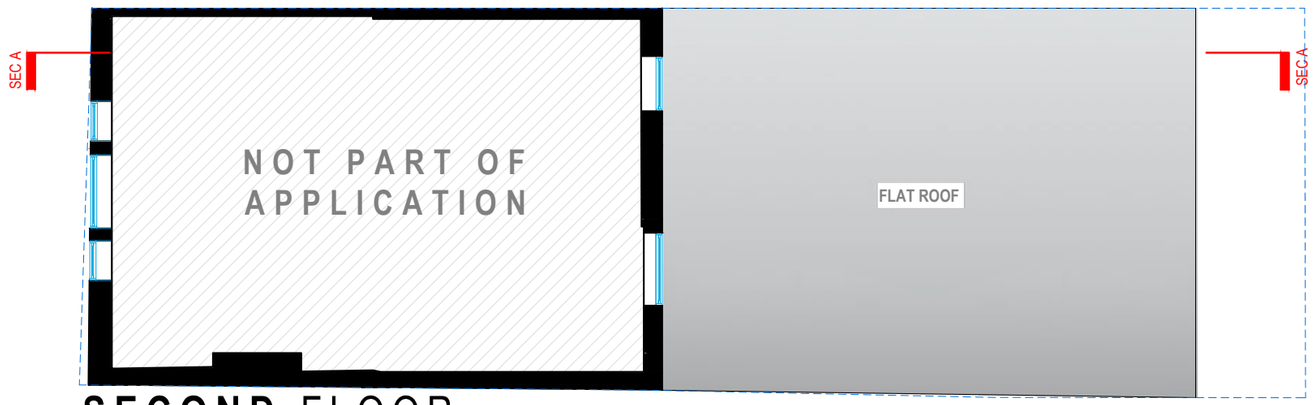

SECOND FLOOR

Redwoods

Address - Unit 4, Grosvenor Way, London E5 9ND
Phone - 020 3781 8008
E-mail - office@redwoodsprojects.co.uk
Web - www.redwoodsprojects.co.uk

Any errors on Dimensions to be reported to the Architect prior to commencement of Works.
Dimensions and areas are based on survey information.
This drawing is copyright © Redwoods Projects.
All dimensions to be checked on site Prior work.

REFERENCE: 519 SEVEN SISTERS RD, LONDON N15 6EP, UK

TITLE: PROPOSED DRAWINGS
FLOOR PLANS

PROJECT No: 3978

DATE: 09-06-2026

SHEET No: P 02

0 1 2 5m

scale 1:100 @A3

NOTES:

DRAWN BY: MCDC

EDITED BY:

FRONT ELEVATION

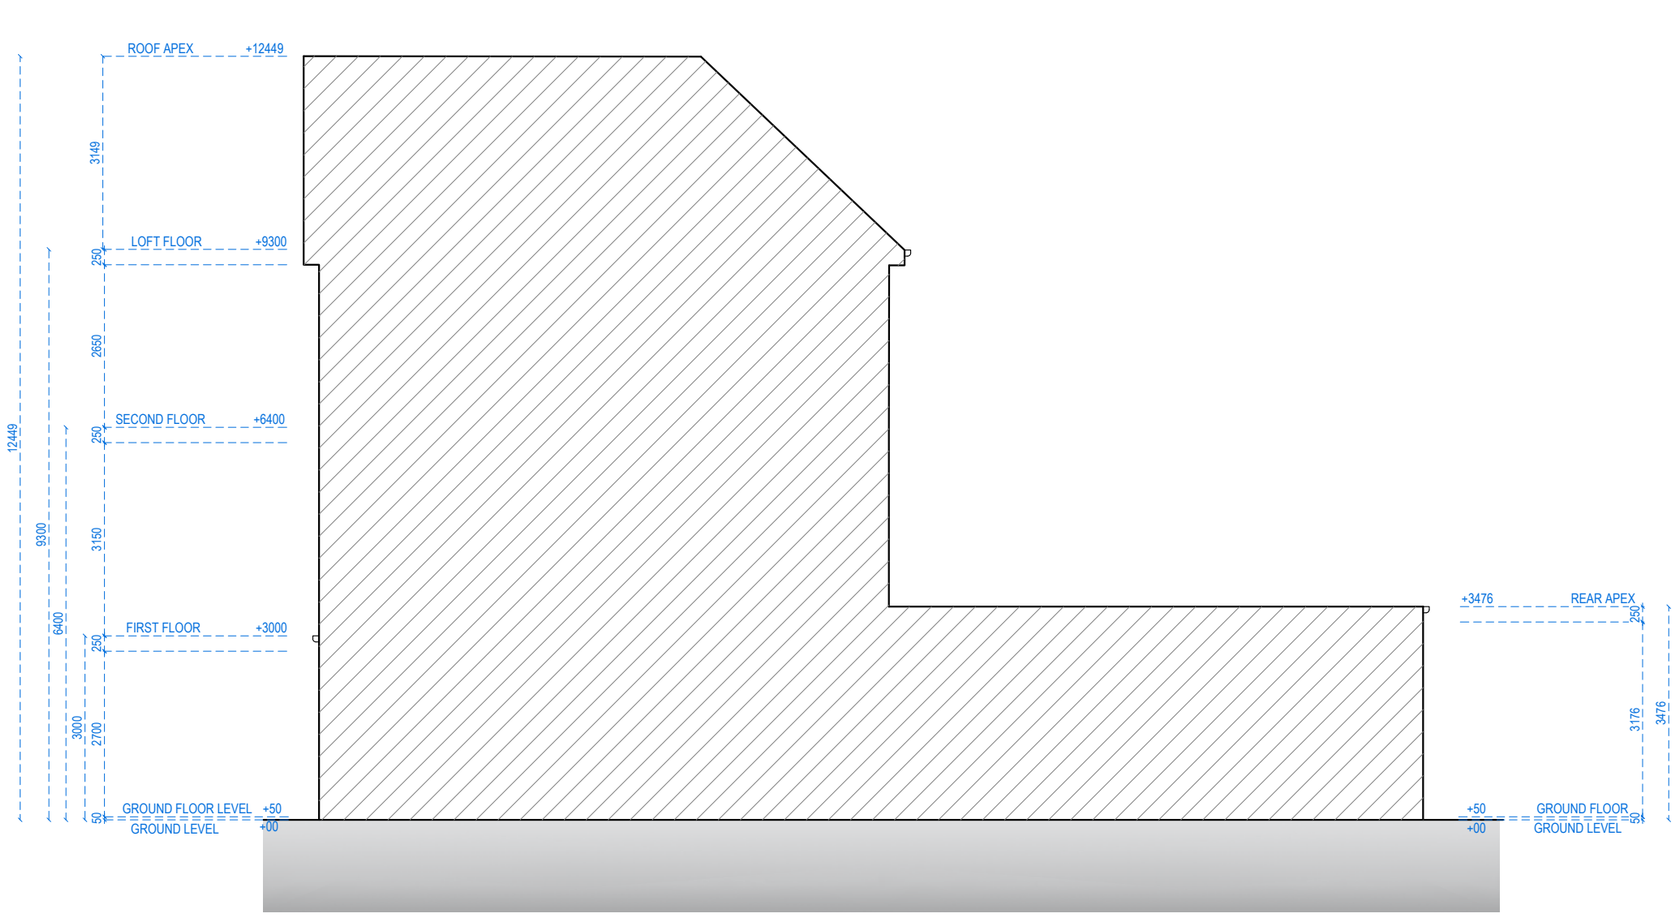

RIGHT SIDE ELEVATION

Redwoods

Address - Unit 4, Grosvenor Way, London E5 9ND
Phone - 020 3781 8008
E-mail - office@redwoodsprojects.co.uk
Web - www.redwoodsprojects.co.uk

Any errors on Dimensions to be reported to the Architect prior to commencement of Works.
Dimensions and areas are based on survey information.
This drawing is copyright © Redwoods Projects.
All dimensions to be checked on site Prior work.

REFERENCE: 519 SEVEN SISTERS RD, LONDON N15 6EP, UK

TITLE: PROPOSED DRAWINGS
ELEVATIONS

PROJECT No: 3978

DATE: 09-06-2026

SHEET No: P 03

0 1 2 5m scale 1:100 @A3

NOTES:

DRAWN BY: MCDC

EDITED BY:

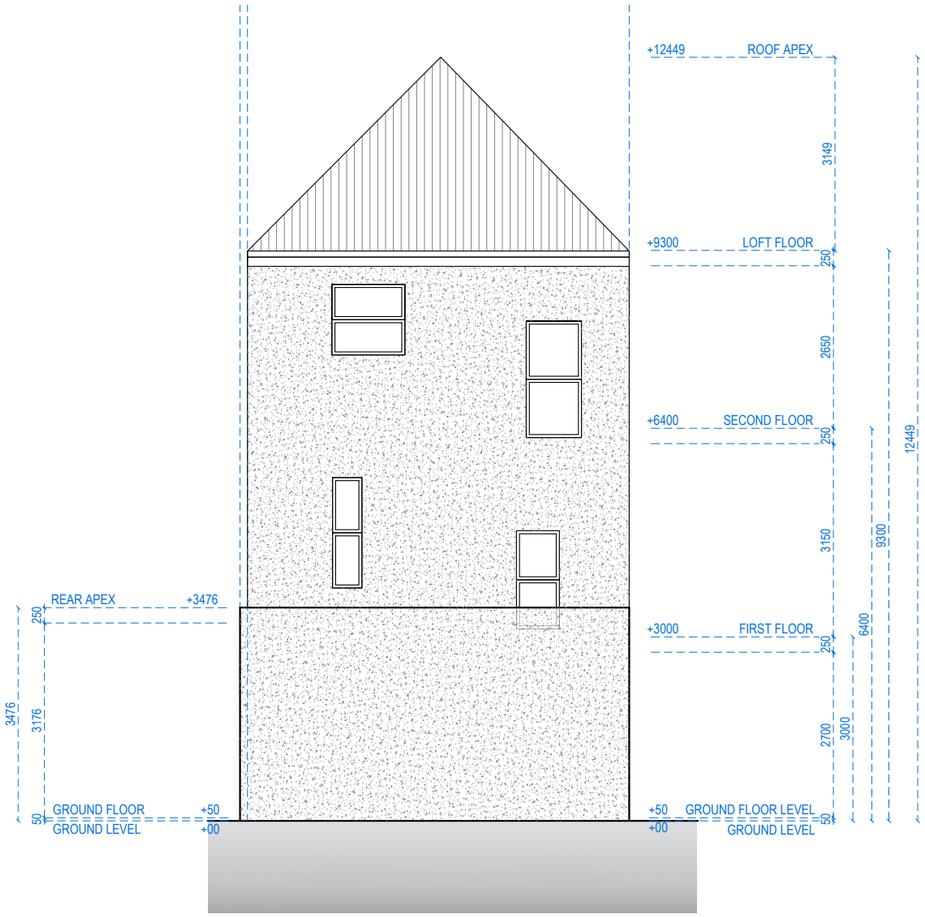

REAR ELEVATION

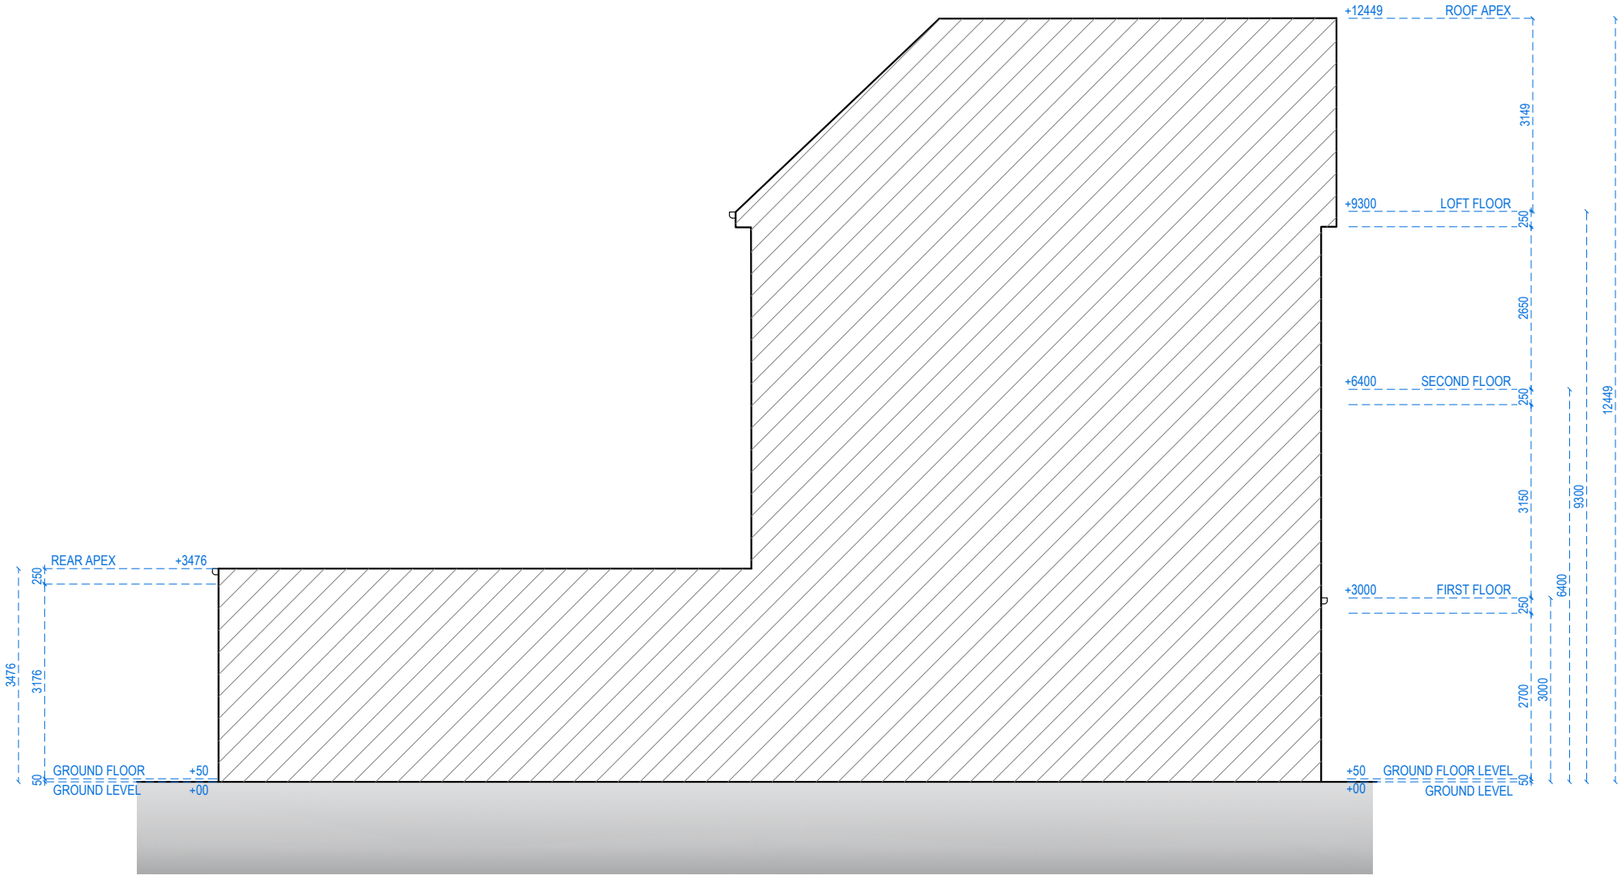

LEFT SIDE ELEVATION

Redwoods
PLANNING & EXTENSIONS

Address - Unit 4, Grosvenor Way, London E5 9ND
Phone - 020 3781 8008
E-mail - office@redwoodsprojects.co.uk
Web - www.redwoodsprojects.co.uk

Any errors on Dimensions to be reported to the Architect prior to commencement of Works.
Dimensions and areas are based on survey information.
This drawing is copyright © Redwoods Projects.
All dimensions to be checked on site Prior work.

REFERENCE: 519 SEVEN SISTERS RD, LONDON N15 6EP, UK

TITLE: PROPOSED DRAWINGS
ELEVATIONS

PROJECT No: 3978

DATE: 09-06-2026

SHEET No: P 04

0 1 2 5m

scale 1:100 @A3

NOTES:

DRAWN BY: MCDC

EDITED BY:

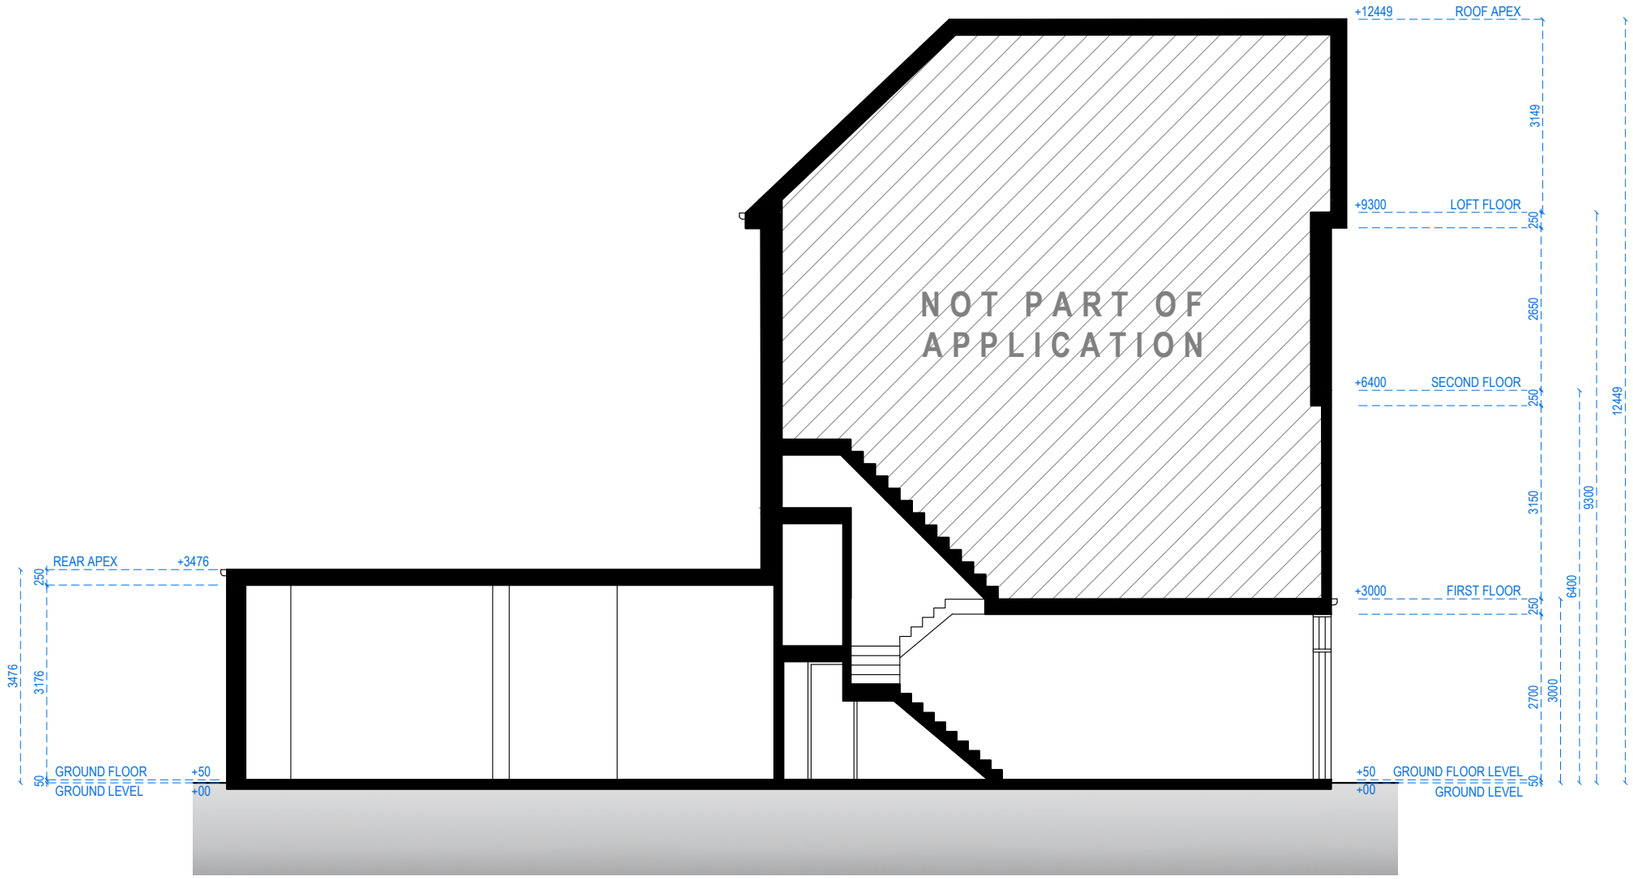

SECTION A-A

Redwoods
PLANNING & EXTENSIONS

Address - Unit 4, Grosvenor Way, London E5 9ND
Phone - 020 3781 8008
E-mail - office@redwoodsprojects.co.uk
Web - www.redwoodsprojects.co.uk

Any errors on Dimensions to be reported to the Architect prior to commencement of Works.
Dimensions and areas are based on survey information.
This drawing is copyright © Redwoods Projects.
All dimensions to be checked on site Prior work.

REFERENCE: 519 SEVEN SISTERS RD, LONDON N15 6EP, UK

TITLE: PROPOSED DRAWINGS
SECTION

PROJECT No: 3978

DATE: 09-06-2026

SHEET No: P 05

0 1 2 5m scale 1:100 @A3

NOTES:

DRAWN BY: MCDC

EDITED BY: