


Location Plan

Site Address: 11, Rutland Gardens, Tottenham, London, N4 1JN



Date Produced: 22-Jul-2026

Scale: 1:1250 @A3

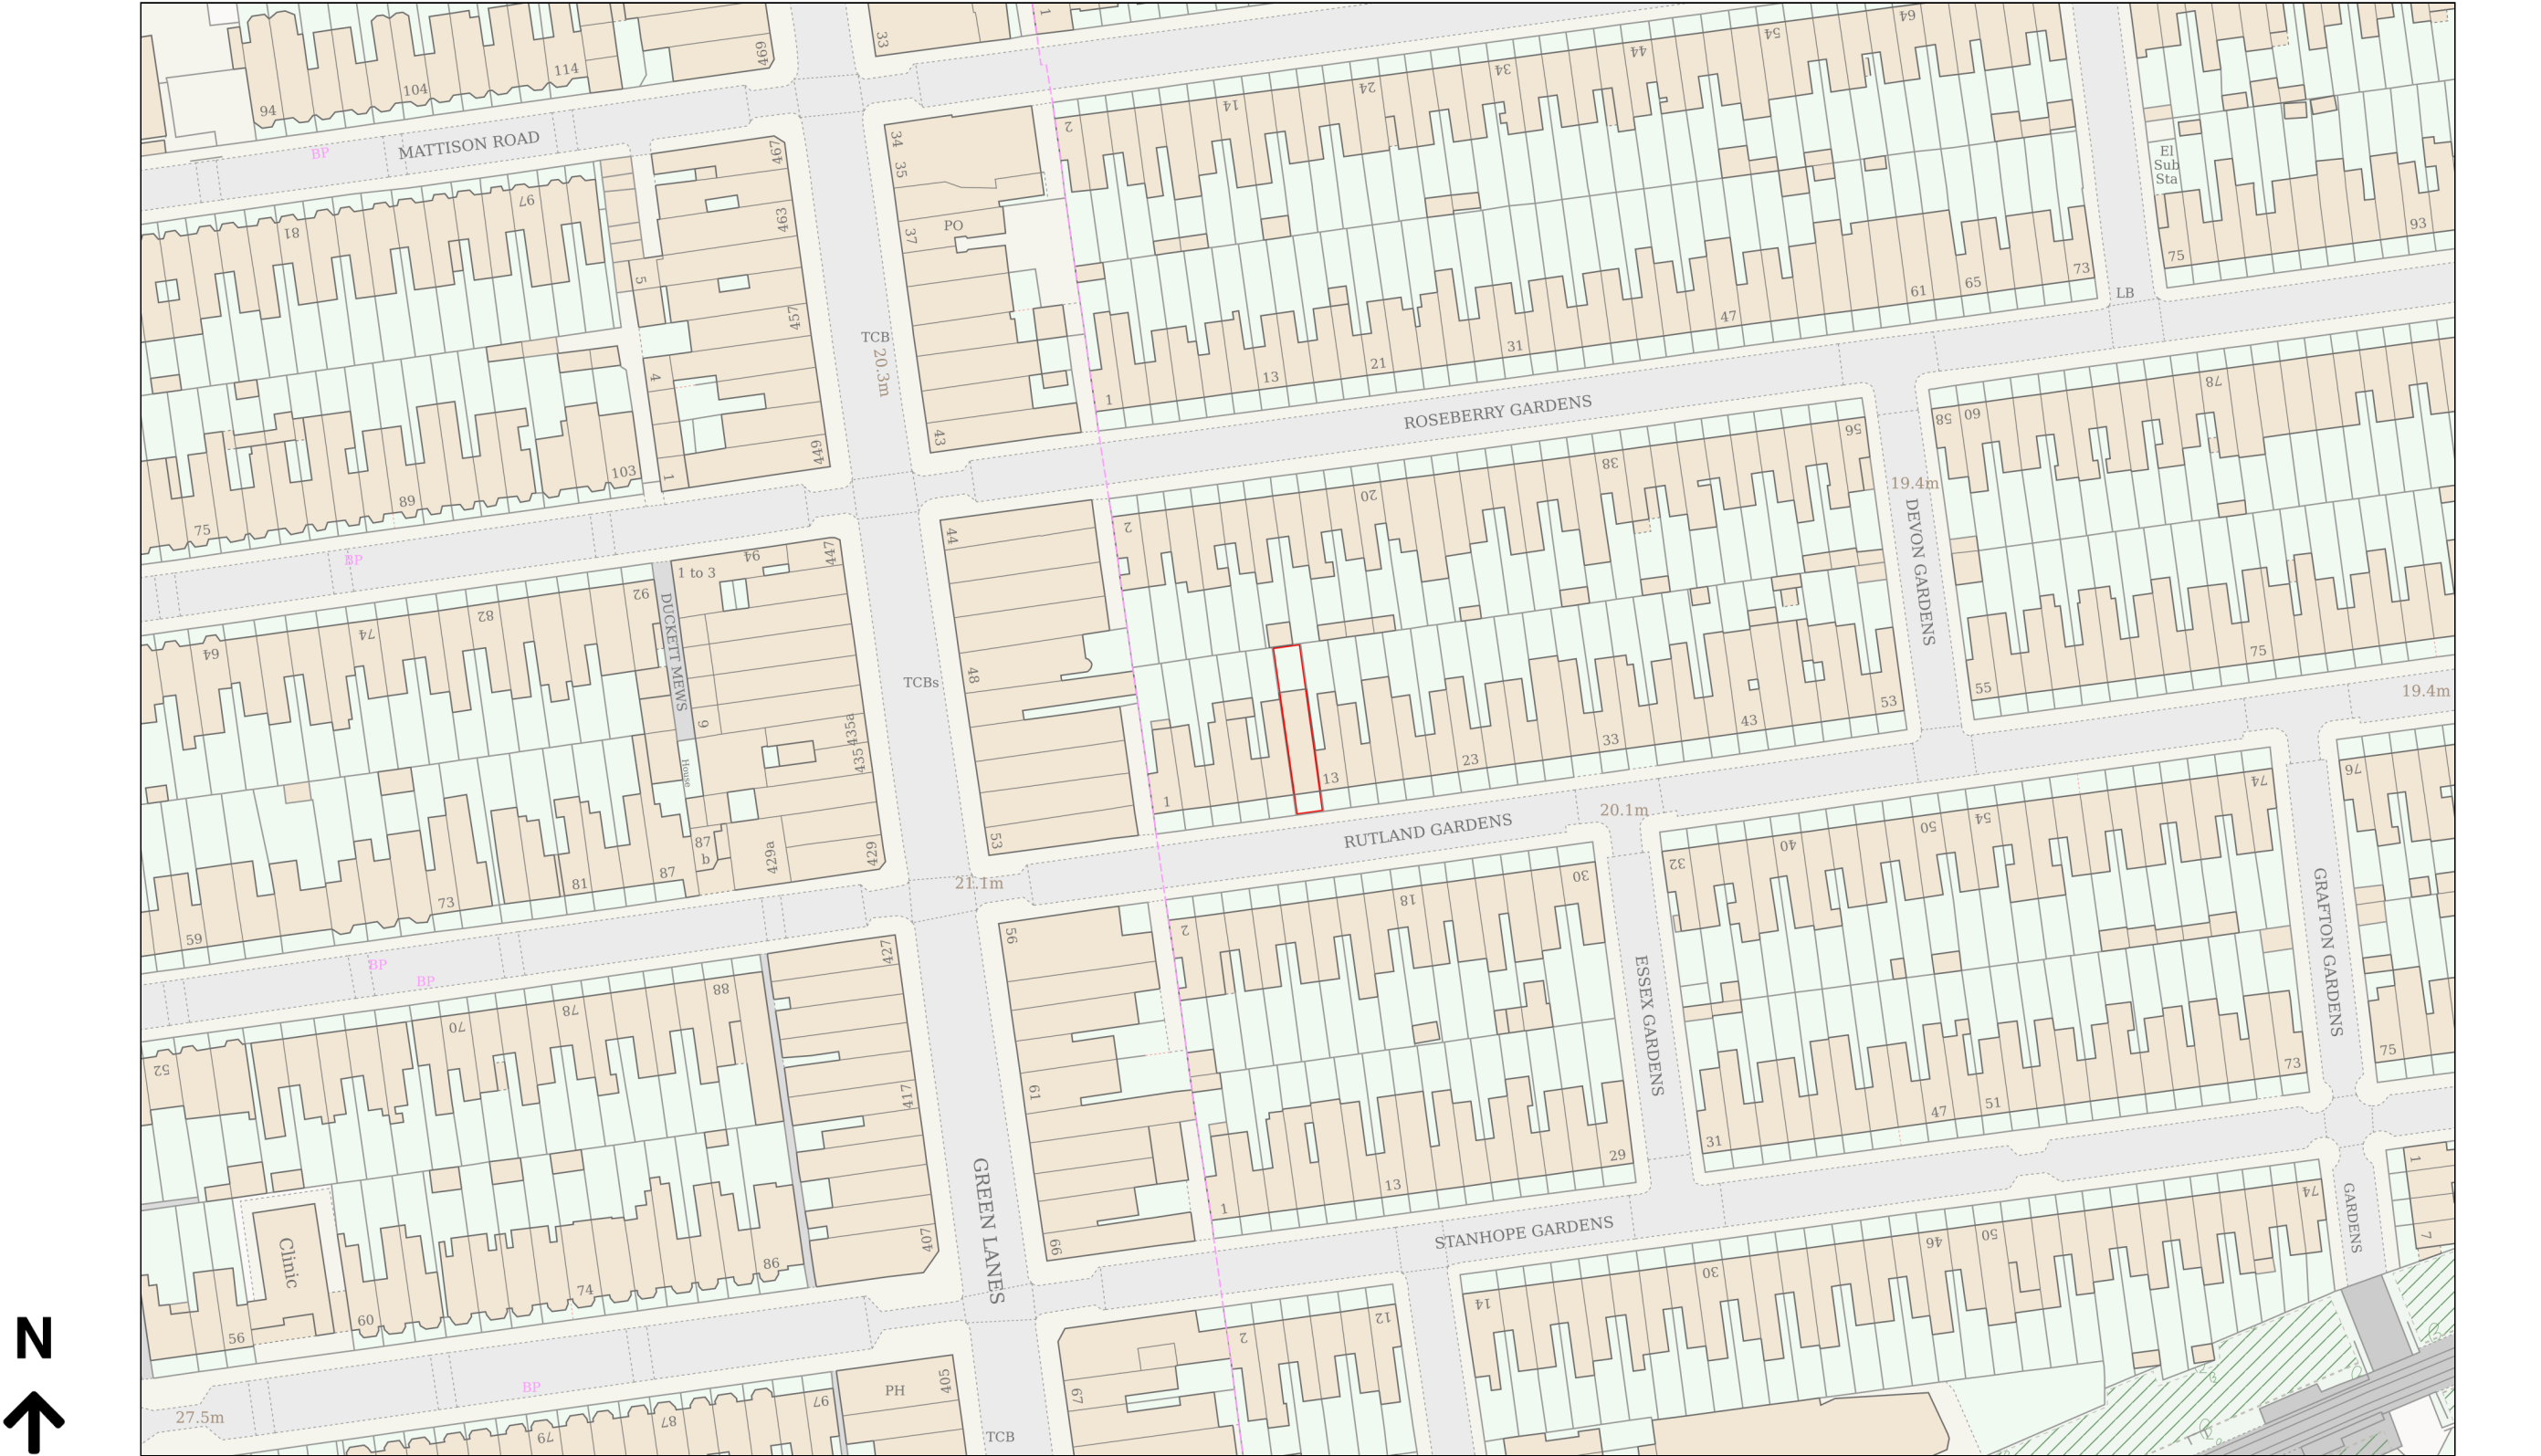

Planning Portal Reference: PP-15099964v1