




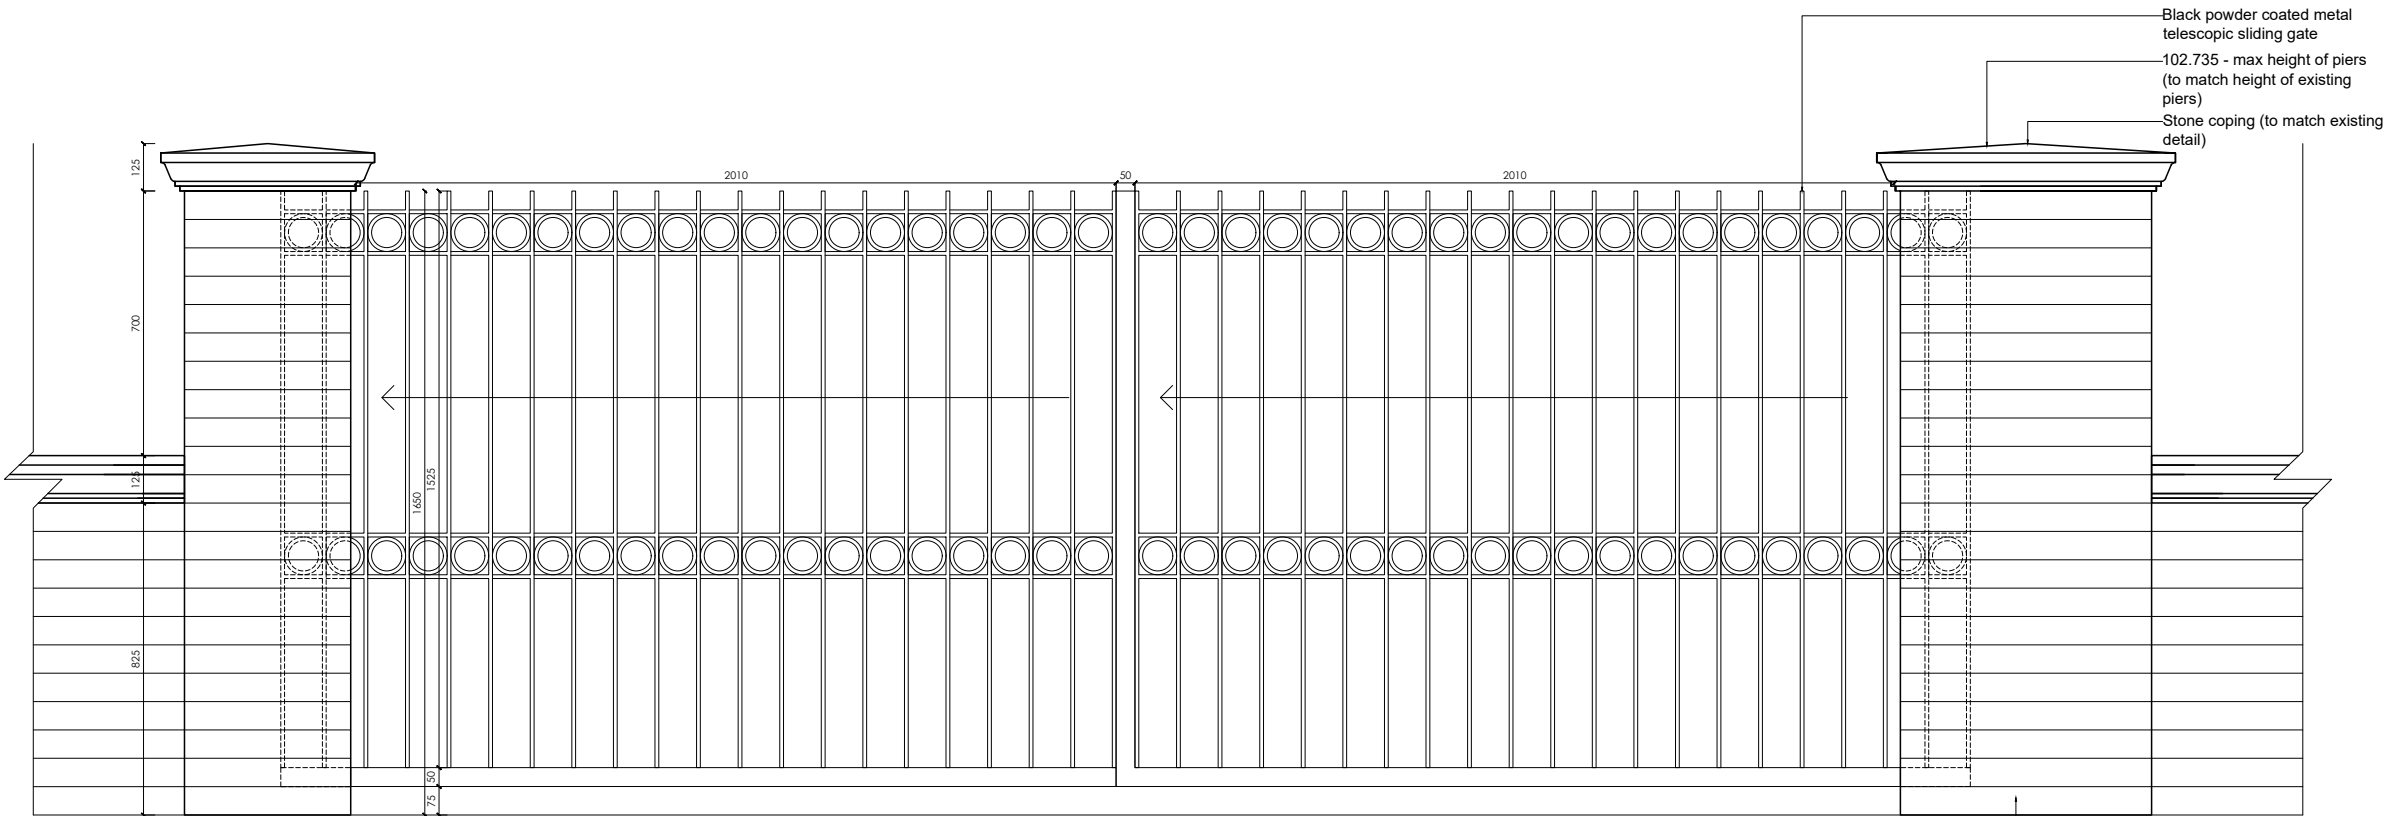

Elevation View
Scale: 1:20

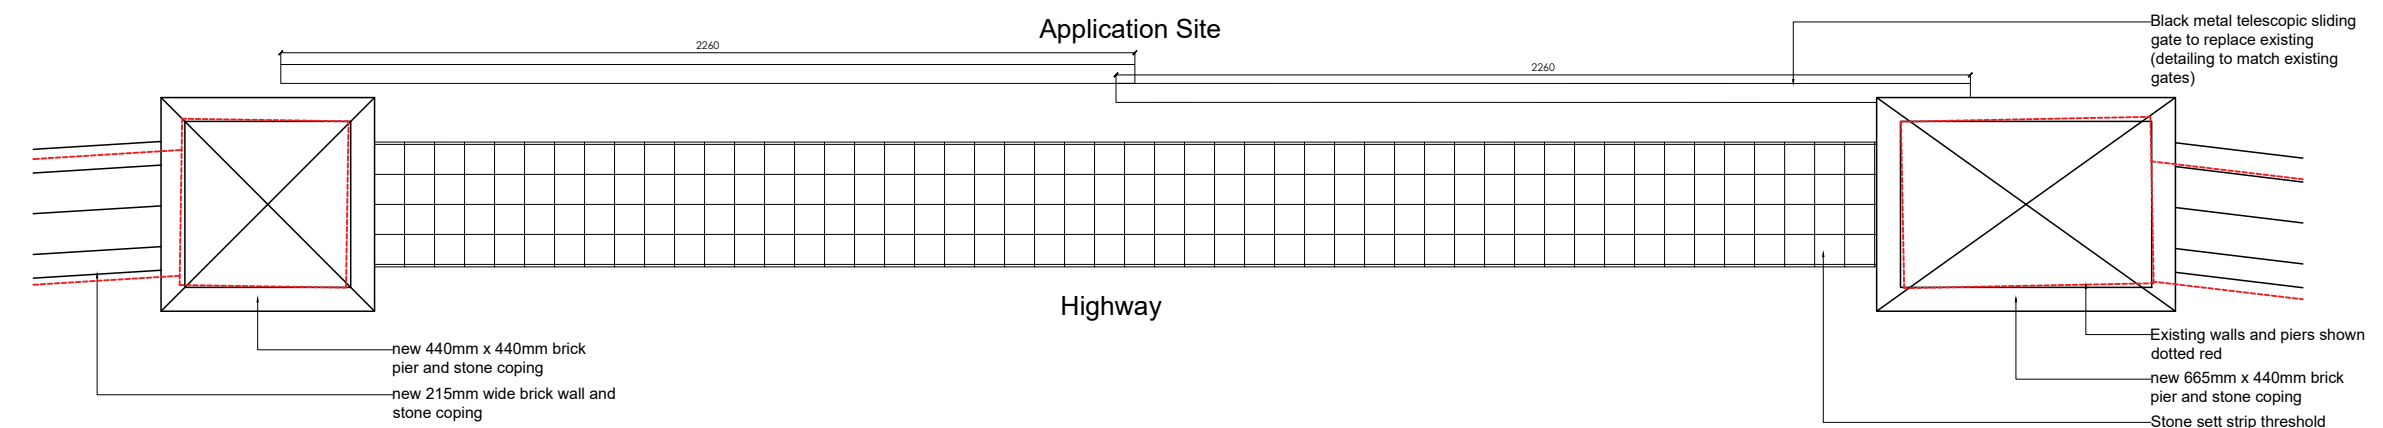

Plan View
Scale: 1:20

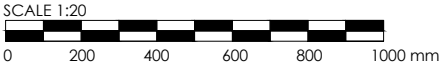

- NOTES:
- THE COPYRIGHT OF THIS DRAWING IS VESTED IN GRIGGS HOMES AND IT MAY NOT BE REPRODUCED IN WHOLE OR PART OR USED FOR THE MANUFACTURE OF ANY ARTICLE WITHOUT THE EXPRESS PERMISSION OF THE COPYRIGHT HOLDERS.
 - WORK TO FIGURED DIMENSIONS ONLY. ALWAYS CHECK THE DIMENSIONS ON SITE AND INFORM ARCHITECT/ENGINEER ABOUT ANY DISCREPANCIES.
 - THIS DRAWING IS TO BE READ IN CONJUNCTION WITH ALL RELEVANT ARCHITECTS, SERVICE ENGINEER'S AND OTHER SPECIALISTS' DRAWINGS AND SPECIFICATIONS.

REVISIONS:				
Rev:	By:	Chk:	Date:	Description:
P01	AS	WR	05.12.25	Issued for planning approval

PROJECT:
11 Sheldon Avenue
Highgate, North London
N6 4JS

TITLE:
Front Boundary Treatment
Front Entrance Gate & Wall Piers

DRAWN: AS DATE: 05.12.25 SCALE: 1:20

DRAWING NO: 5775-GH-103 REVISION: P01 SIZE: A3

PLANNING



The Grain Yard
5 Little Hays, Borehamwood
WD6 4DG

T. 01923 852 322
E. info@griggshomes.co.uk
W. griggshomes.co.uk