


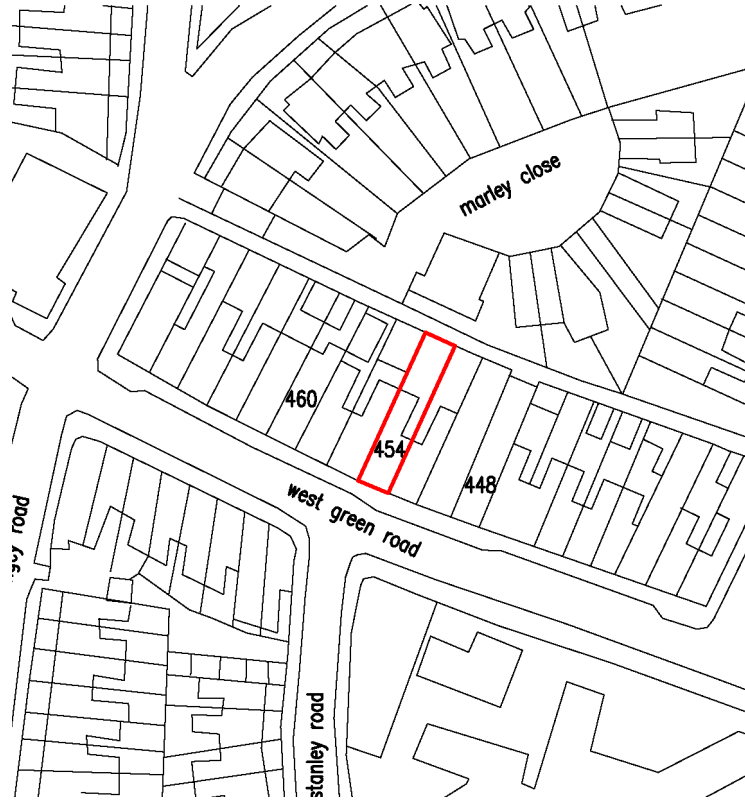

2 Site Location Plan
1 : 1250

- Planning Notes**
- For planning purposes, not for construction or any purpose other than planning application.
 - All dimensions are in millimetres unless otherwise noted.
 - Subject to Structural Engineers technical design and specification.
 - Window mullion/patio glazing arrangement window mullion/ patio glazing arrangement indicative subject to detail design.
 - Site footprint taken from combination of survey and OS mapping data. Any information relating to neighbouring buildings is approximate.

1	Planning Issue	AG/NF	22/07/26
rev	description	drawn / checked	date

revisions

Status: PLANNING

This drawing is to be used for design intent only. This drawing is protected under The Copyright, Designs and Patents Act 1988. Scale for planning purposes only. Figured dimensions only are to be taken from this drawing. All dimensions are to be checked on site before any work is put in hand. If in doubt, ASK.

CURIO
ARCHITECTS

a: LJ.205, The Print Rooms
164-180 Union Street, SE1 0LH
w: www.curioarchitects.co.uk
e: hello@curioarchitects.co.uk

Client: ALBAN CITY CONSTRUCTION



Project: 454 WEST GREEN ROAD,
HORNSEY


Title: BLOCK PLAN
EXISTING & PROPOSED

Scale: As indicated Date: JUN 2026	@ A1	Drawn: LL Checked: AG
---------------------------------------	------	--------------------------


Job no: 26055	Drawing no:	Revision: 1
---------------	-------------	-------------

01002

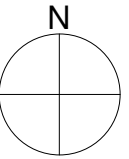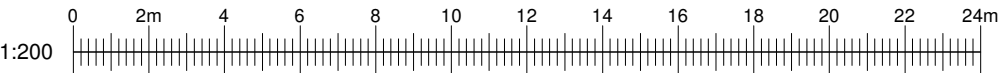


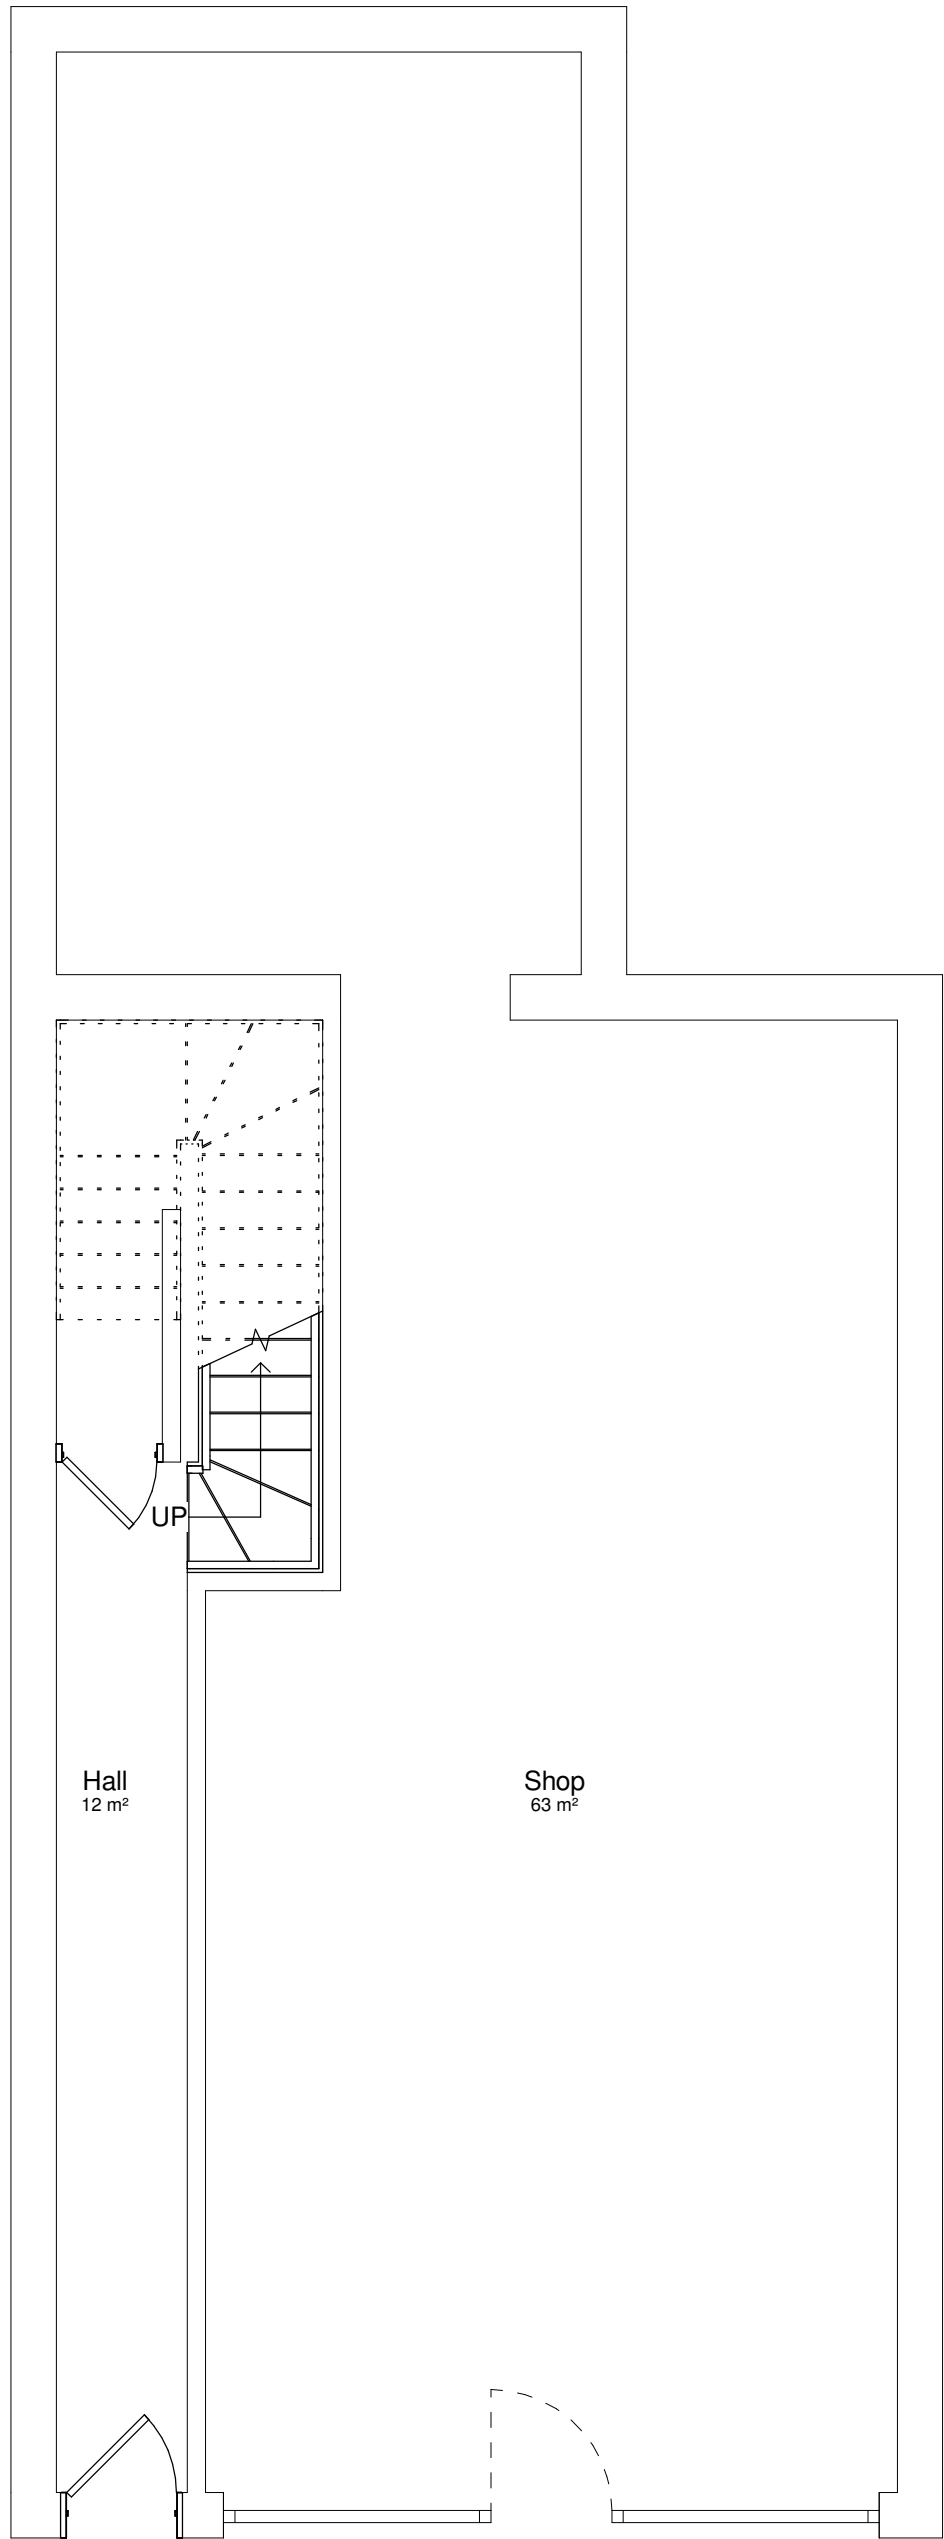

1 Existing_Level 00
1 : 50

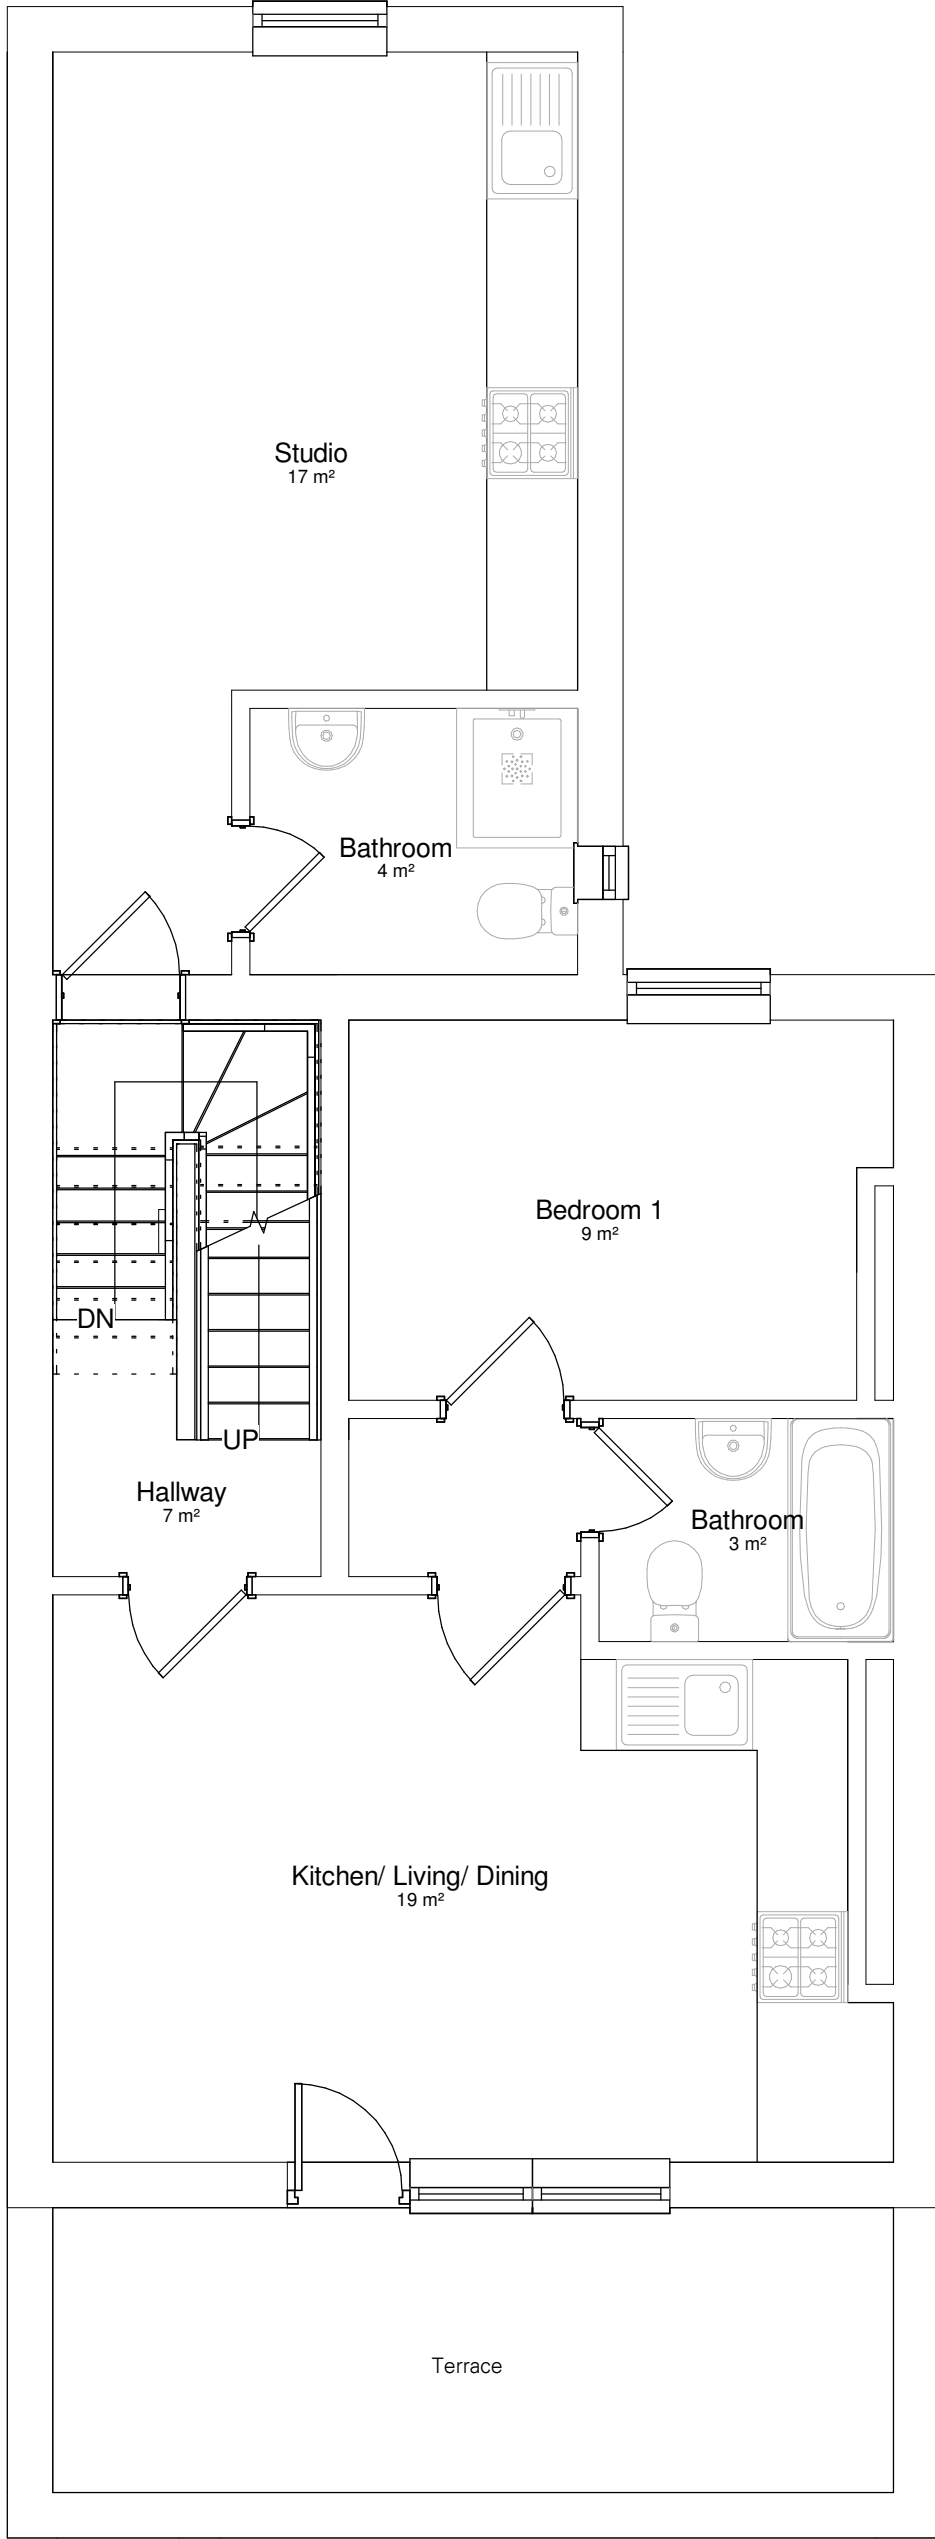

2 Existing_Level 01
1 : 50

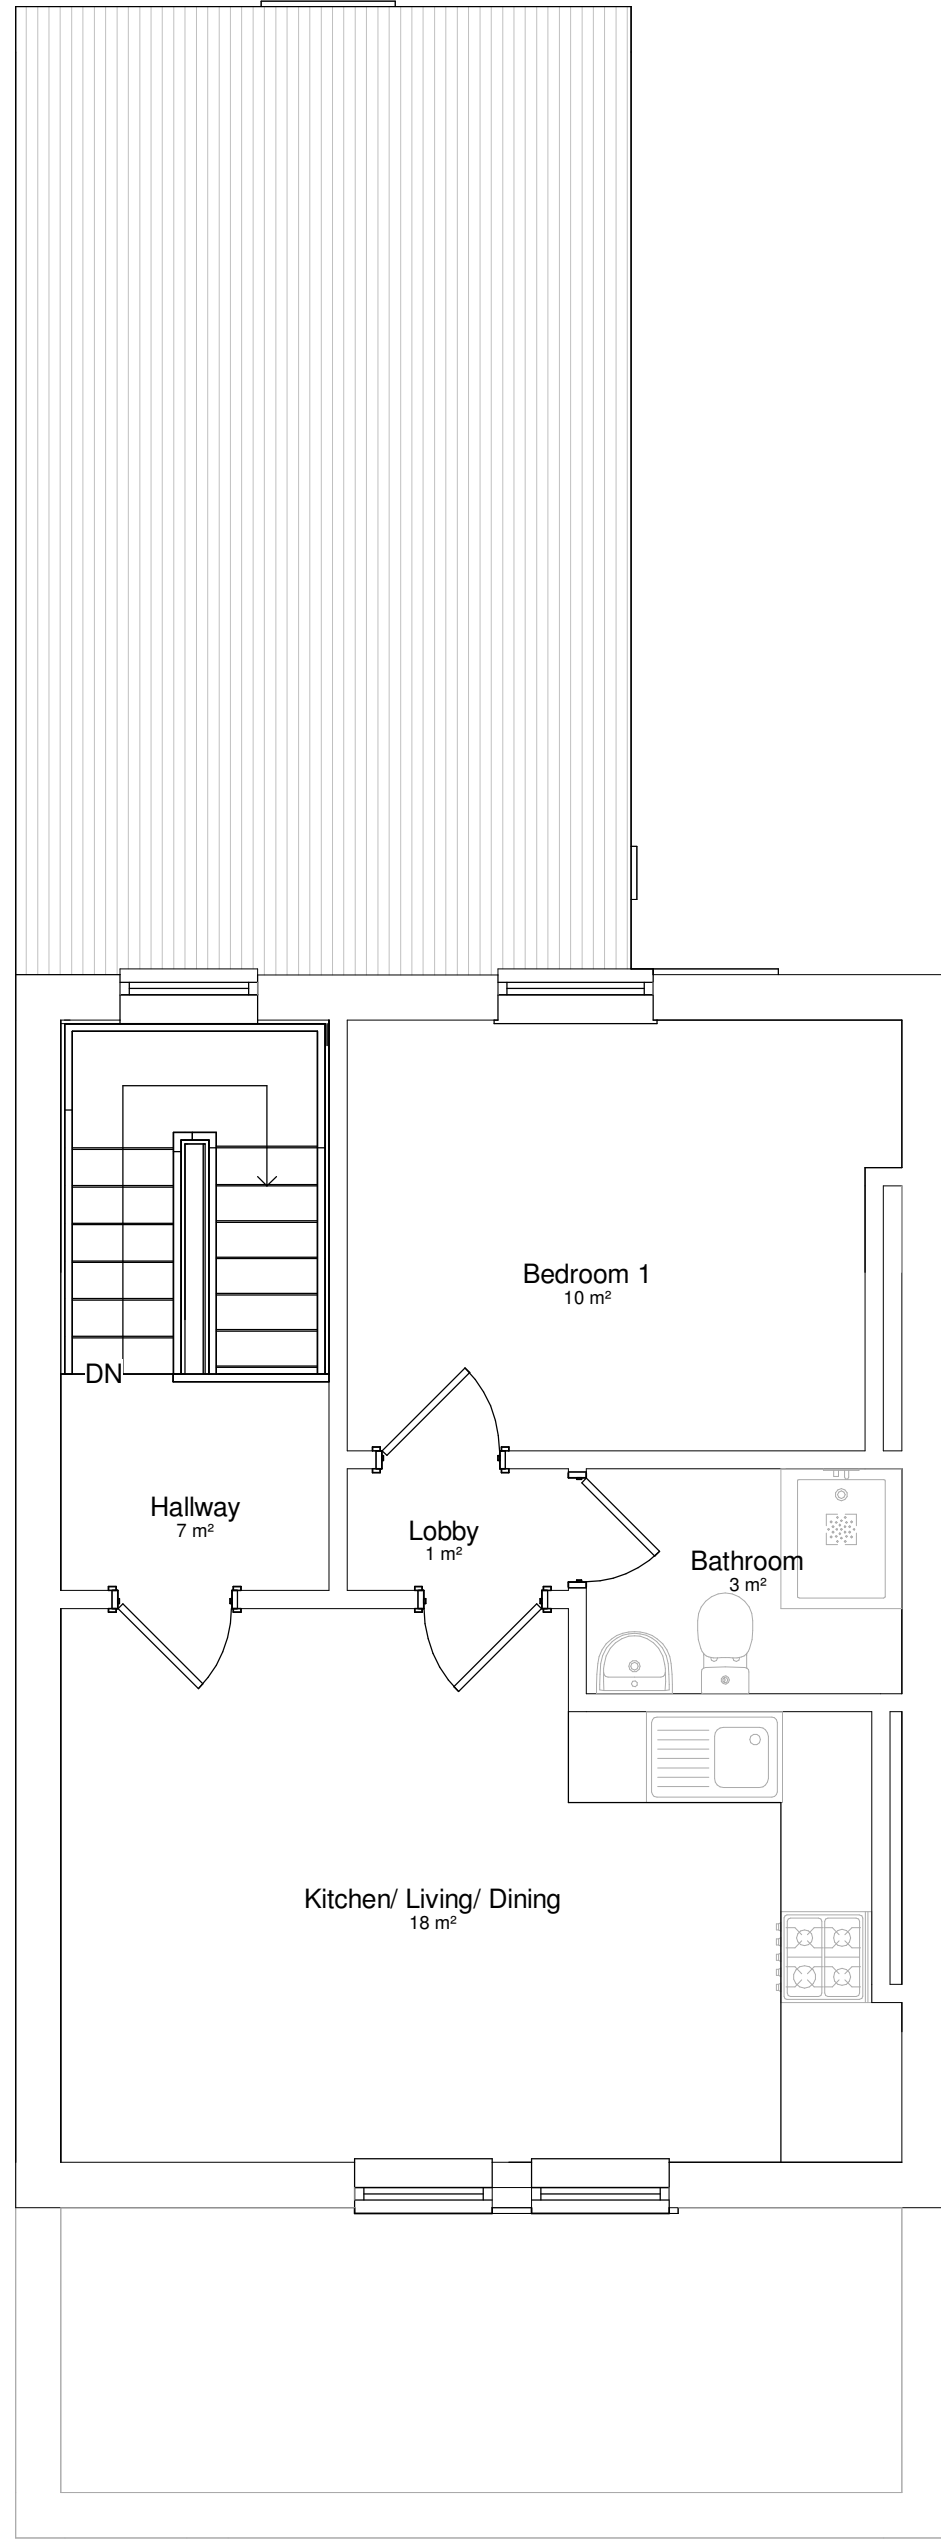

3 Existing_Level 02
1 : 50



- Planning Notes**
- For planning purposes, not for construction or any purpose other than planning application.
 - All dimensions are in millimetres unless otherwise noted.
 - Subject to Structural Engineers technical design and specification.
 - Window mullion/patio glazing arrangement window mullion/ patio glazing arrangement indicative subject to detail design.
 - Site footprint taken from combination of survey and OS mapping data. Any information relating to neighbouring buildings is approximate.
 - Plans cut at 1200mm AFFL unless stated otherwise.

rev	description	drawn / checked	date
1	Planning Issue	AG/NF	22/07/26

revisions

Status: **PLANNING**

This drawing is to be used for design intent only. This drawing is protected under The Copyright, Designs and Patents Act 1988. Scale for planning purposes only. Figured dimensions only are to be taken from this drawing. All dimensions are to be checked on site before any work is put in hand. If in doubt, ASK.

CURIO
ARCHITECTS

a: LI.205, The Print Rooms
164-180 Union Street, SE1 0LH
w: www.curioarchitects.co.uk
e: hello@curioarchitects.co.uk


Client: ALBAN CITY CONSTRUCTION

Project: 454 WEST GREEN ROAD,
HORNSEY


Title: GENERAL ARRANGEMENT
EXISTING
GROUND, FIRST & SECOND

Scale : Date:	1 : 50 @ A1 MAY 2026	Drawn: NF Checked AG :
---------------------	-------------------------------	------------------------------


Job no: 26055	Drawing no:	03001	Revision: 1
------------------	-------------	--------------	----------------

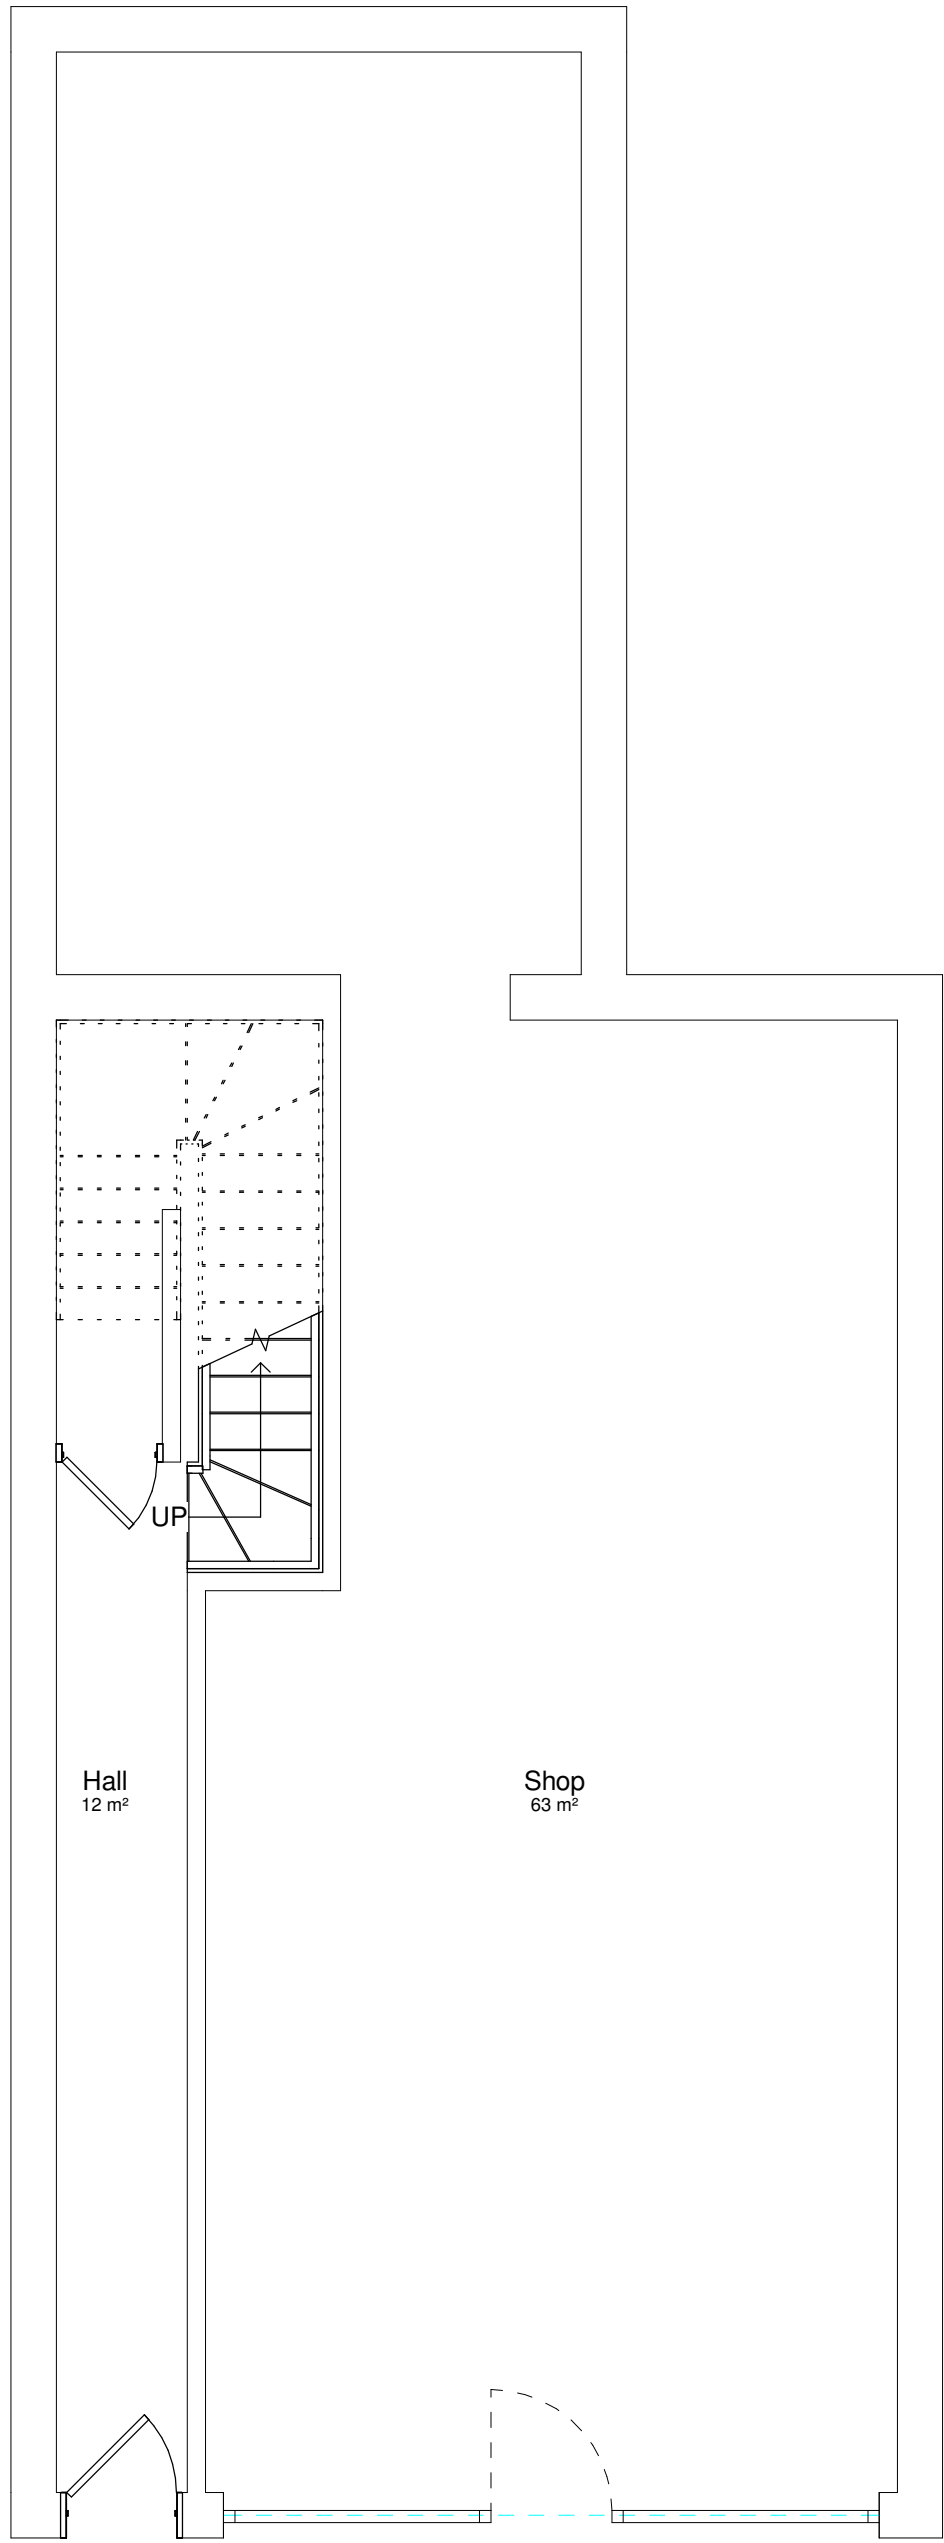

1 Proposed_Level 00
1 : 50

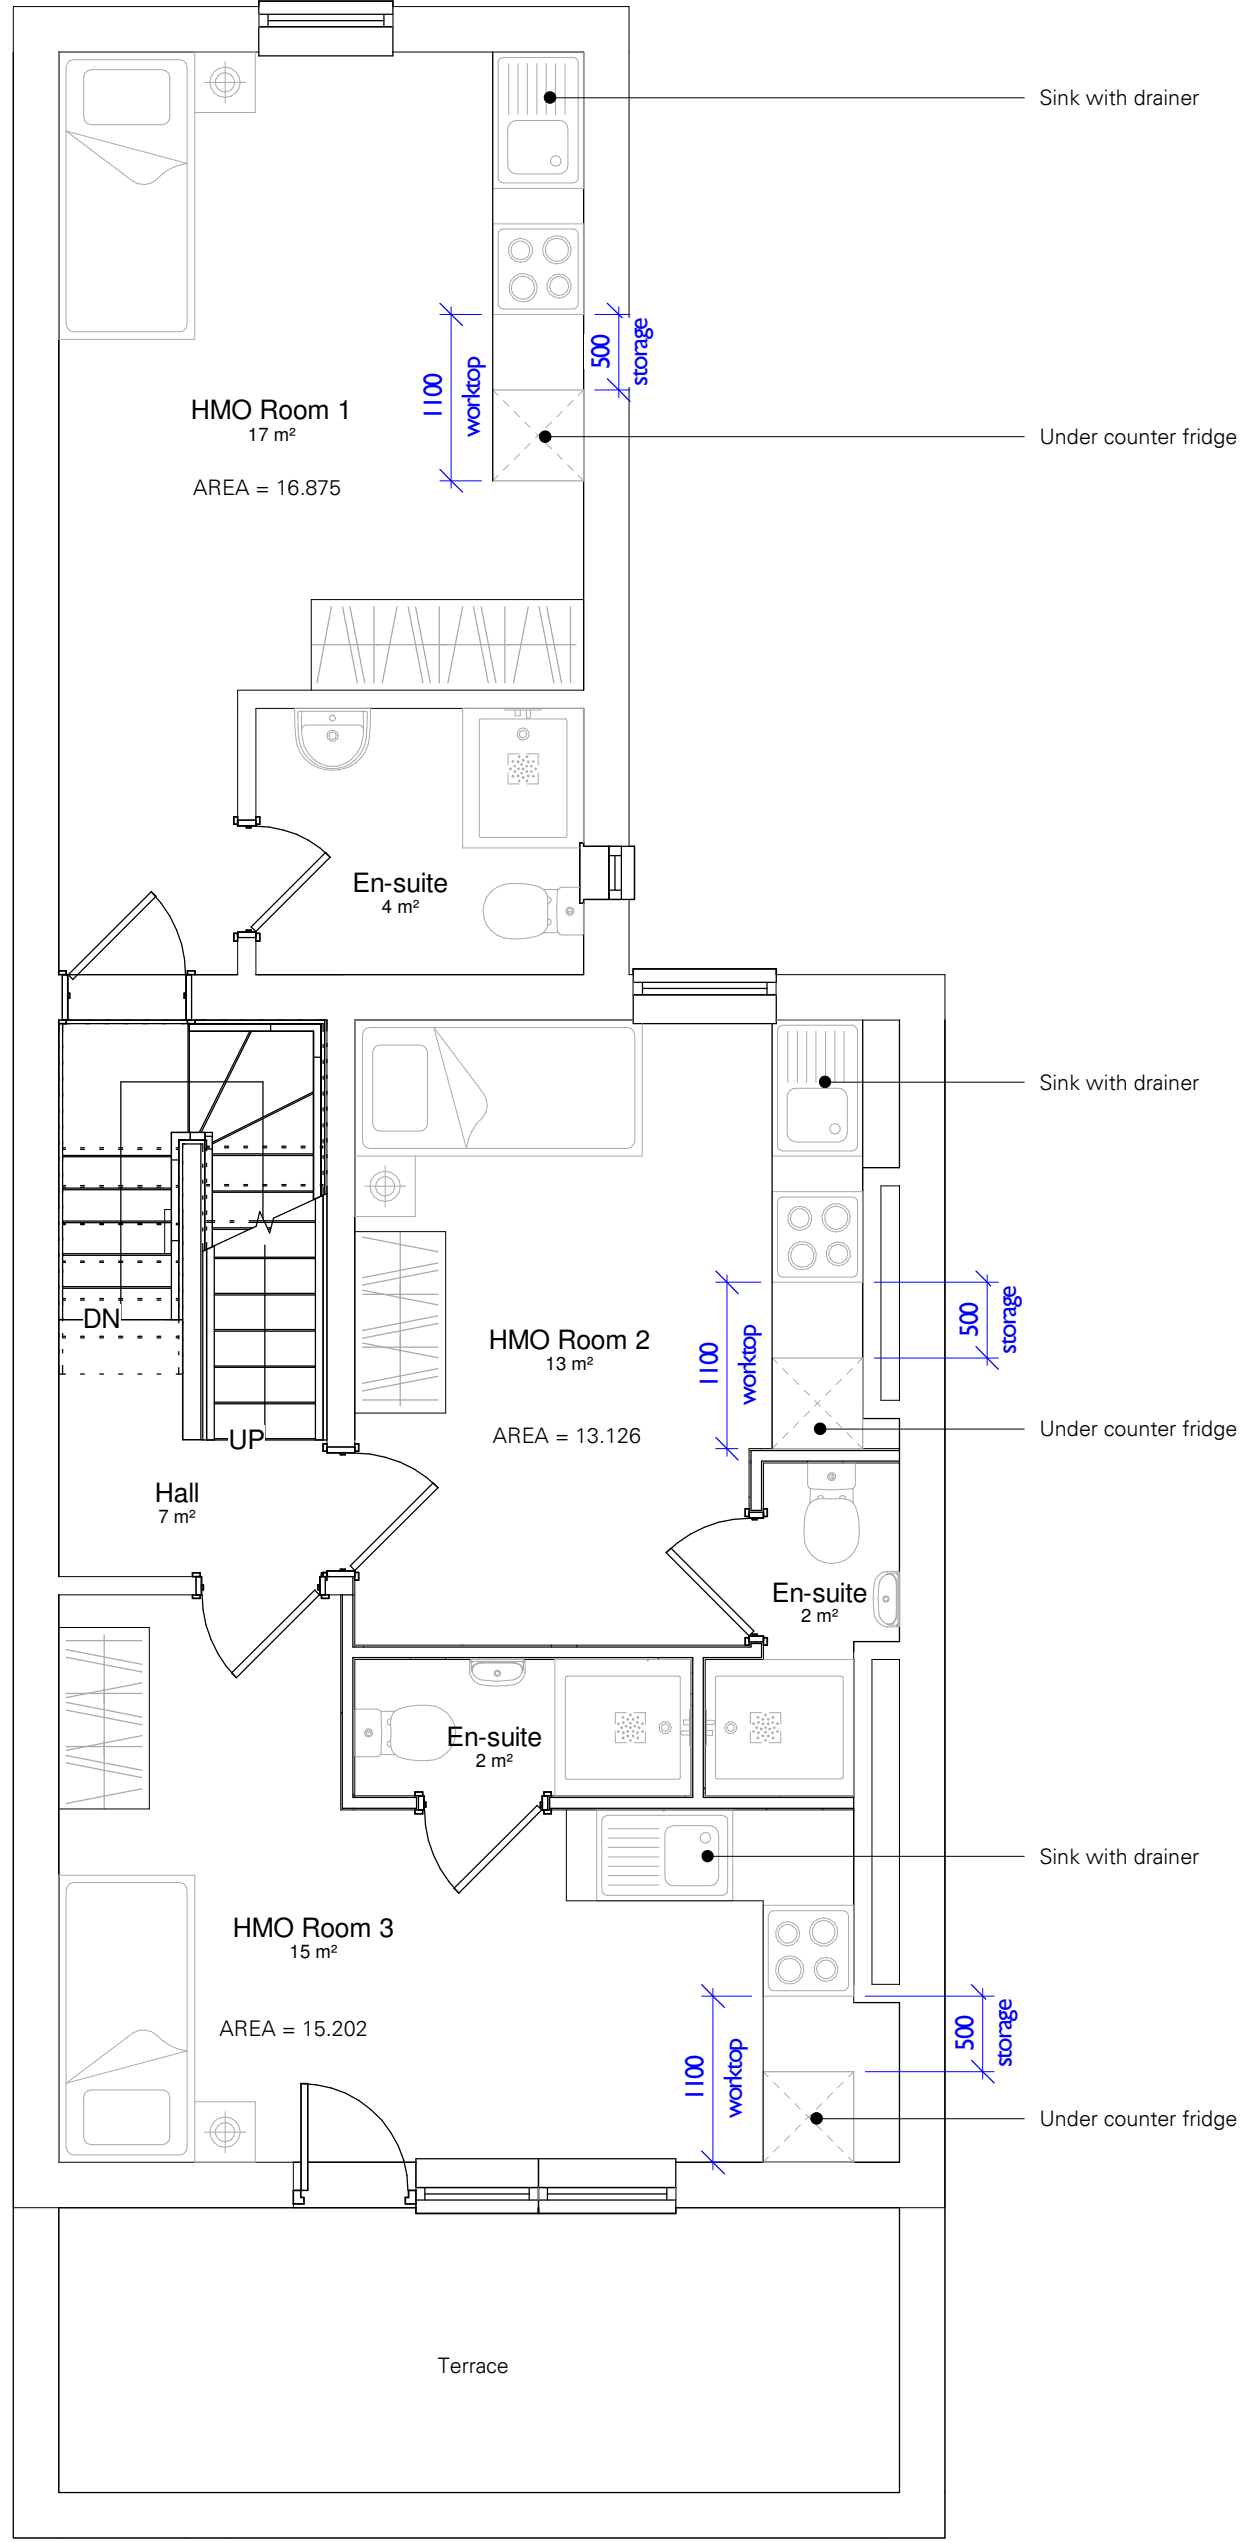

2 Proposed_Level 01
1 : 50

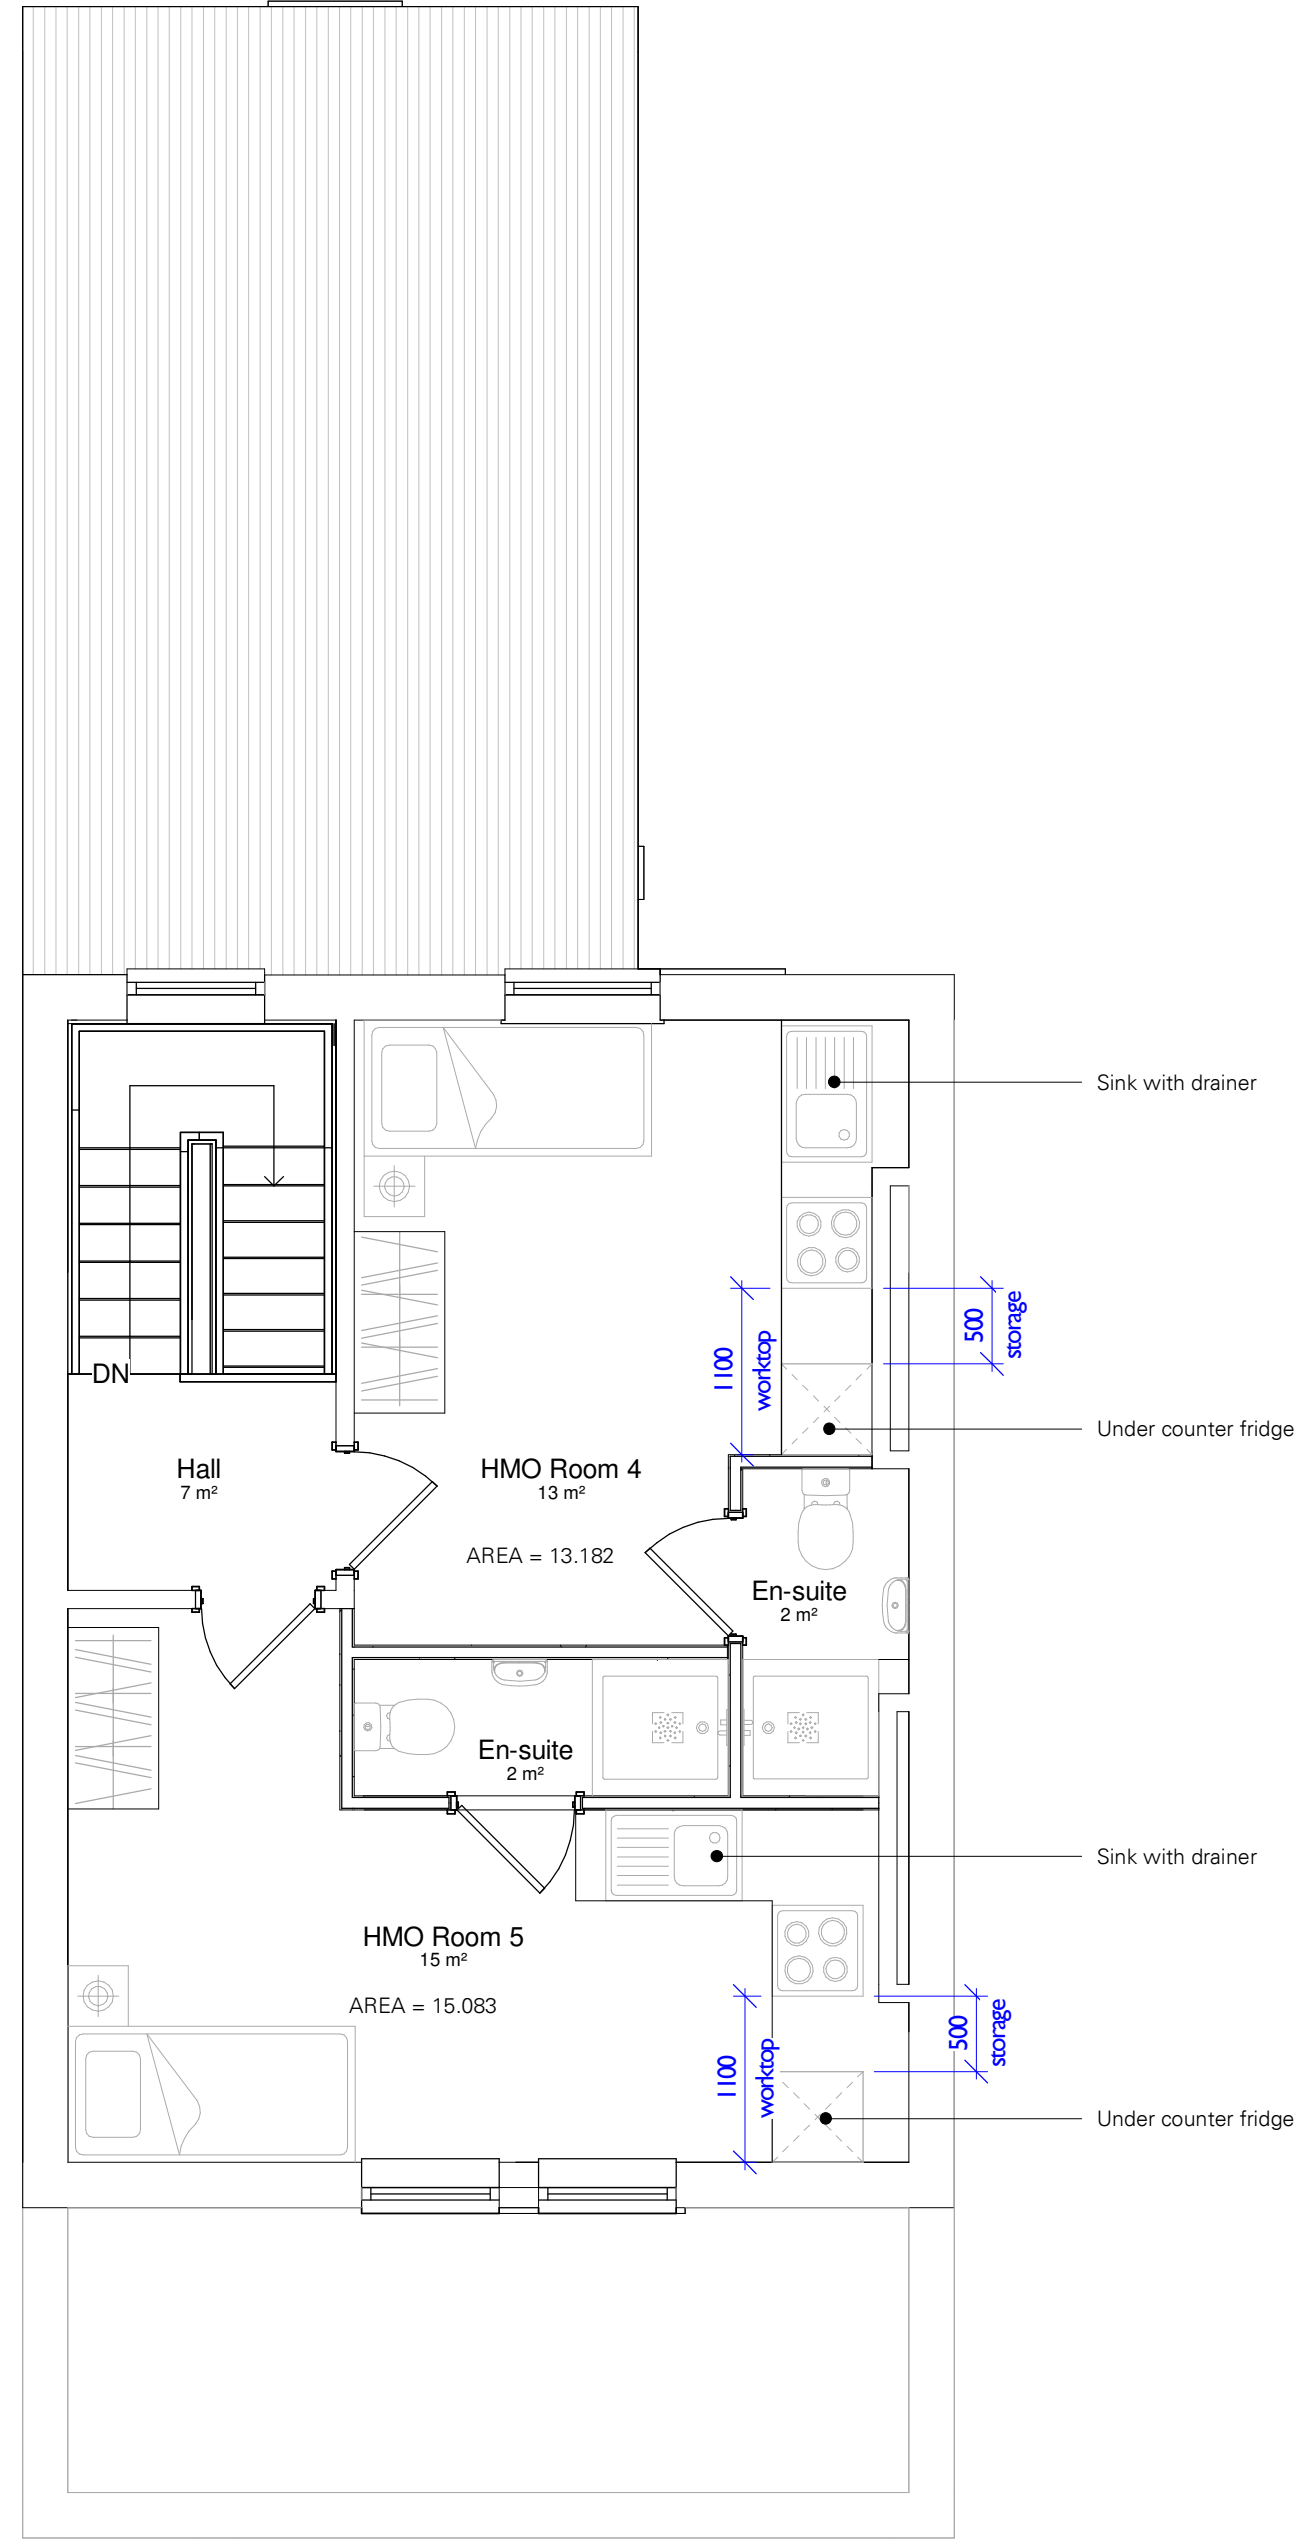

3 Proposed_Level 02
1 : 50



- Planning Notes**
- For planning purposes, not for construction or any purpose other than planning application.
 - All dimensions are in millimetres unless otherwise noted.
 - Subject to Structural Engineers technical design and specification.
 - Window mullion/patio glazing arrangement window mullion/ patio glazing arrangement indicative subject to detail design.
 - Site footprint taken from combination of survey and OS mapping data. Any information relating to neighbouring buildings is approximate.
 - Plans cut at 1200mm AFFL unless stated otherwise.

1	Planning Issue	AG/NF	22/07/26
rev	description	drawn / checked	date

revisions

Status: **PLANNING**

This drawing is to be used for design intent only. This drawing is protected under The Copyright, Designs and Patents Act 1988. Scale for planning purposes only. Figured dimensions only are to be taken from this drawing. All dimensions are to be checked on site before any work is put in hand. If in doubt, ASK.

CURIO
ARCHITECTS

a: LI.205, The Print Rooms
164-180 Union Street, SE1 0LH
w: www.curioarchitects.co.uk
e: hello@curioarchitects.co.uk

Client: ALBAN CITY CONSTRUCTION

Project: 454 WEST GREEN ROAD,
HORNSEY

Title: GENERAL ARRANGEMENT
PROPOSED
GROUND, FIRST & SECOND

Scale : Date:	1 : 50 @ A1 MAY 2026	Drawn: MD Checked AG :
---------------------	-------------------------------	------------------------------

Job no: 26055	Drawing no:	Revision: 03003 1
------------------	-------------	--------------------------------