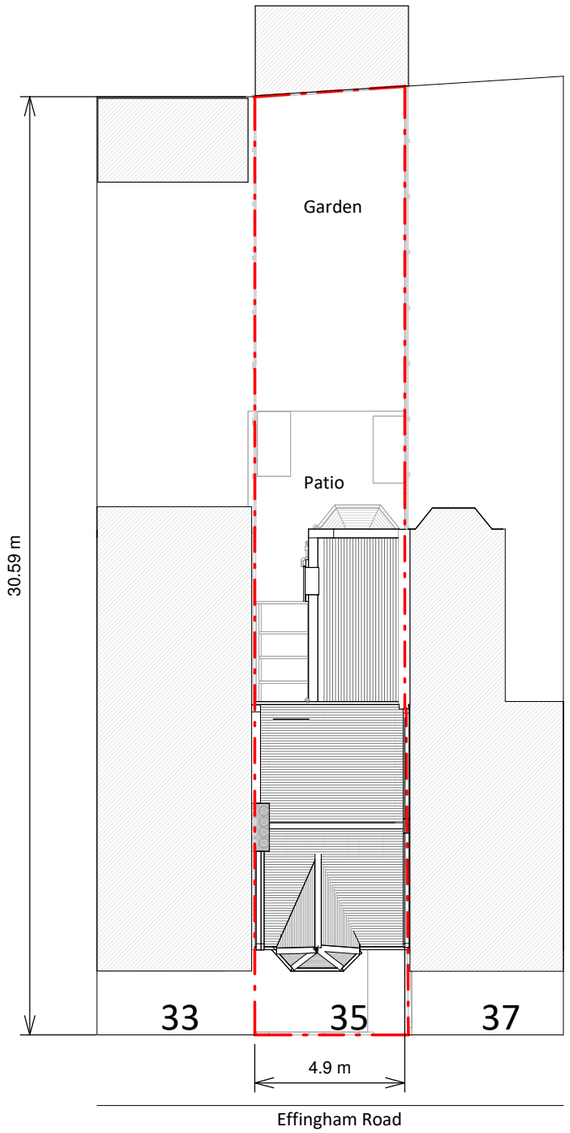

Existing Block Plan

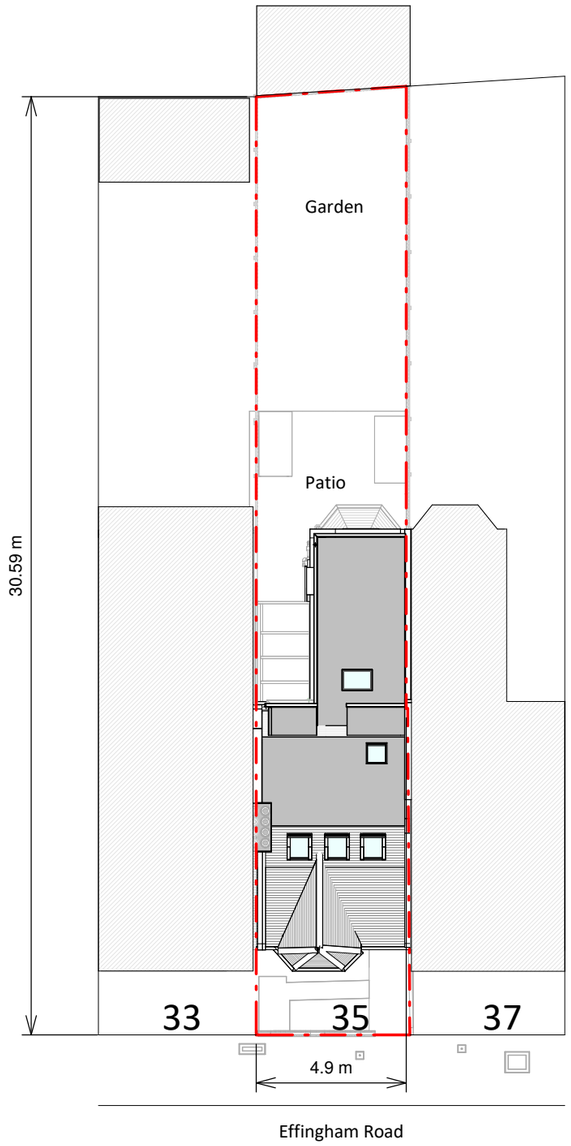

Proposed Block Plan

2 0 2 4 6 8 10
SCALE 1:200 m

Copyright in the design and this drawing is the property of RESI. Reproduction in whole or in part is forbidden without written sanction of RESI. This drawing must be read in conjunction with all other relevant documentation and drawings.

RESI accepts no liability for any expense, loss or damage of whatsoever nature and however arising from any variation which has not been referred to them and their approval obtained.

Print out to actual scale. Do not scale, except unless for Planning purposes. All dimensions to be cross-checked on-site prior to manufacture and construction. Any discrepancies to be reported to RESI immediately.

NOTES

KEY

Neighbouring context

Boundary line

Revision

Rev	Notes	Date
A	Planning Issue	18/06/2026

resi

Job Title
Proposed loft floor conversion, internal alterations and all associated works at 35 Effingham Road, N8 0AA35 Effingham Road, N8 0AA

Drawing Status
Planning Drawings

Client
Oscar Banyasz-Jones

Drawing Title
Block Plans

Scale
1 : 200 @ A3

Drawn
AR

Date
June 2026

Checked
CC

Drawing No.
B344608-00-3000

REV
A