
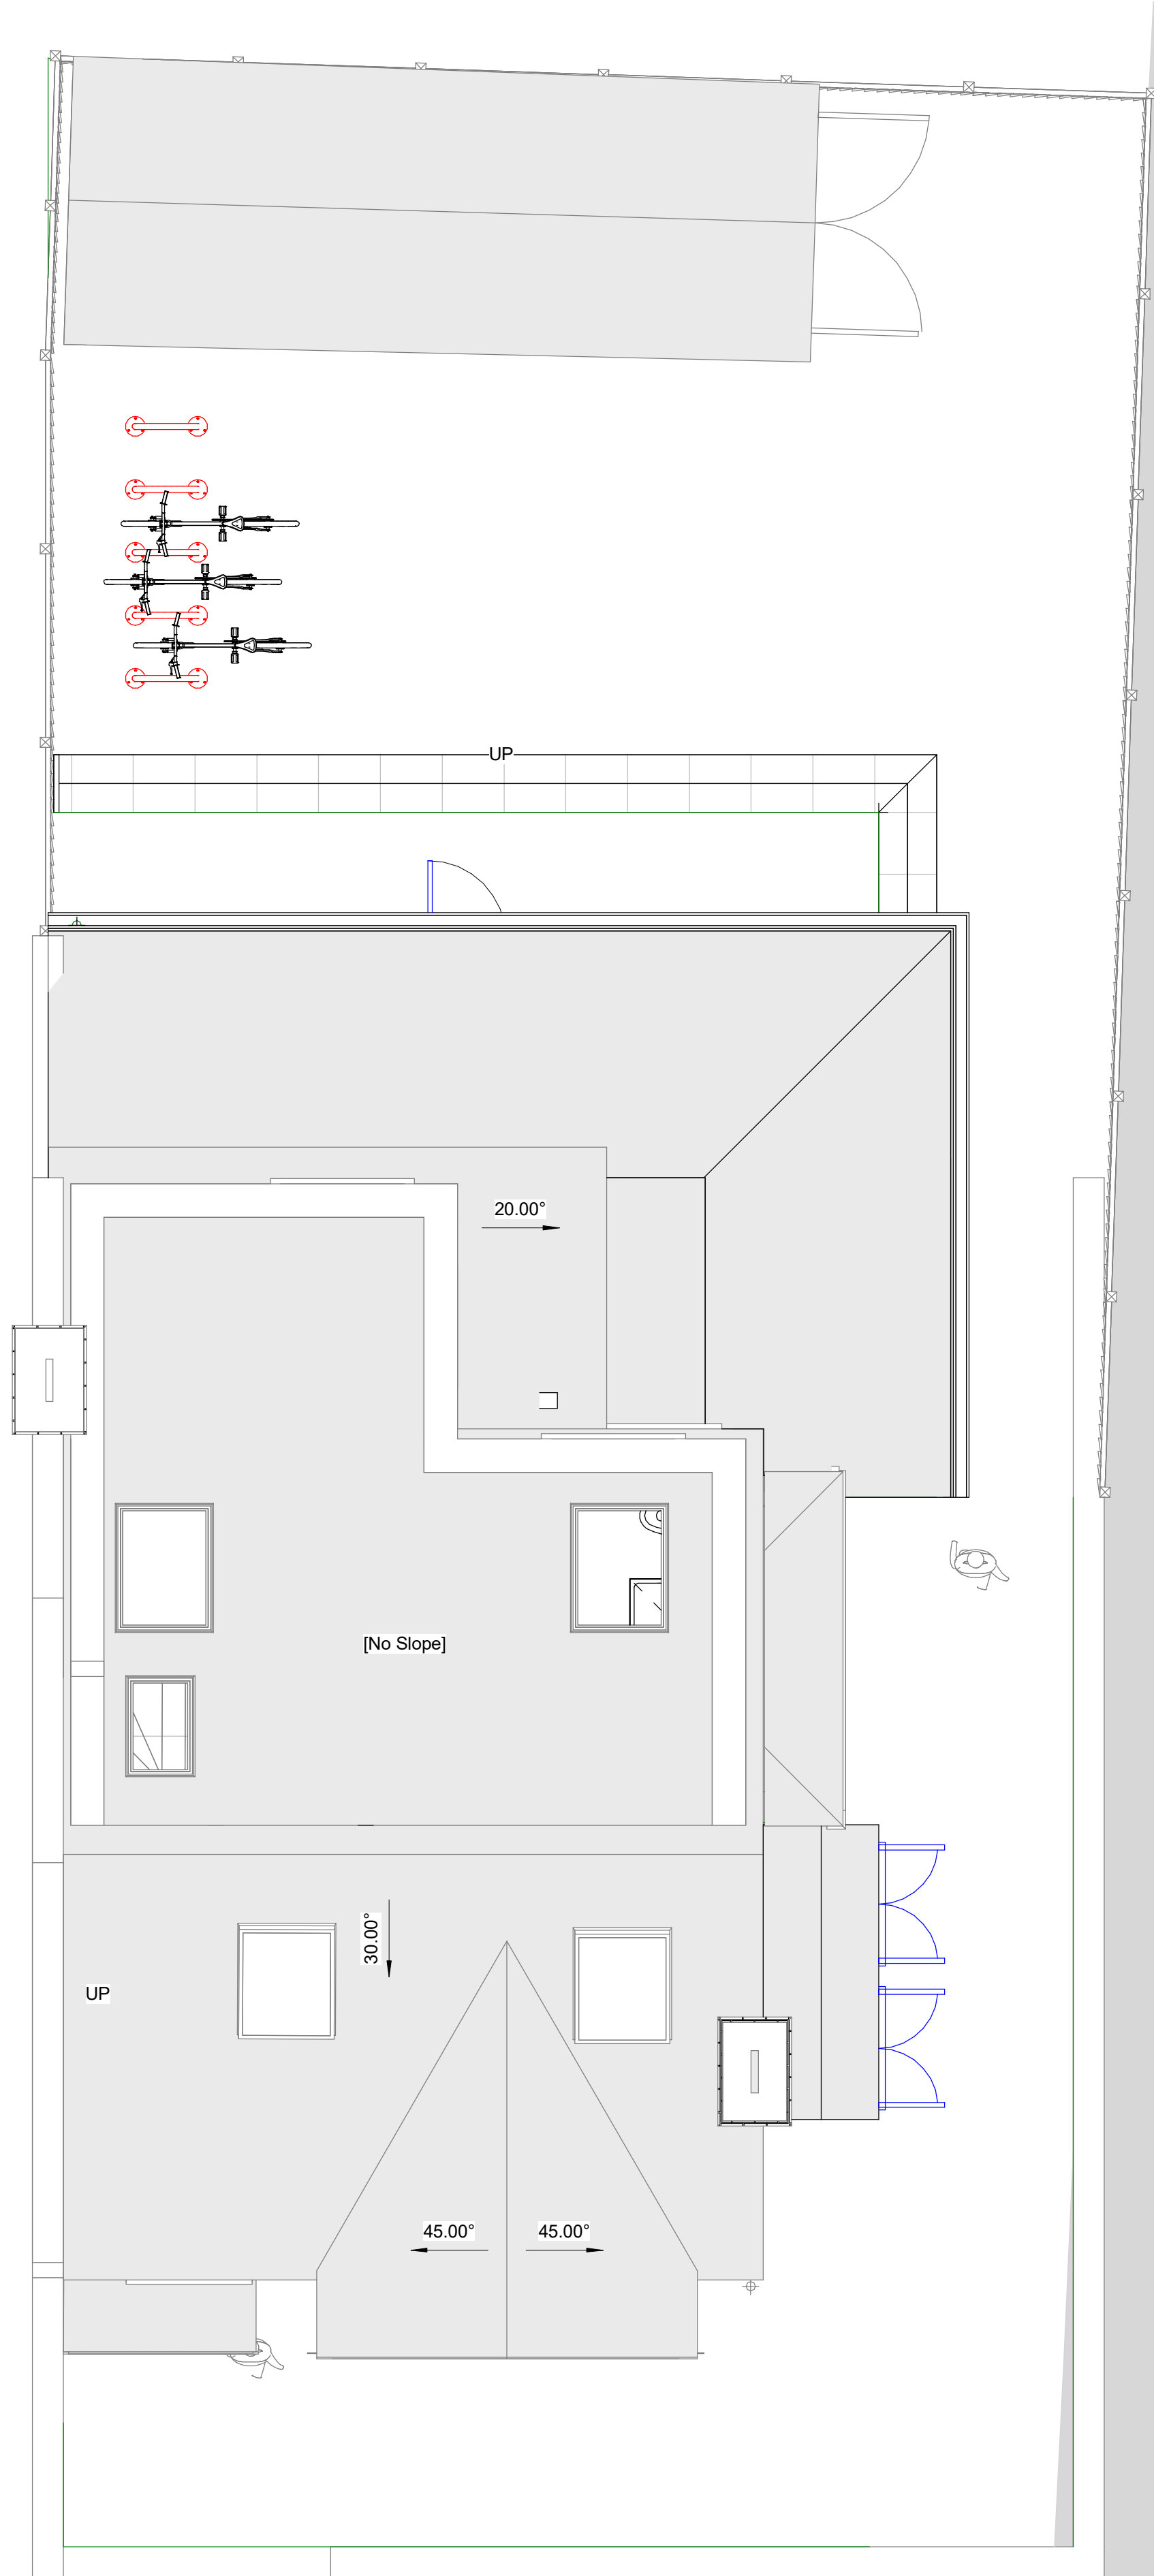


Copyright AGA Associates Ltd
NOTES
1 The Contractor must check and confirm all dimensions
2 All discrepancies must be reported and resolved by the Architect before works commence
3 All work and materials to be in accordance with current applicable Statutory Legislation and to comply with all relevant Codes of Practice and British Standards

NOTE

Please note that no bedrooms will have cooking facilities within them

P02 Issued For Planning	24.07.26
P01 Issued For Planning	06.03.26
Rev	Date

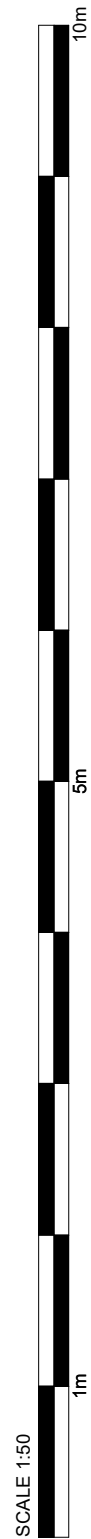

Architecture & Interiors
13 Hanover Square, London, W1S 1HN
T020 8014 8130
www.aga-associates.com

Client
Luke Thomas

Project
88 Broadwater Road, Haringey,
London, N17 6ET

Drawing
General Arrangement Plan
Level 03 Roof Proposed

RJ Ref	Scale (A1)	Status	Revision
1135	1 : 50	Planning	P02

Drawing Number
1135-AGA-AGA-AZ-ZZ-DR-A-20103