

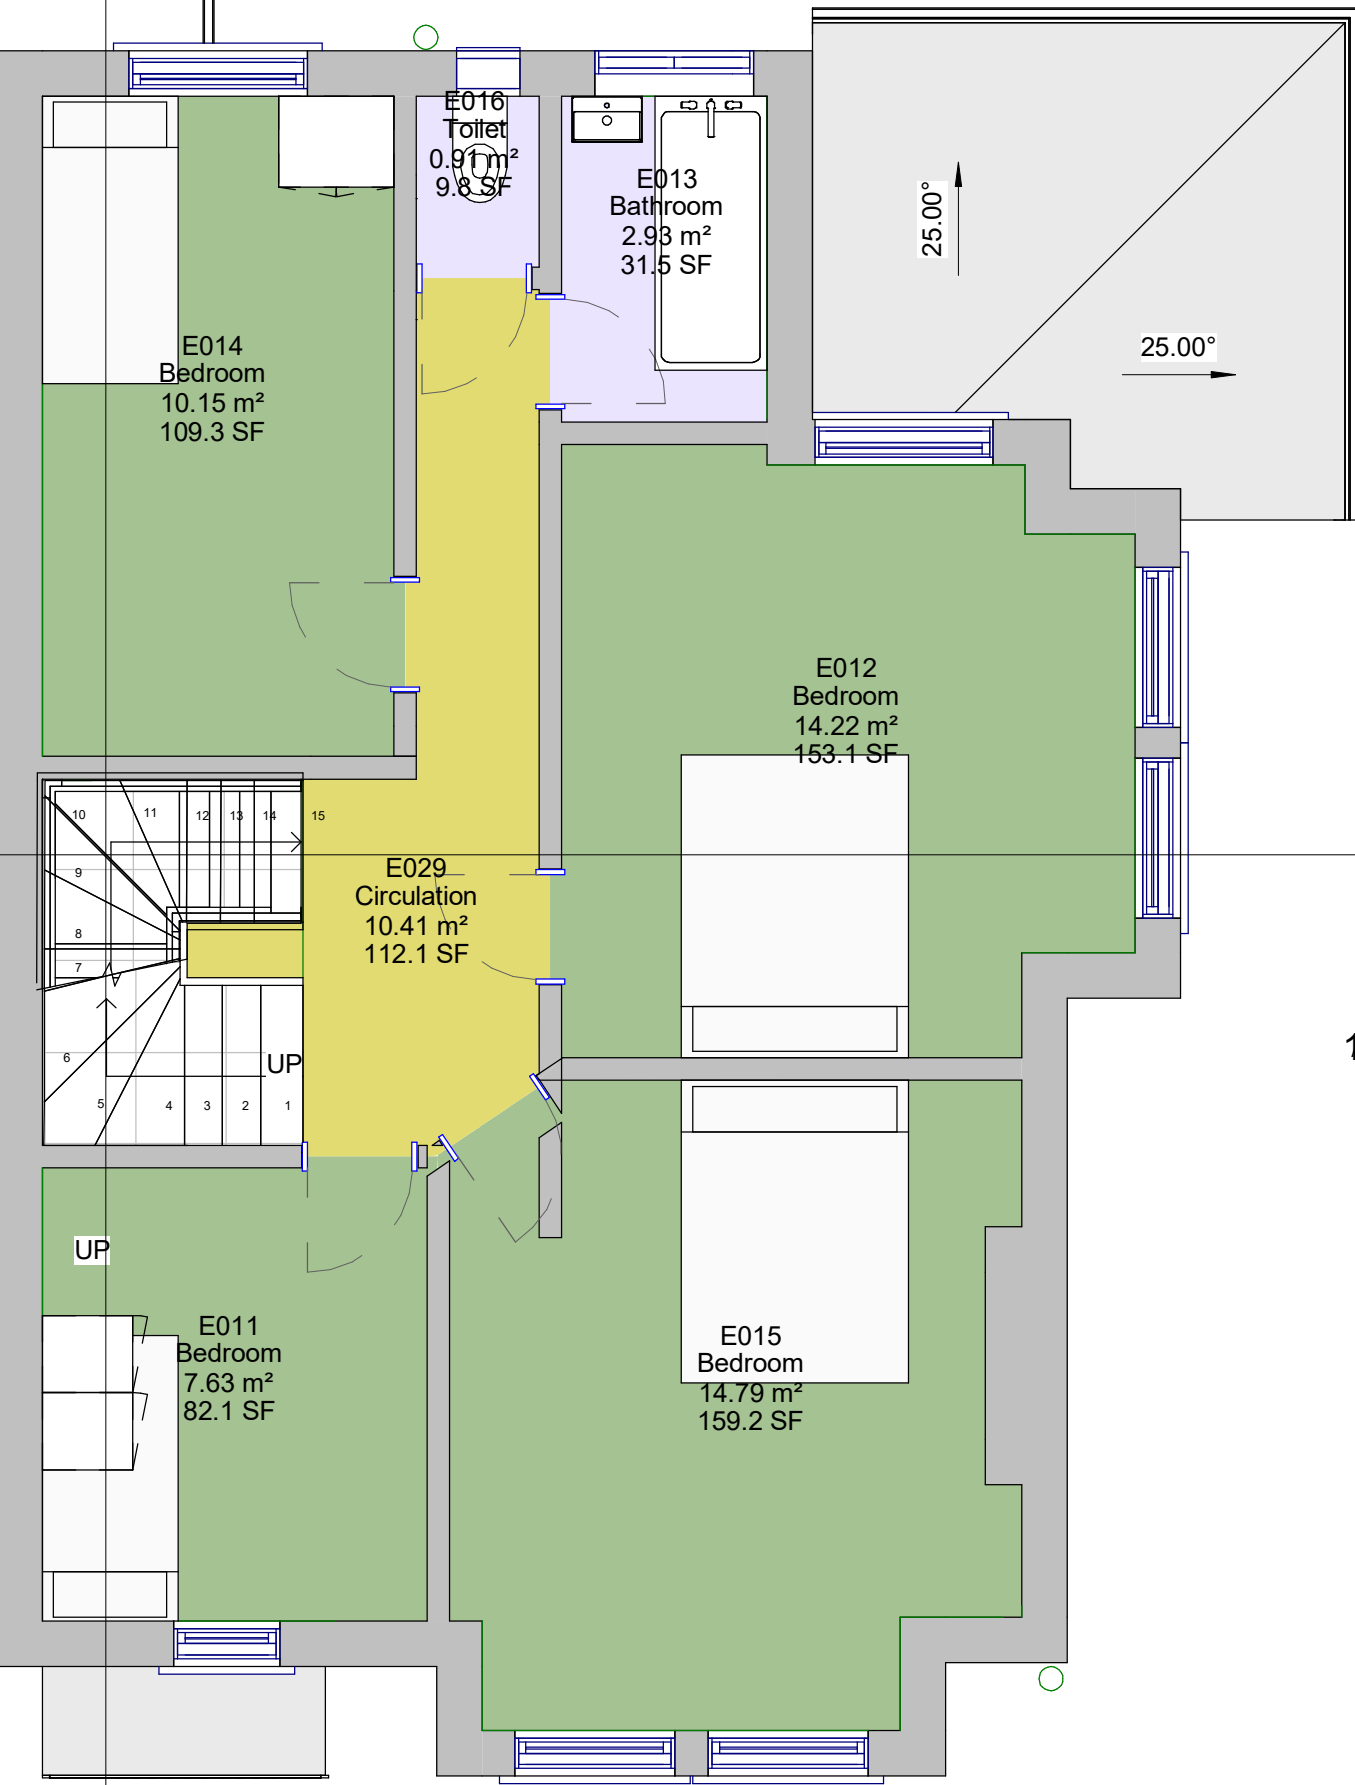
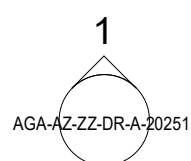
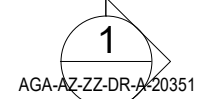
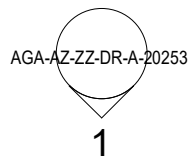
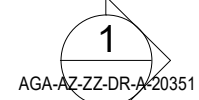


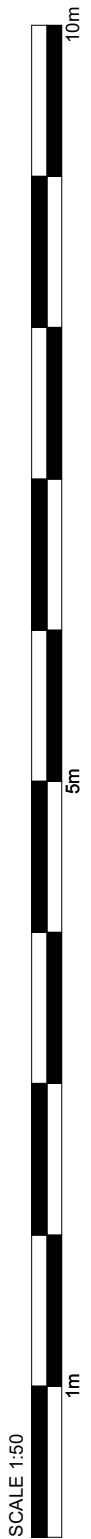

- By Room Name Legend
- Bathroom
 - Bedroom
 - Circulation
 - Shed
 - Toilet

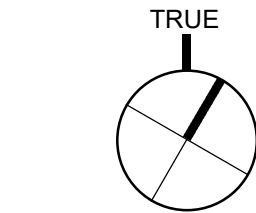

- NOTES
- The Contractor must check and confirm all dimensions
 - All discrepancies must be reported and resolved by the Architect before works commence
 - All work and materials to be in accordance with current applicable Statutory Legislation and to comply with all relevant Codes of Practice and British Standards

AGA_A93 GIA Room Schedule - Existing				
Level	Name	Number	Area (.sqm)	Area (.sqft)
Level 00	Lounge	E018	18.66 m ²	201 ft ²
Level 00	Circulation	E019	10.80 m ²	116 ft ²
Level 00	Bathroom	E020	7.11 m ²	76 ft ²
Level 00	Bedroom	E021	15.55 m ²	167 ft ²
Level 00	Kitchen	E022	17.08 m ²	184 ft ²
Level 00	Toilet	E023	1.48 m ²	16 ft ²
Level 00	Shed	E028	15.65 m ²	168 ft ²
Level 00: 7			86.32 m ²	929 ft ²
Level 01	Bedroom	E011	7.63 m ²	82 ft ²
Level 01	Bedroom	E012	14.22 m ²	153 ft ²
Level 01	Bathroom	E013	2.93 m ²	32 ft ²
Level 01	Bedroom	E014	10.15 m ²	109 ft ²
Level 01	Bedroom	E015	14.79 m ²	159 ft ²
Level 01	Toilet	E016	0.91 m ²	10 ft ²
Level 01	Circulation	E029	10.41 m ²	112 ft ²
Level 01: 7			61.05 m ²	657 ft ²
Level 02	Circulation	E025	4.24 m ²	46 ft ²
Level 02	Play Room	E027	45.96 m ²	495 ft ²
Level 02: 2			50.20 m ²	540 ft ²
Grand total			197.57 m ²	2127 ft ²

NOTE

Please note that no bedrooms will have cooking facilities within them

P02 Issued For Planning	24.07.26
P01 Issued For Planning	06.03.26
Rev	Date



Architecture & Interiors
13 Hanover Square, London, W1S 1HN
T020 8014 8130
www.aga-associates.com

Client
Luke Thomas

Project
88 Broadwater Road, Haringey,
London, N17 6ET

Drawing
General Arrangement Plan
Level 01 Existing

RJ Ref	Scale (A1)	Status	Revision
1135	1 : 50	Planning	P02

Drawing Number
1135-AGA-AGA-AZ-ZZ-DR-A-20151