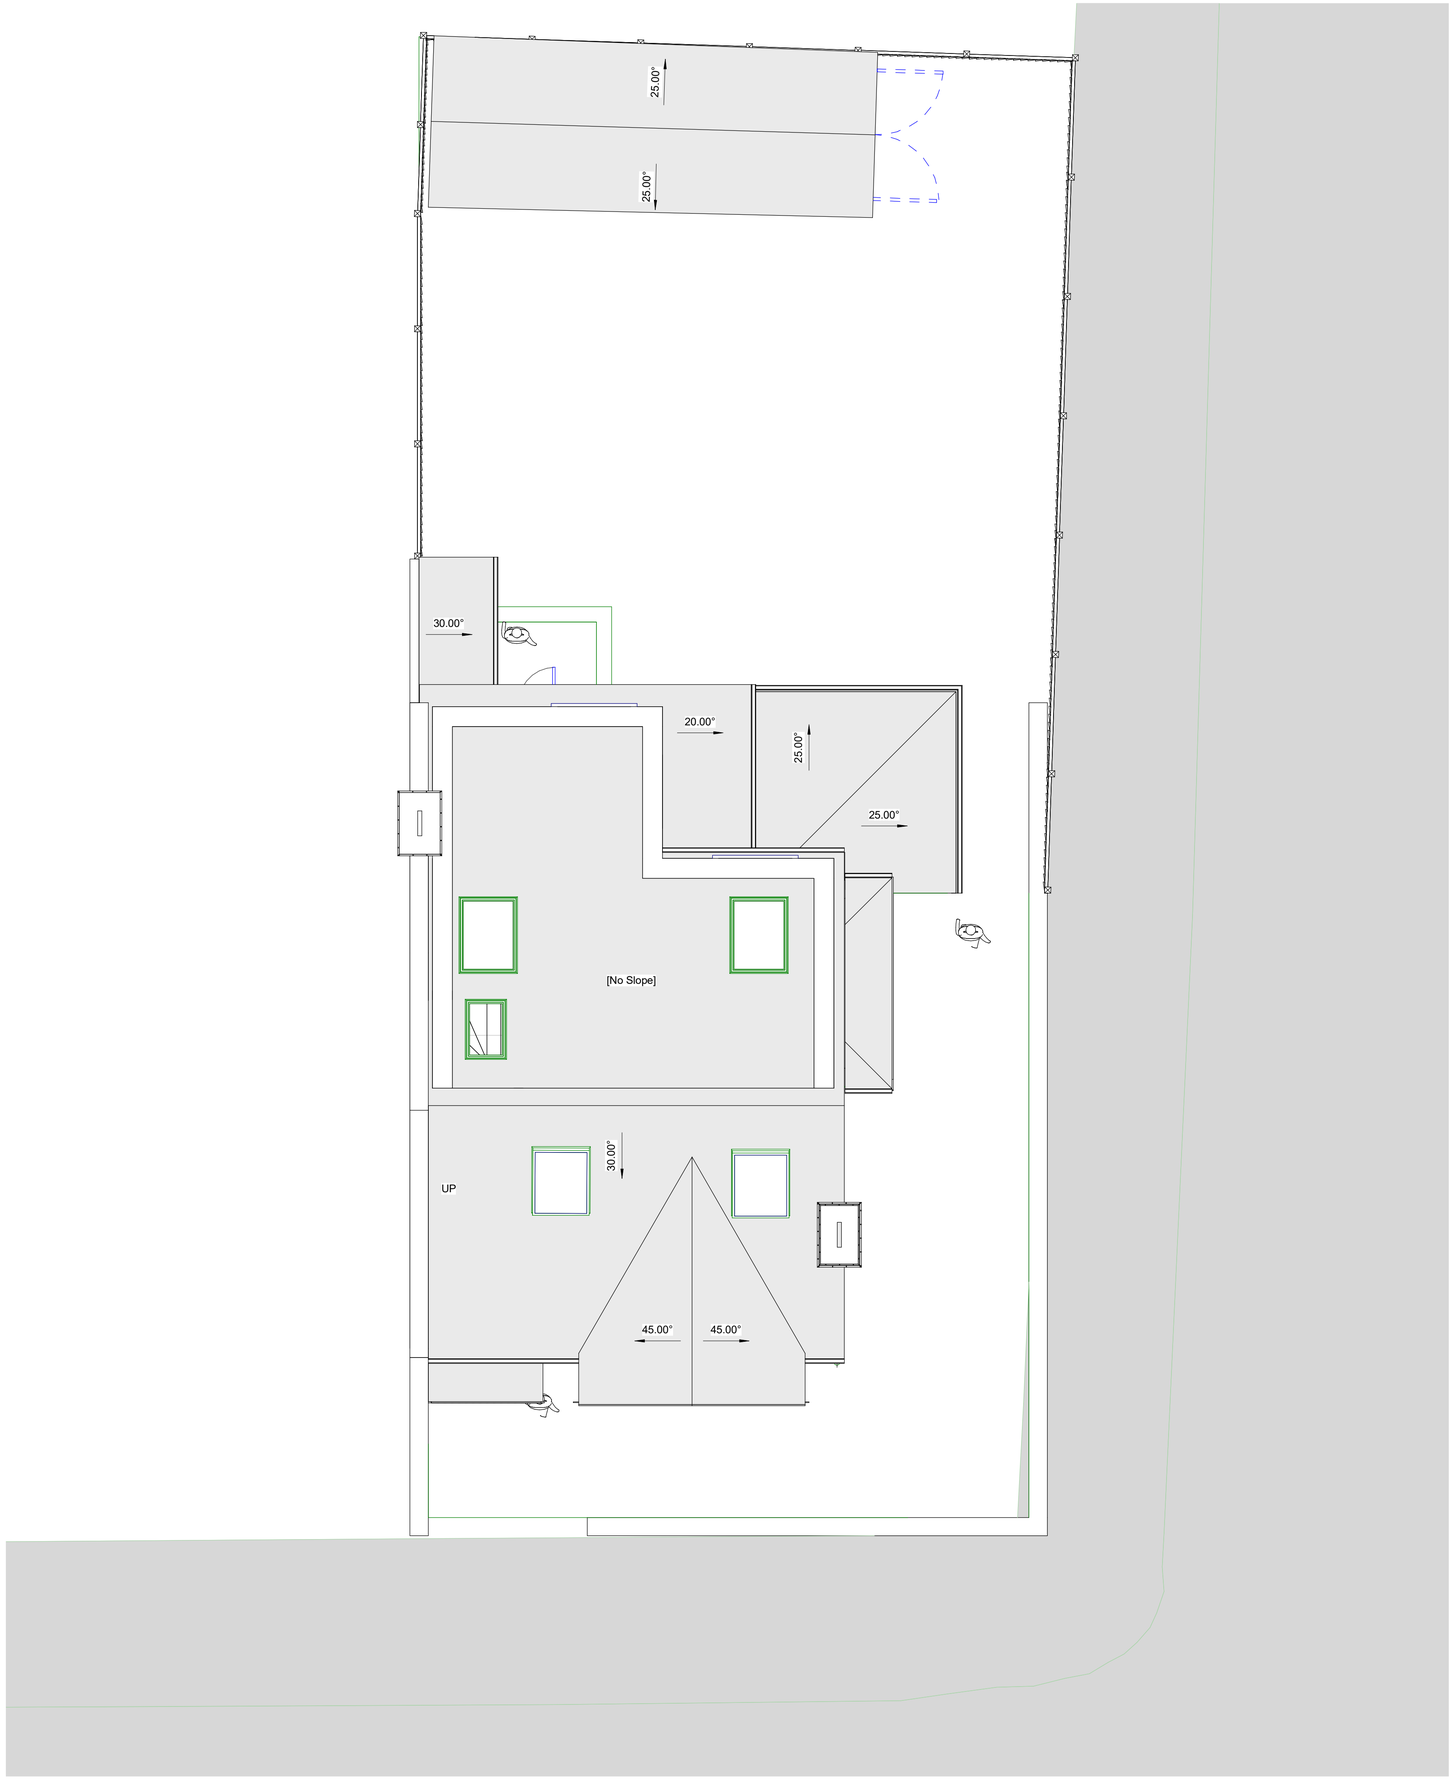

TRUE

NOTES

Copyright AGA Associates Ltd

1 The Contractor must check and confirm all dimensions
2 All discrepancies must be reported and resolved by the Architect before works commence
3 All work and materials to be in accordance with current applicable Staturory Legislation and to comply with all relevant Codes of Practice and British Standards

NOTE

Please note that no bedrooms will have cooking facilities within them

10m
5m
1m
SCALE 1:50

1 20153-Level 03 Roof Existing
SCALE: 1 : 50

Rev	Date
P02 Issued For Planning	24.07.26
P01 Issued For Planning	06.03.26

Architecture & Interiors
13 Hanover Square, London, W1S 1HN
T020 8014 8130
www.aga-associates.com

Client
Luke Thomas

Project
88 Broadwater Road, Haringey, London, N17 6ET

Drawing
General Arrangement Plan
Level 03 Roof Existing

RJ Ref	Scale (A1)	Status	Revision
1135	1 : 50	Planning	**P02**

Drawing Number
1135-AGA-AGA-AZ-ZZ-DR-A-20153