



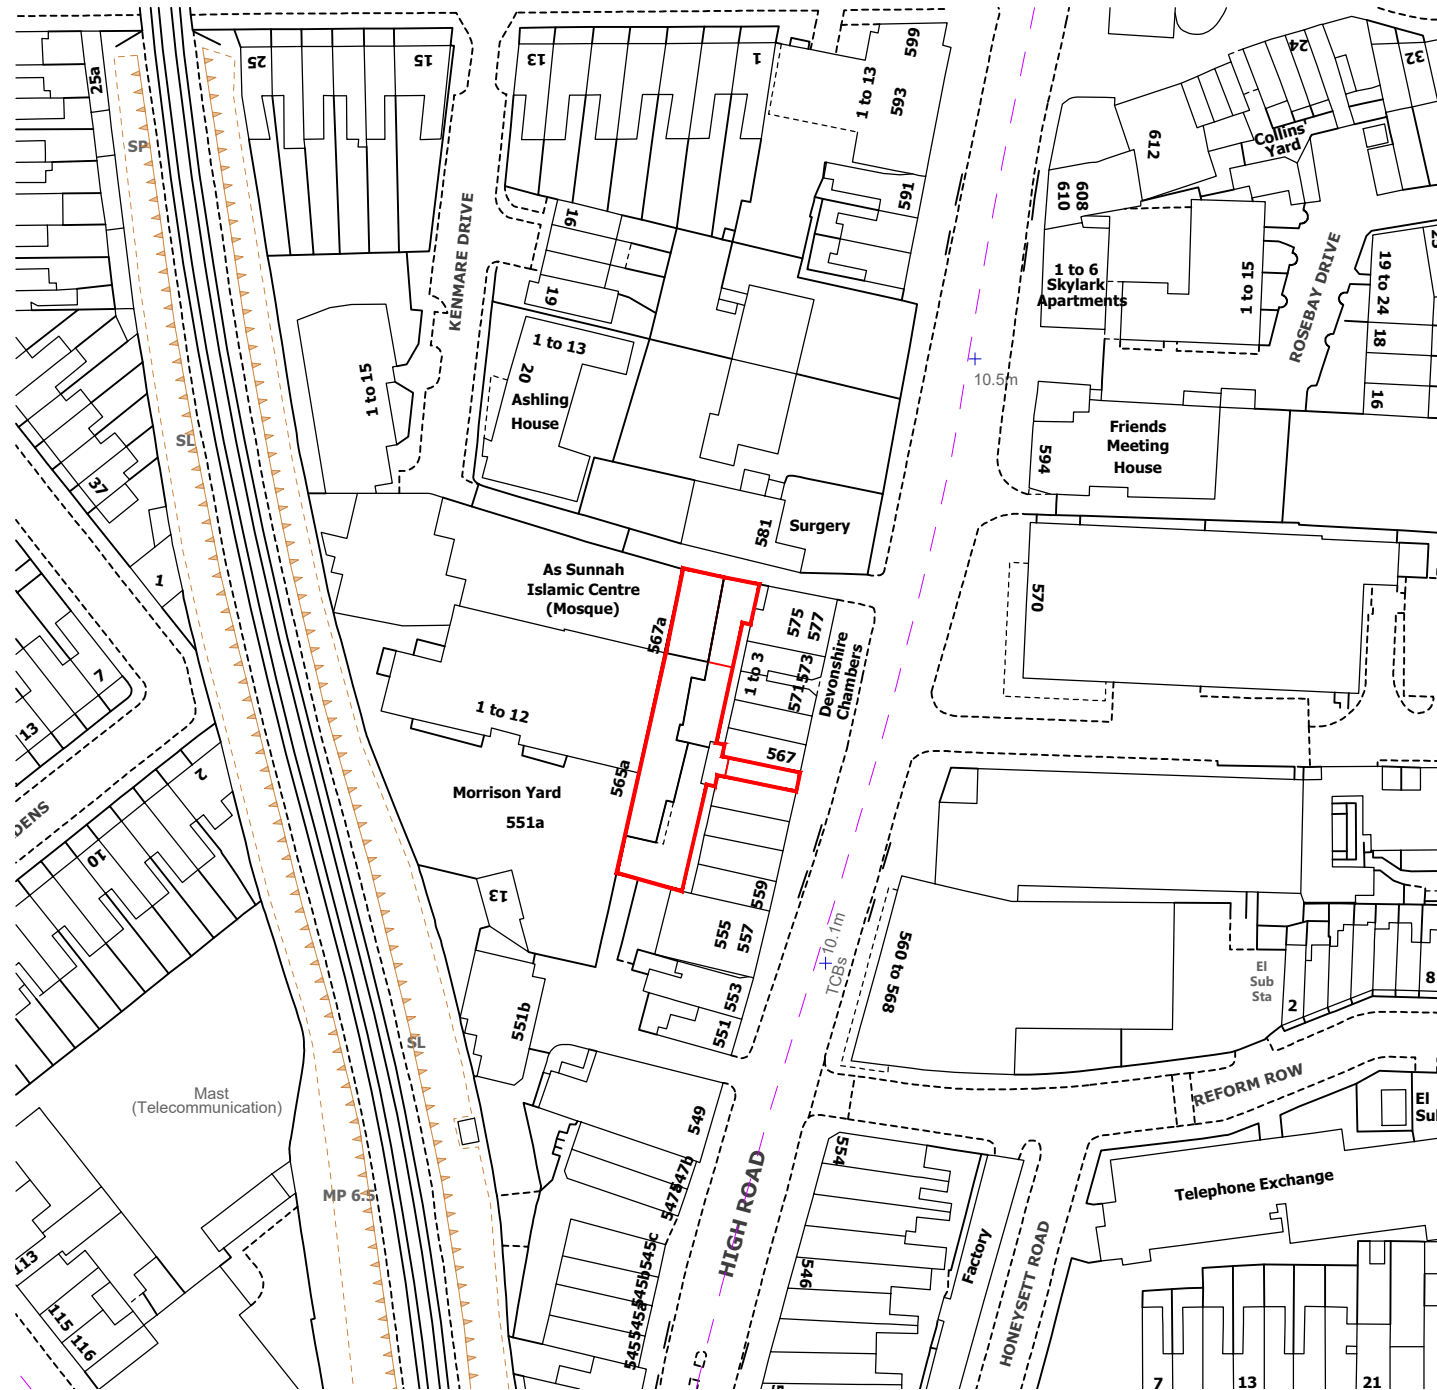

Site Location Plan
1:1250 @ A3

— APPLICATION SITE BOUNDARY
— SITE OWNERSHIP BOUNDARY

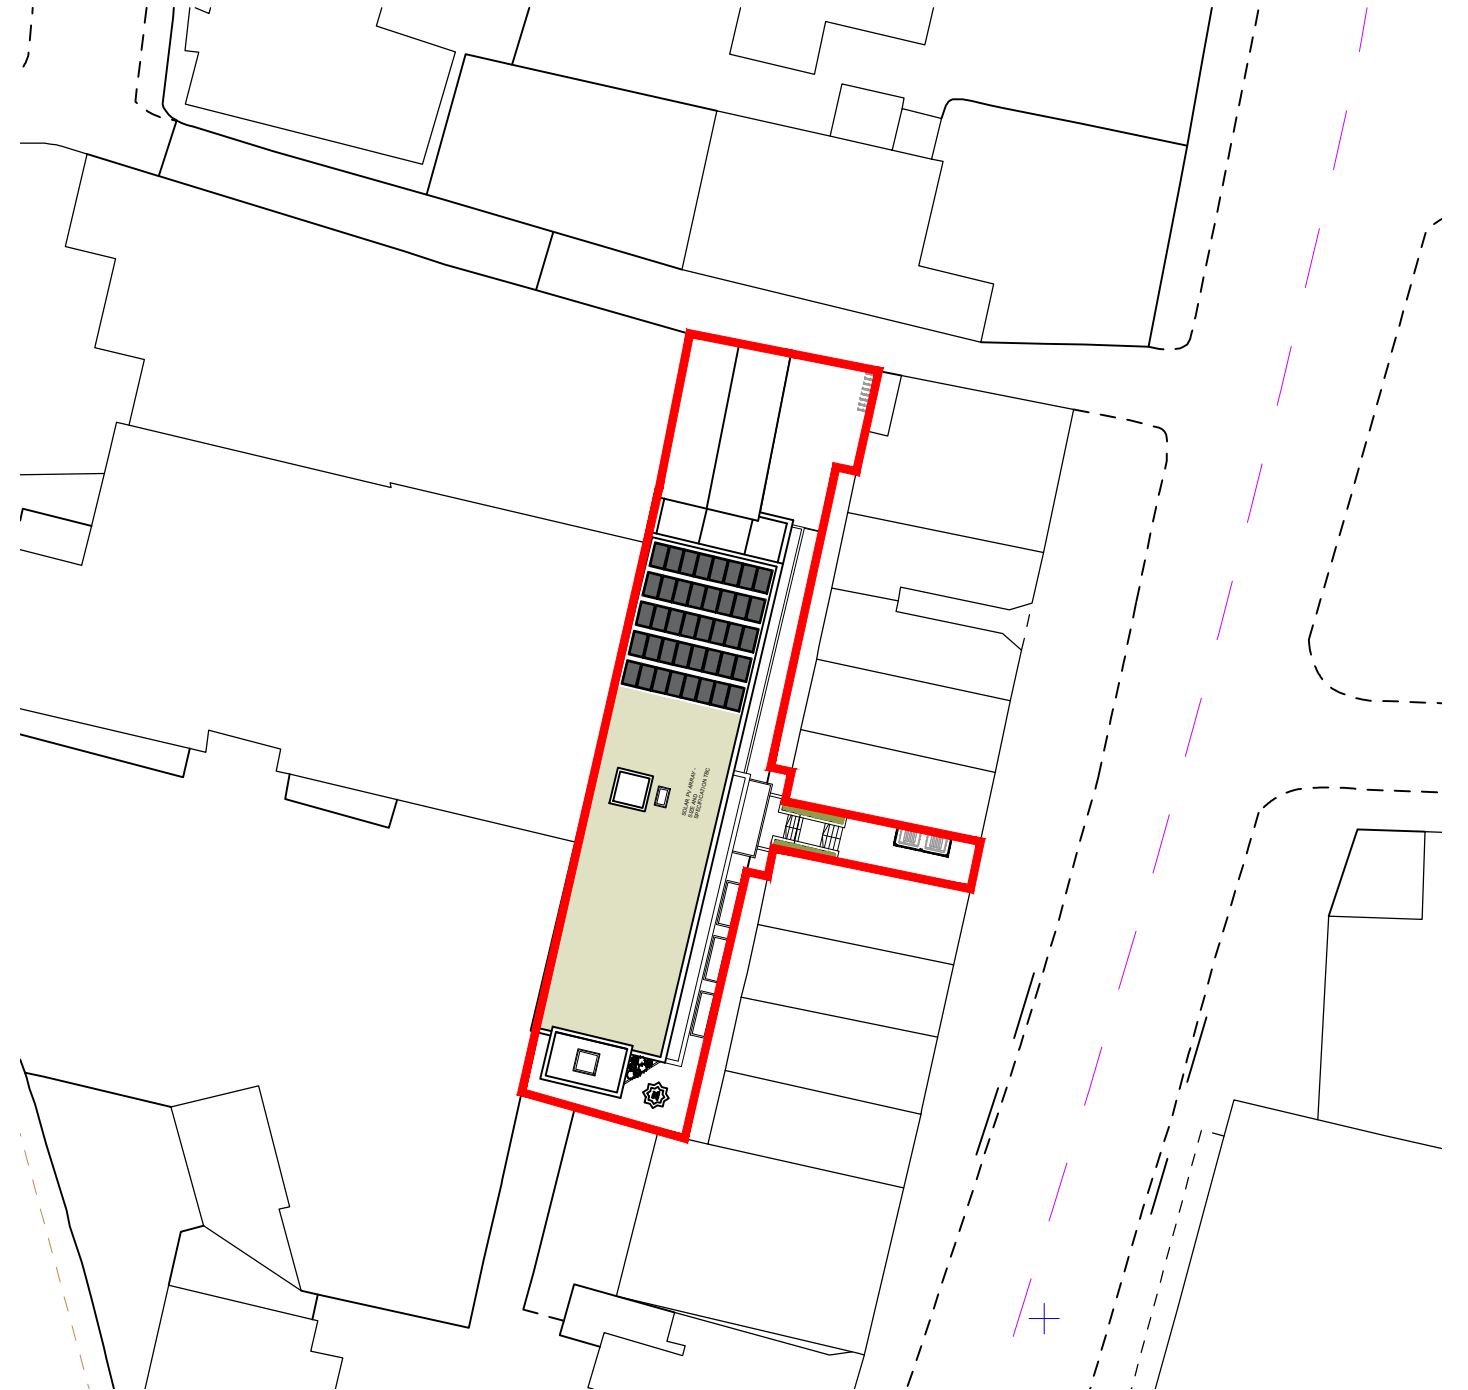

Site Block Plan
1:500 @ A3

BRL design

BRL DESIGN GROUP LTD		Office 17, Creykes Court, The Millfields, Plymouth, PL1 3JB		info@brldesign.co.uk		www.brldesign.co.uk		01752 963147	
Project number: 9030		Project name: Assunnah Islamic Centre		Client: Assunnah Islamic Centre		Drawn by: TY		Dwg No:9030-DR-A-X-1000 C	
Date: JAN 26		Detail: Site Location & Block Plan		Status: PLANNING		Checked by: MB		Scale: As Indicated A3	