



Coolhurst Road, N8

Existing site plan no scale




Coolhurst Road, N8
proposed site plan no scale

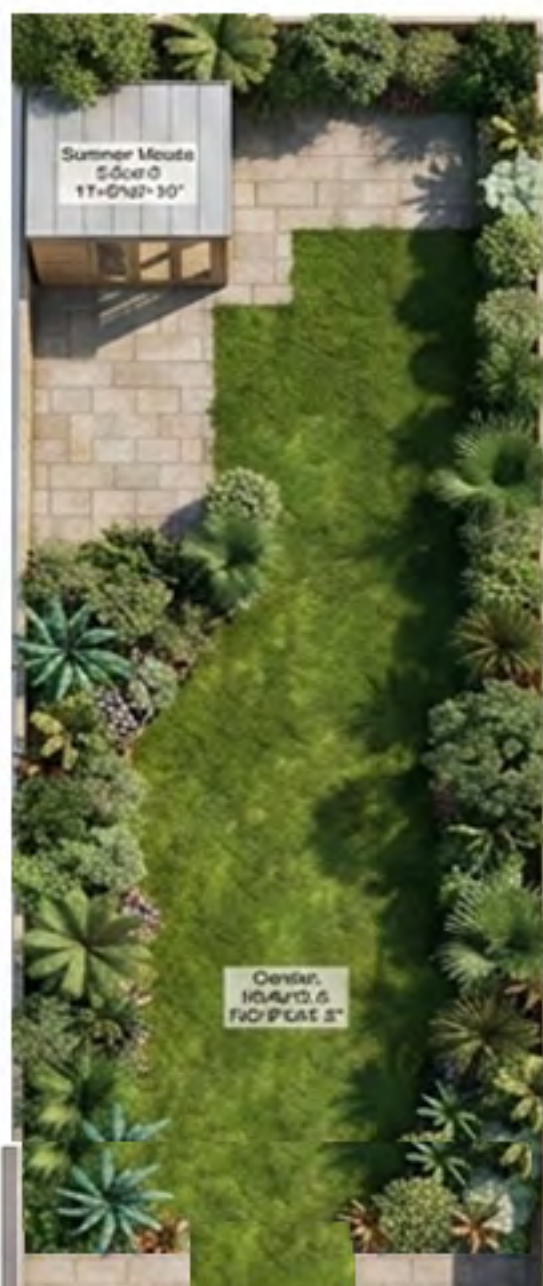

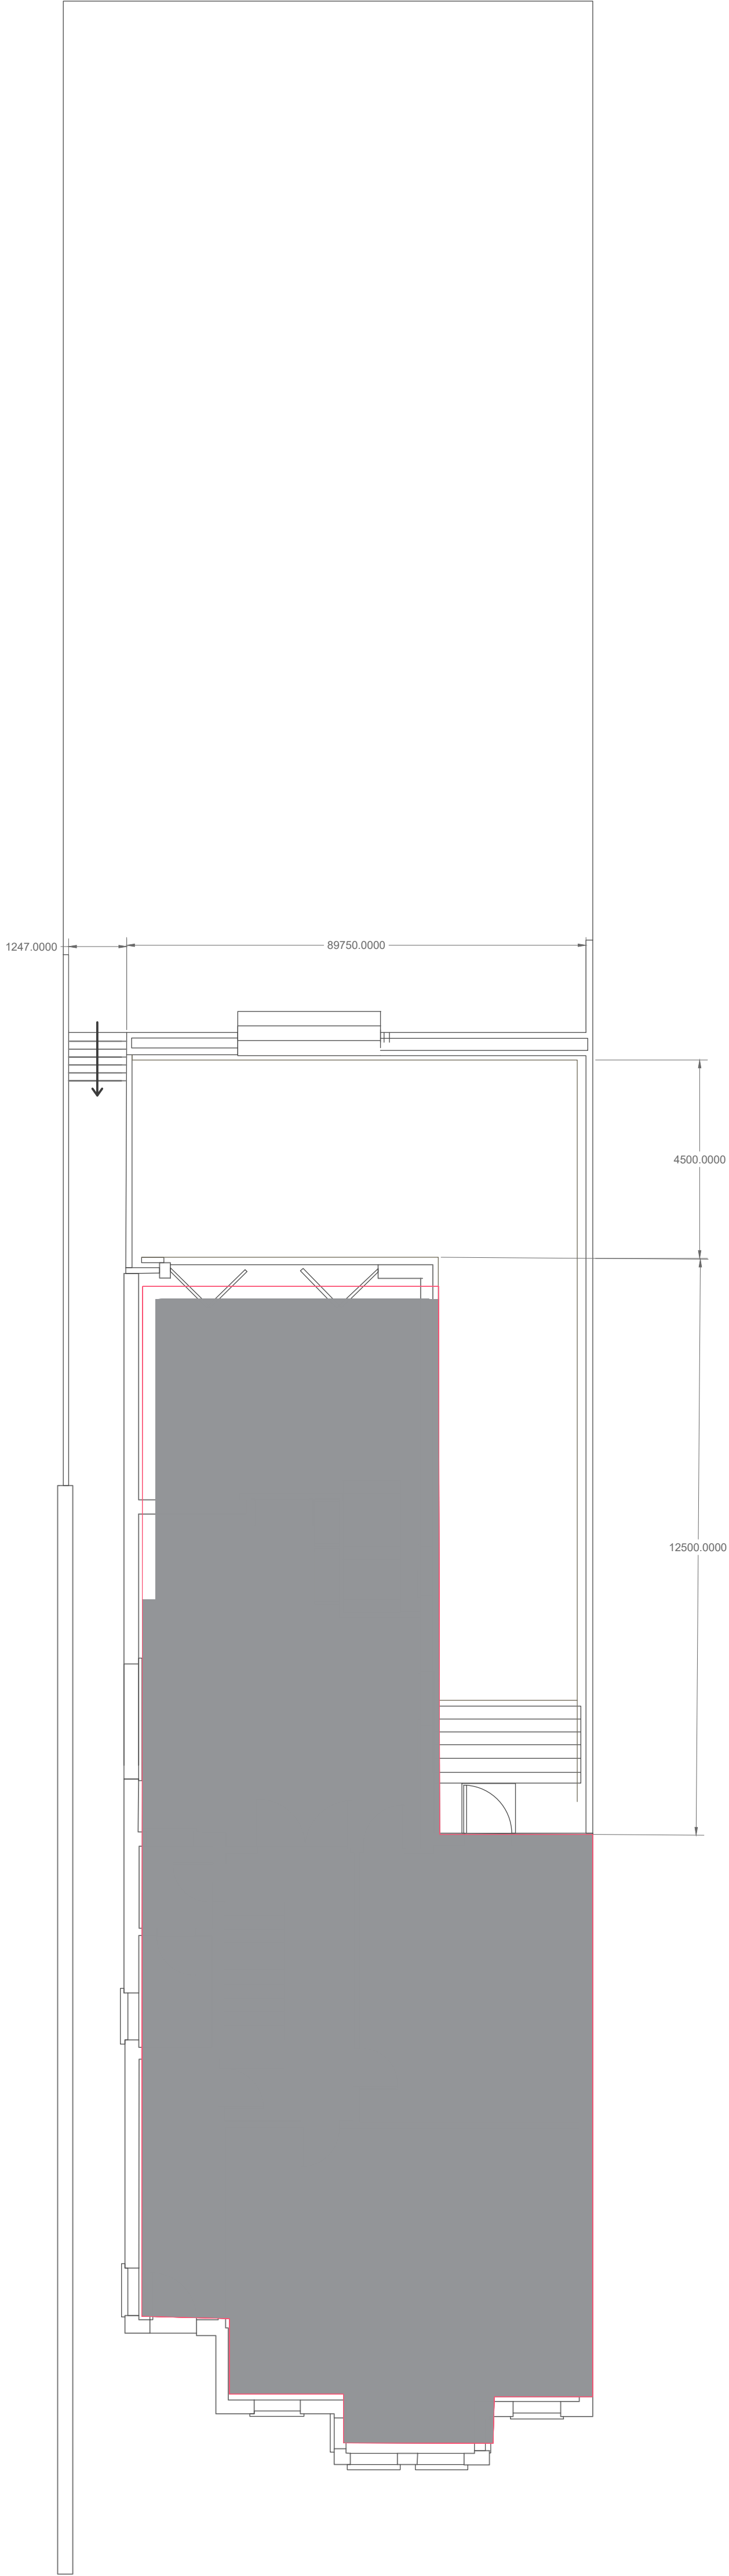

NOTES		Rev	40 Coolhurst Road, Existing Plan 1 1:100 @ A1 29 May 2026 B.B	Demian Design Architect 40 Coolhurst Road, Crouch End Conservation Area, Tel 07868659168 e-mail Behnaz@demian-designs.com	
				1412-P11	A

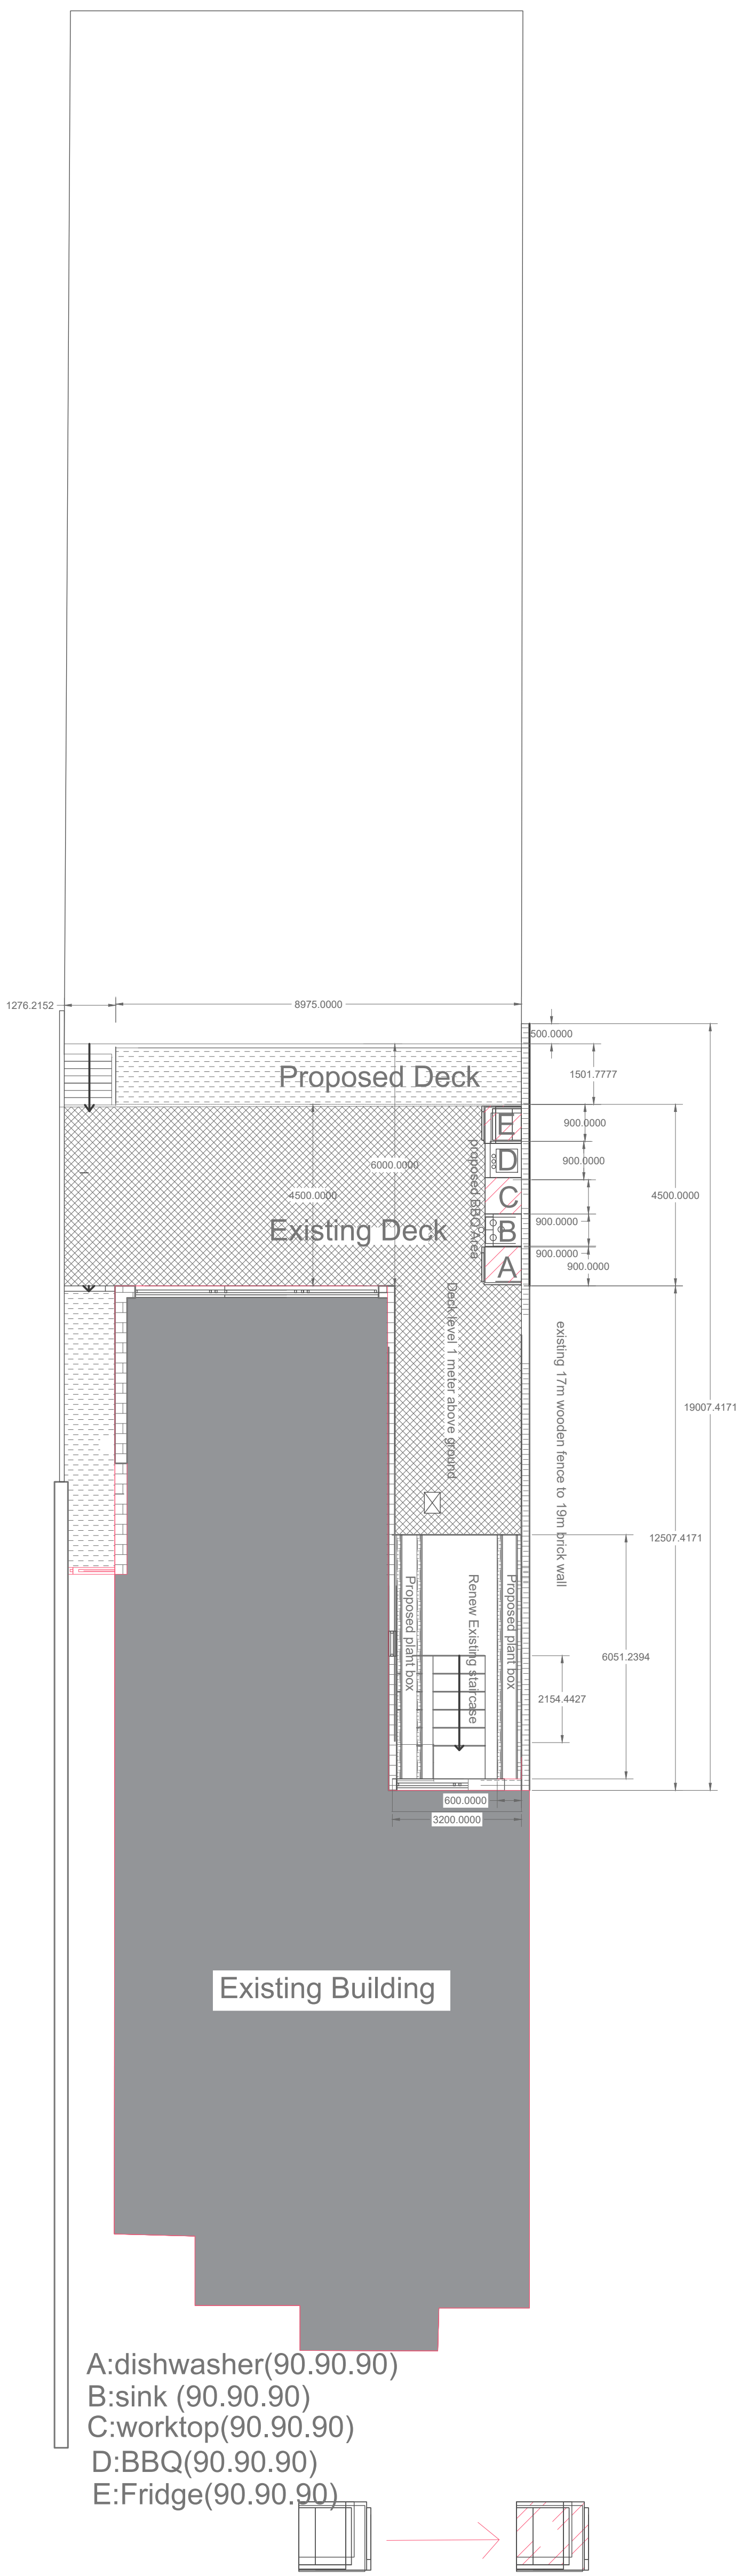


NOTES		Rev	40 Coolhurst Road,	Demian Design Architects 40 Coolhurst Road, Crouch End Conservation Area, Tel 07868659168 e-mail Behnaz@demian-designs.com		
			Propose Plan 1	1:100 @ A1 29 May 2026 B.B	1412-P11	A




A-A long elevation

NOTES		Rev	40 Coolhurst Road, Existing rear elevation 1 1:50 @ A1 29 May 2026 B.B	Demian Design Arch 40 Coolhurst Road, Crouch Conservation Area, Tel 07868659168 e-mail Behnaz@demian-designs. 1412-P11

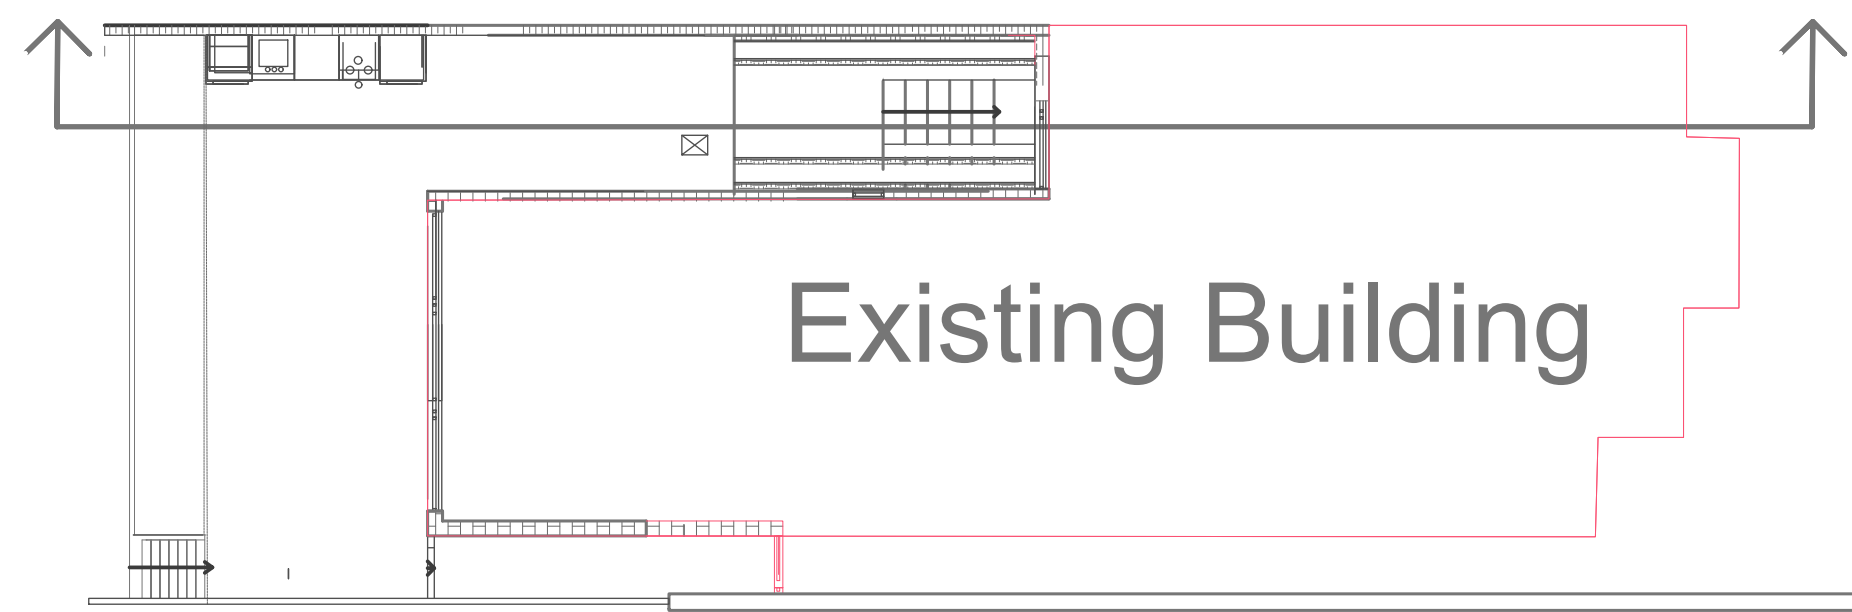

C-C long elevation

Existing Building

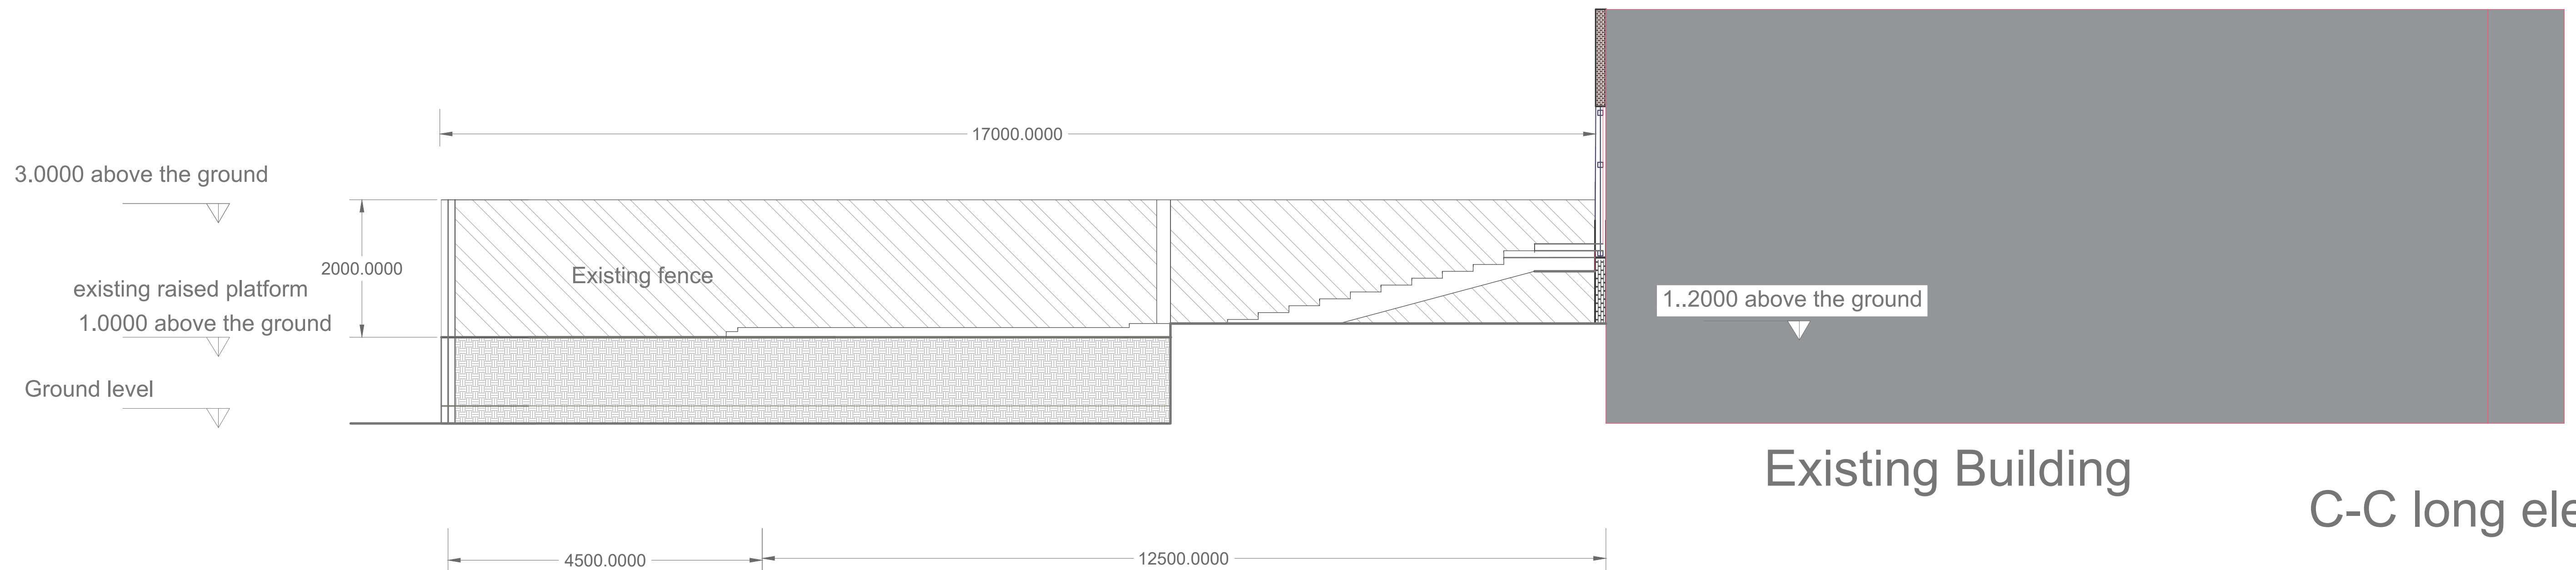

NOTES

Rev

40 Coolhurst Road,


Existing side elevation
1

1:50 @ A1 29 May 2026 B.B

Demian Design A

40 Coolhurst Road, Cro
Conservation Area,
Tel 07868659168 e-ma
Behnaz@demian-desi


1412-P11

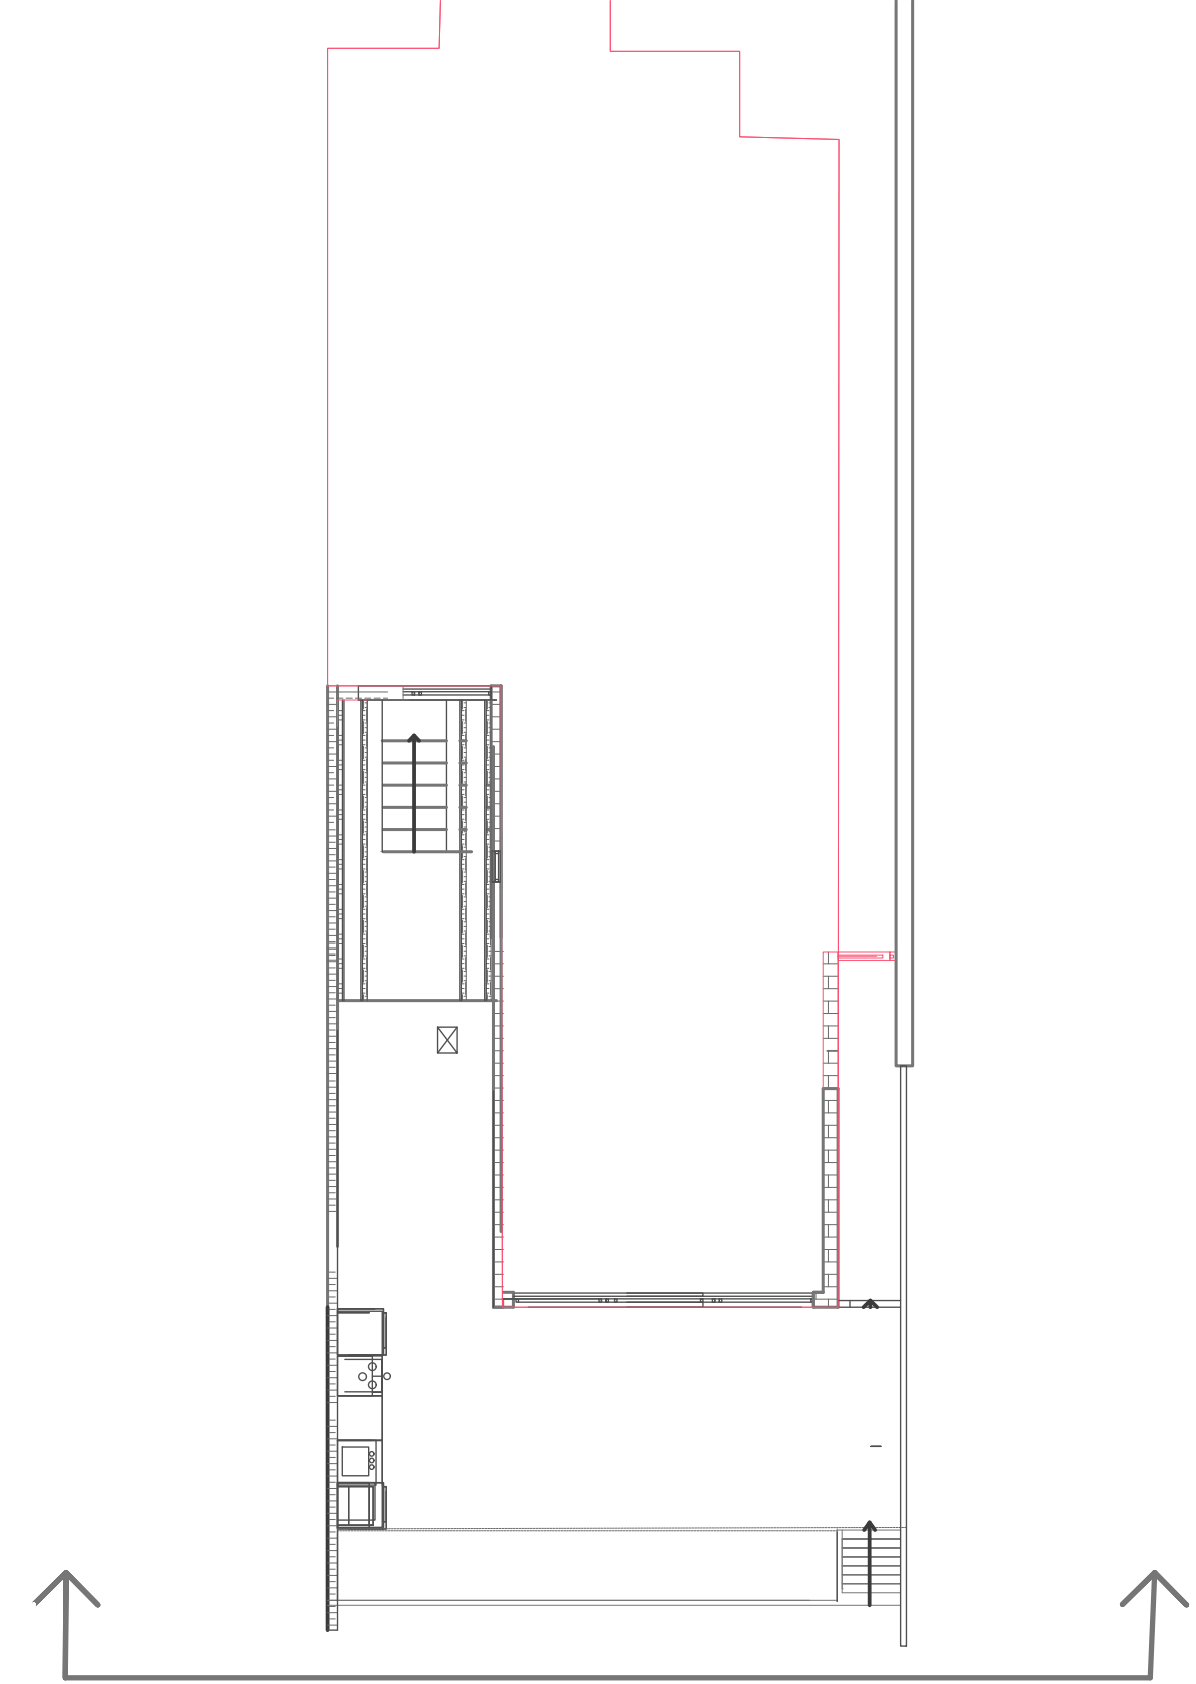


A-A long elevation

A-A long elevation

NOTES		Rev	40 Coolhurst Road, Propose rear elevation 1 1:50 @ A1 29 May 2026 B.B	Demian Design Architects 40 Coolhurst Road, Crouch End Conservation Area, Tel 07868659168 e-mail Behnaz@demian-design.co.uk

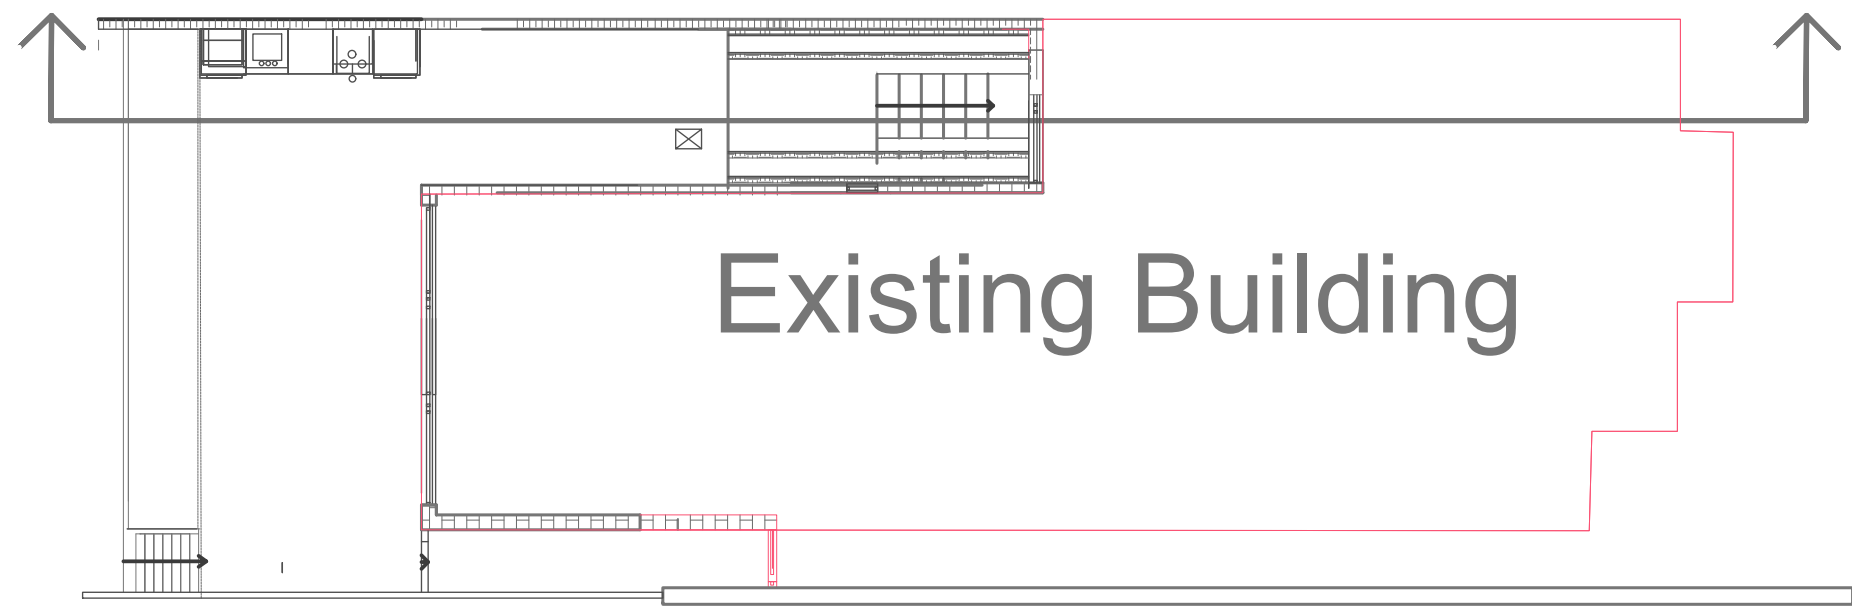

C-C long elevation

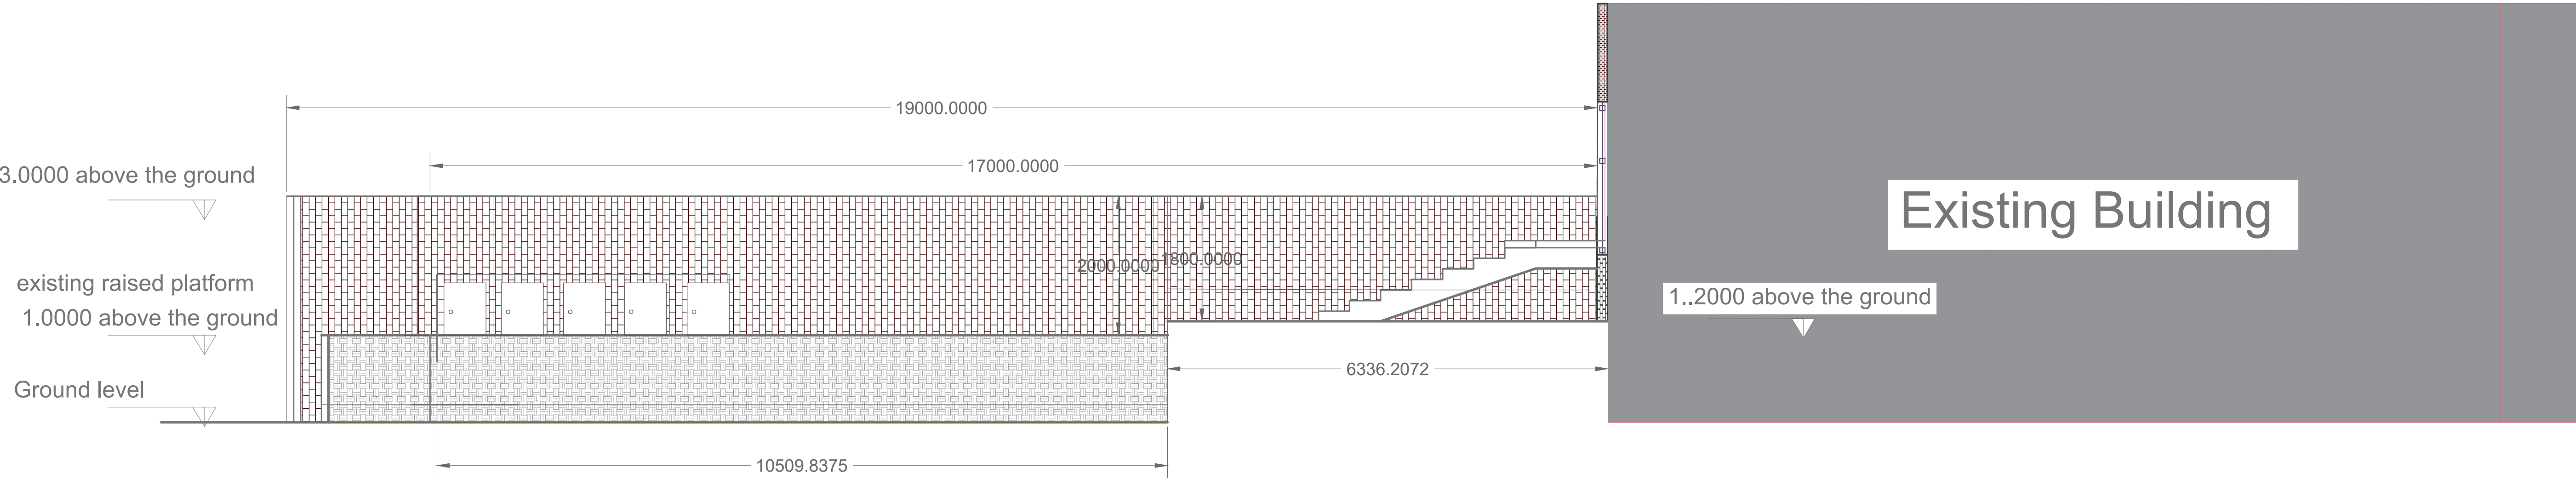

C-C long elev

NOTES		Rev	40 Coolhurst Road, Propose side elevation 1 1:50 @ A1 29 May 2026 B.B	Demian Design A 40 Coolhurst Road, Cr Conservation Area, Tel 07868659168 e-m Behnaz@demian-des 1412-P11