



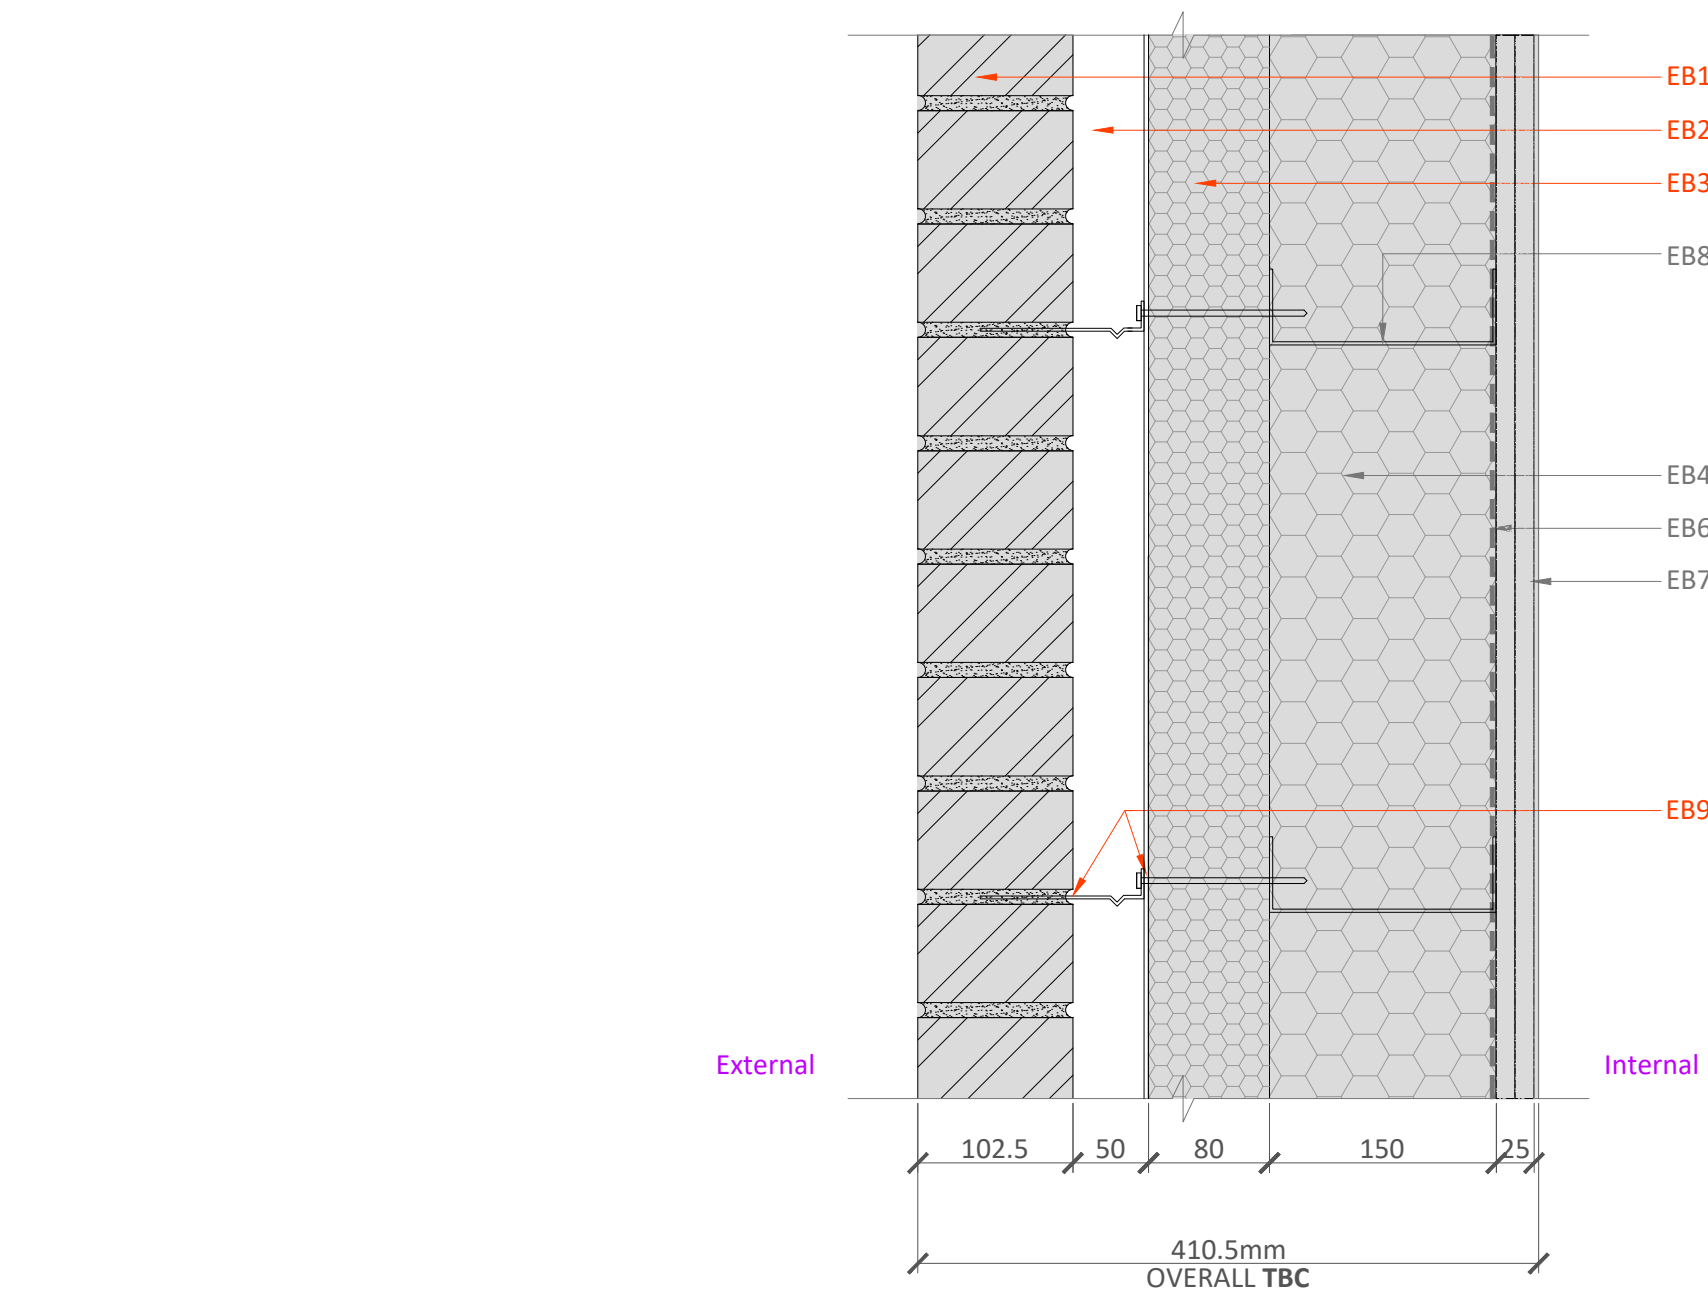

WT2.1
Existing Typical Section Detail
U-value 0.21 W/m²K

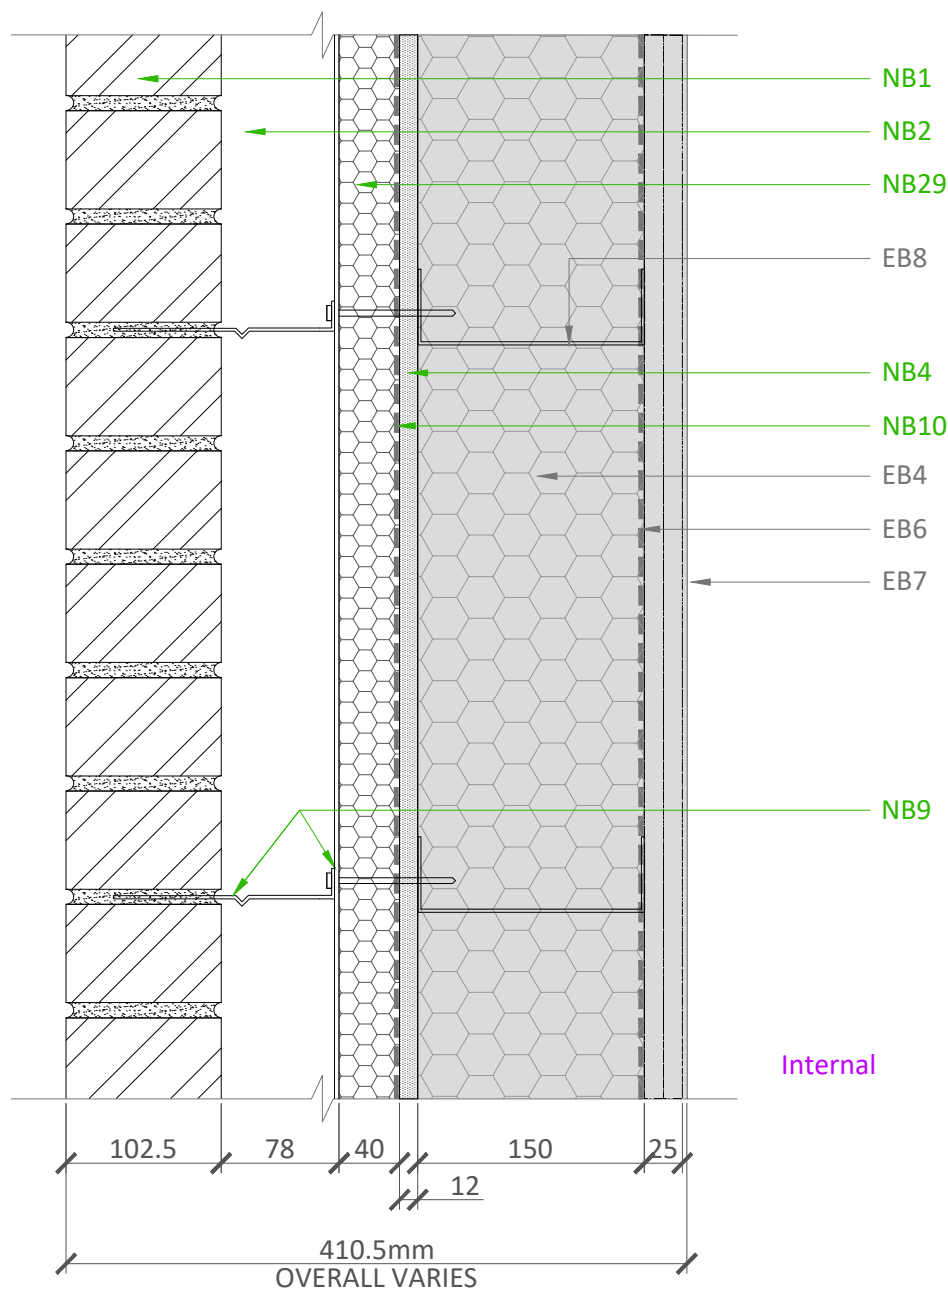

WT2.1
Proposed Typical Section Detail
U-value 0.21 W/m²K

- Refer to drawing 4471-MA-EN-DT-DR-3000 for key, references and notes.

DISCLAIMER :
All dimensions and levels to be checked on site by contractor prior to preparation of shop/specialist drawings and commencement of work on site.

This drawing and the copyrights and patents therein are the property of Martin Arnold Ltd and may not be used or reproduced without consent.

This drawing is to be read in conjunction with all relevant consultants' and/or specialists' drawings and documents and any discrepancies or variations are to be notified to Martin Arnold Ltd before the affected work commences.

MA Code (for MA use only): NEW4471

D00 26.07.21 PS Planning Submission

C00 26.06.11 PS First Issue

Rev	Date	By	Description
-----	------	----	-------------

MA

MARTIN ARNOLD

CHARTERED SURVEYORS & CONSTRUCTION CONSULTANTS

Martin Arnold Limited

4 Guntery Terrace

The Royal Arsenal

London

SE18 6SW

CLIENT :

Newlon Housing Trust

Tottenham

London

N17 9FE

PROJECT :

Isobel Court Place

Tottenham

London

N15 4FN

TITLE :

Existing & Proposed Wall Type 2.1

Projected Brickwork with SFS

Typical Section Detail

Purpose of Issue :

APPROVAL

Drawn : MA

Checked By : PS

Date : JULY 2025

Scale : 1:5@A2

Dwg No : 4471-MA-EN-DT-DR-3160-D00