


2-2' tang elevation

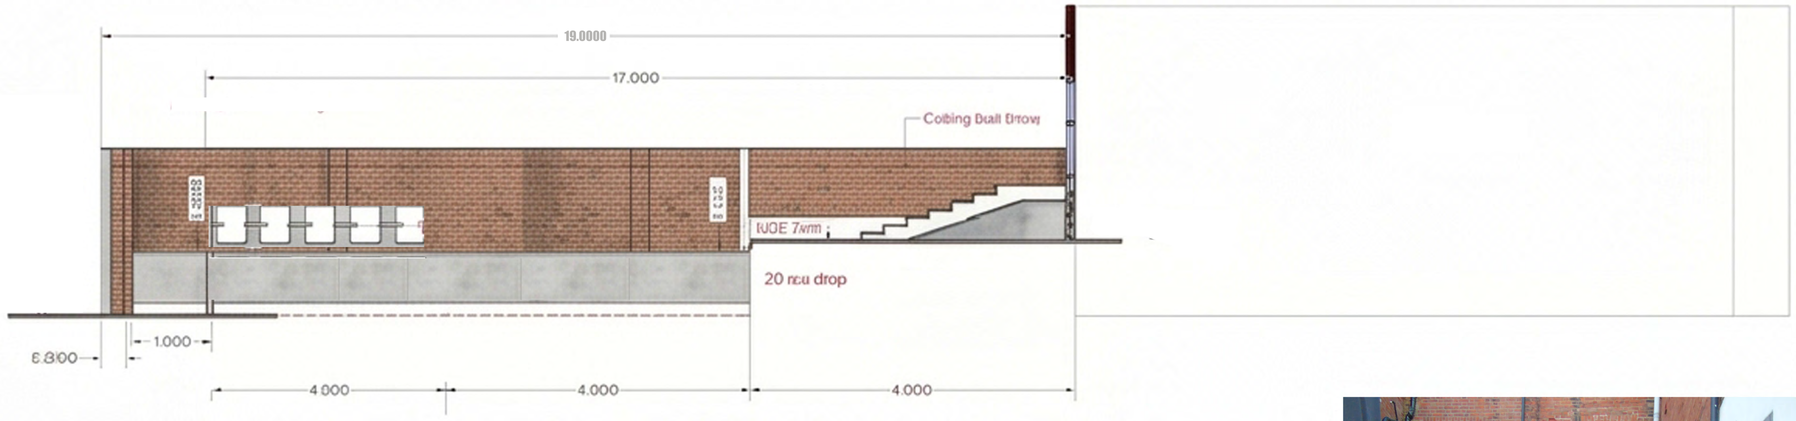







Visualization of site



propose wall



proposeStaircase

Coolhurst Road, N8