


1 EXISTING SECTION AA
1 : 50 @ A1, 1:100 @ A3

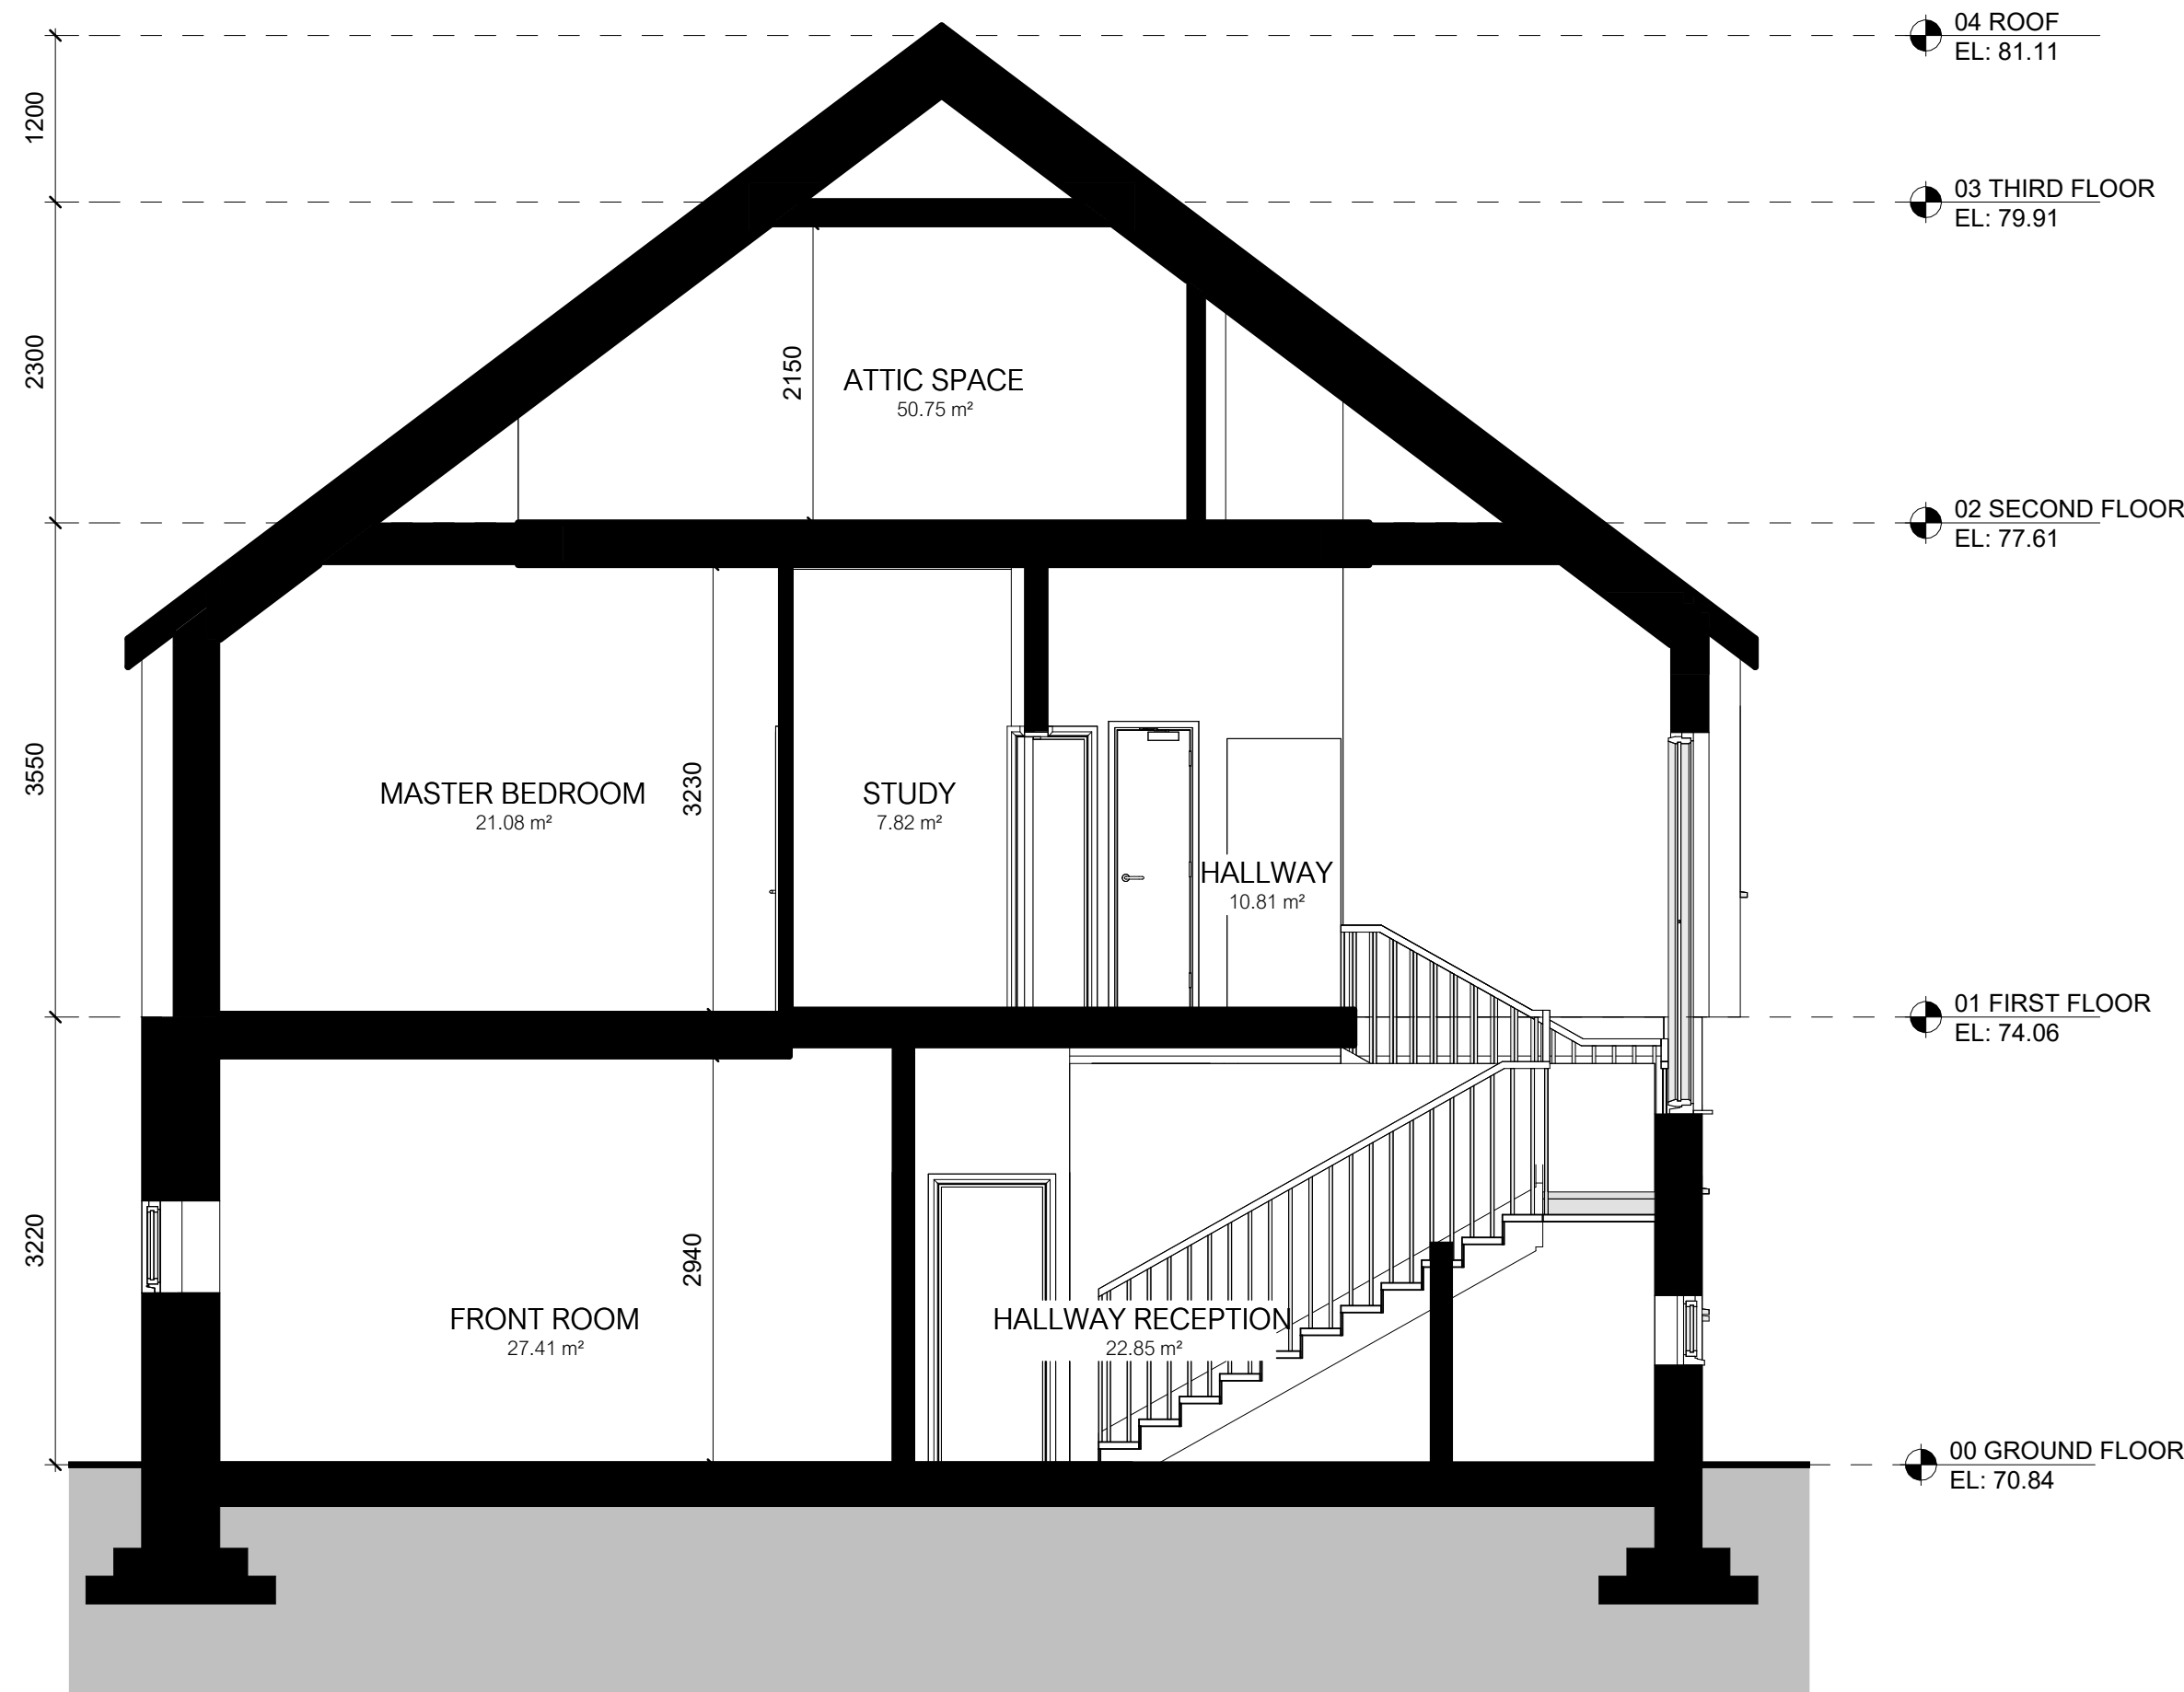

2 PROPOSED SECTION AA
1 : 50 @ A1, 1:100 @ A3



LINEWORKS

A 724 Holloway Rd, Archway, London N19 3JD
T 07973 629 252
W www.lineworksarchitects.co.uk

Drawings Notes:

This drawing is intended for the purpose indicated in the status box only. Scale from this drawing for planning purposes only. All site dimensions shown should be checked on site and discrepancies verified with the architect. This drawing must be read in conjunction with the relevant details and specifications shown.

SCALE BAR:



Rev	Date	Note	CHKD
P1	10.04.26	PLANNING	AK
P2	21.07.26	PLANNING	RH

Drawing Status:

PLANNING

Drawing Title:

EXISTING AND PROPOSED SECTIONS AA

Client:

MR STAVROS STYLLIS

Drawing Reference:

Project No.	Drawing Number	Revision
0924	GA 310	P2
Scale @A1: 1 : 50	Drawn By: AK	Checked By: RH

Project Title:

98 VALLANCE ROAD