
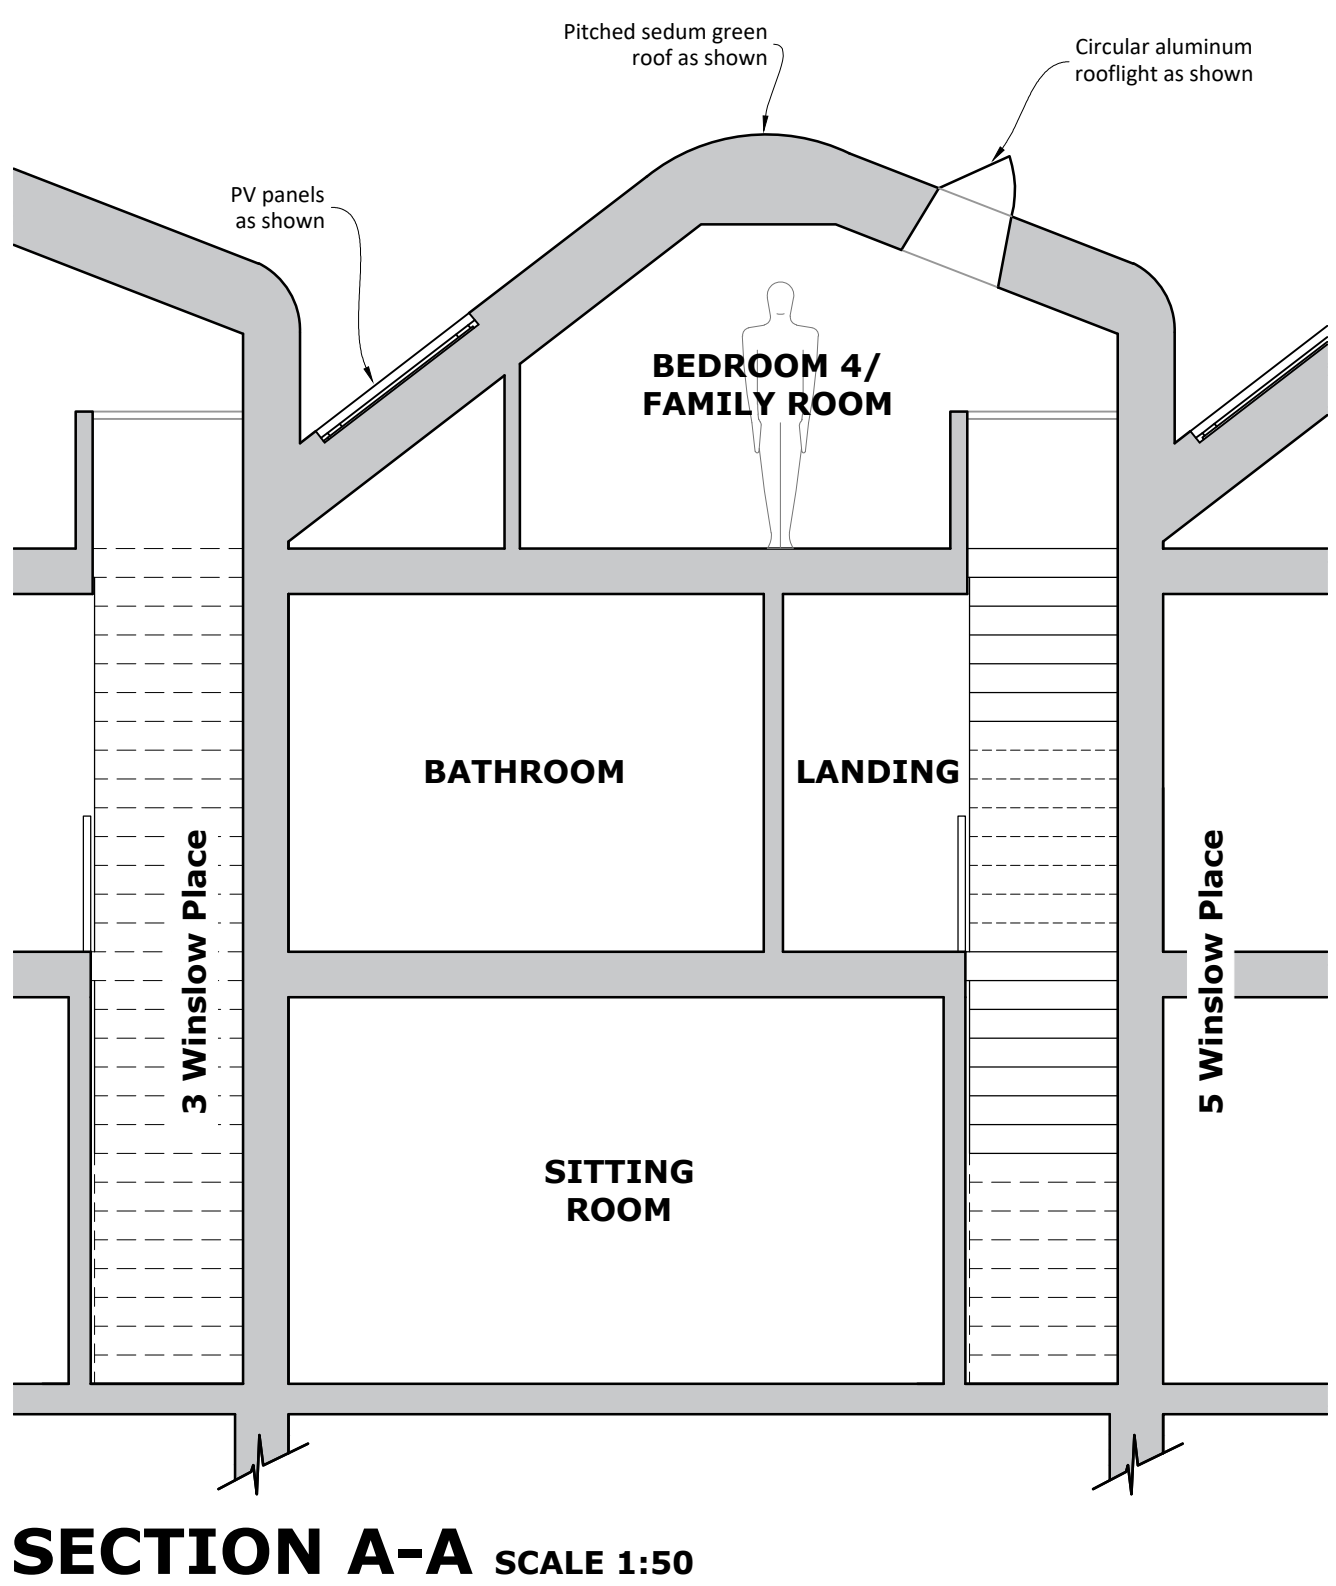
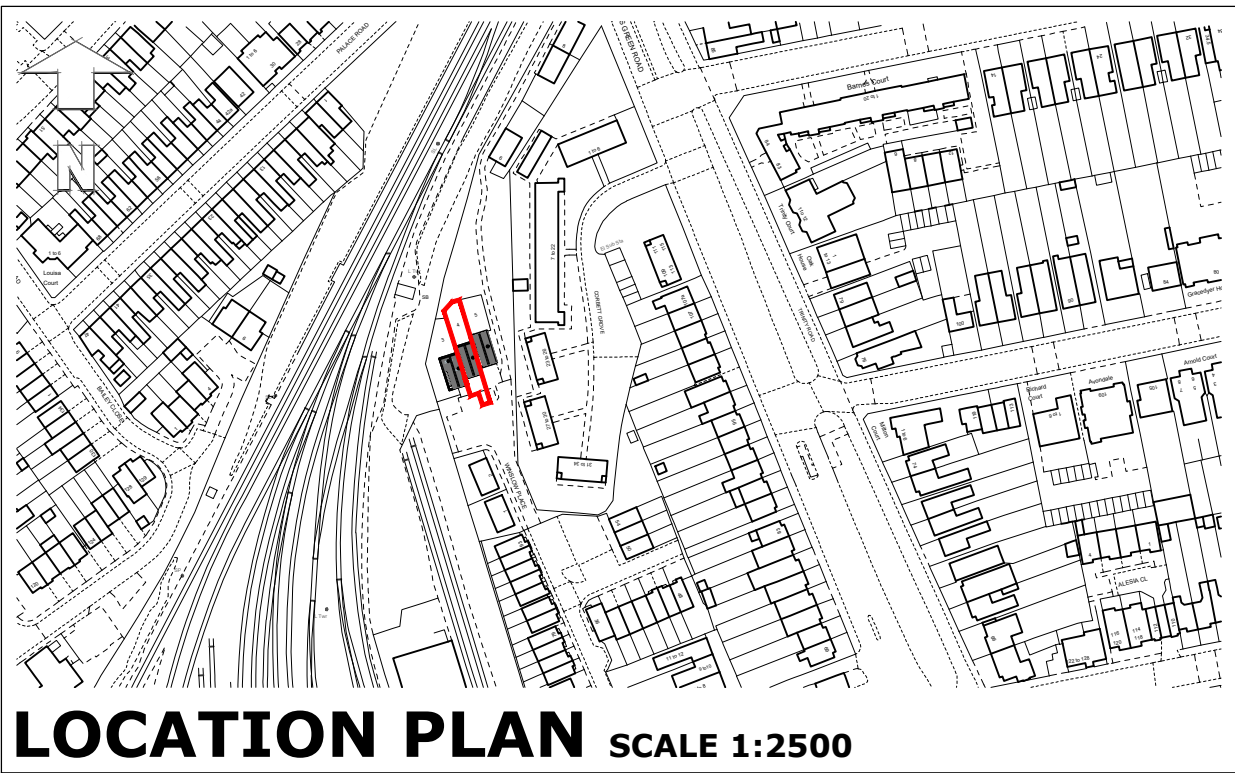






SCALE BAR: This line measure 200mm when printed correctly

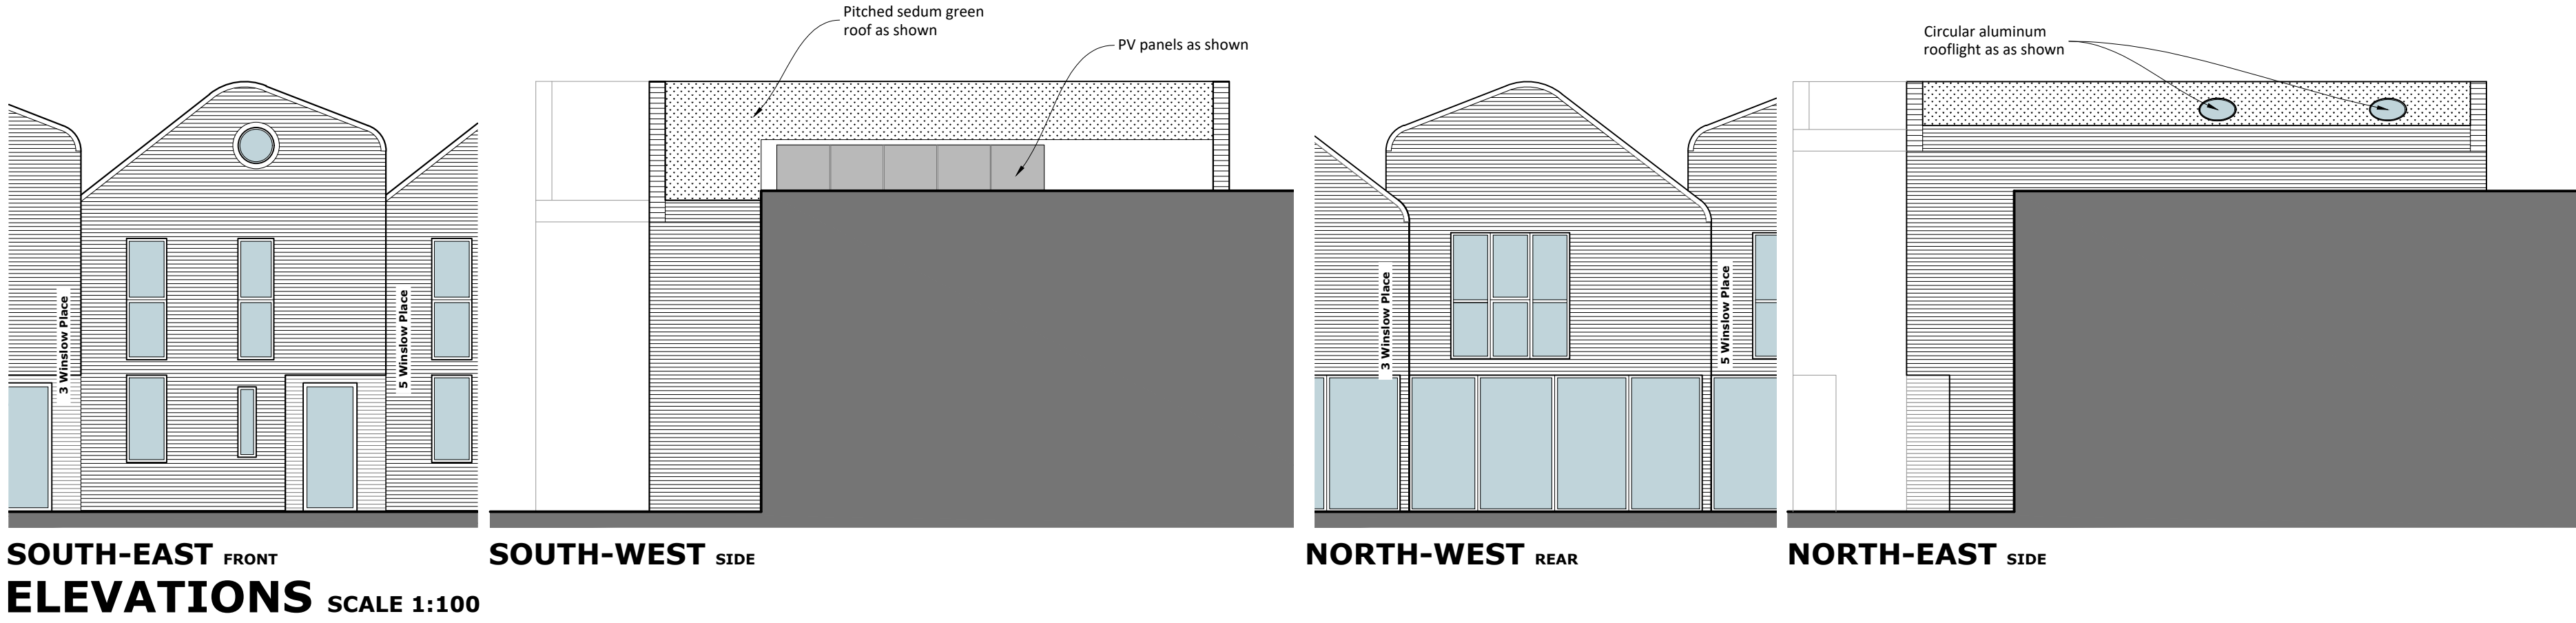

VOID
ARCHITECTURE

GENERAL NOTES

NOTES:
SURVEY INFORMATION PROVIDED BY THE CLIENT. ALL DIMENSIONS
MUST BE VERIFIED ON-SITE TO ENSURE ACCURACY BEFORE
PROCEEDING WITH ANY WORKS.

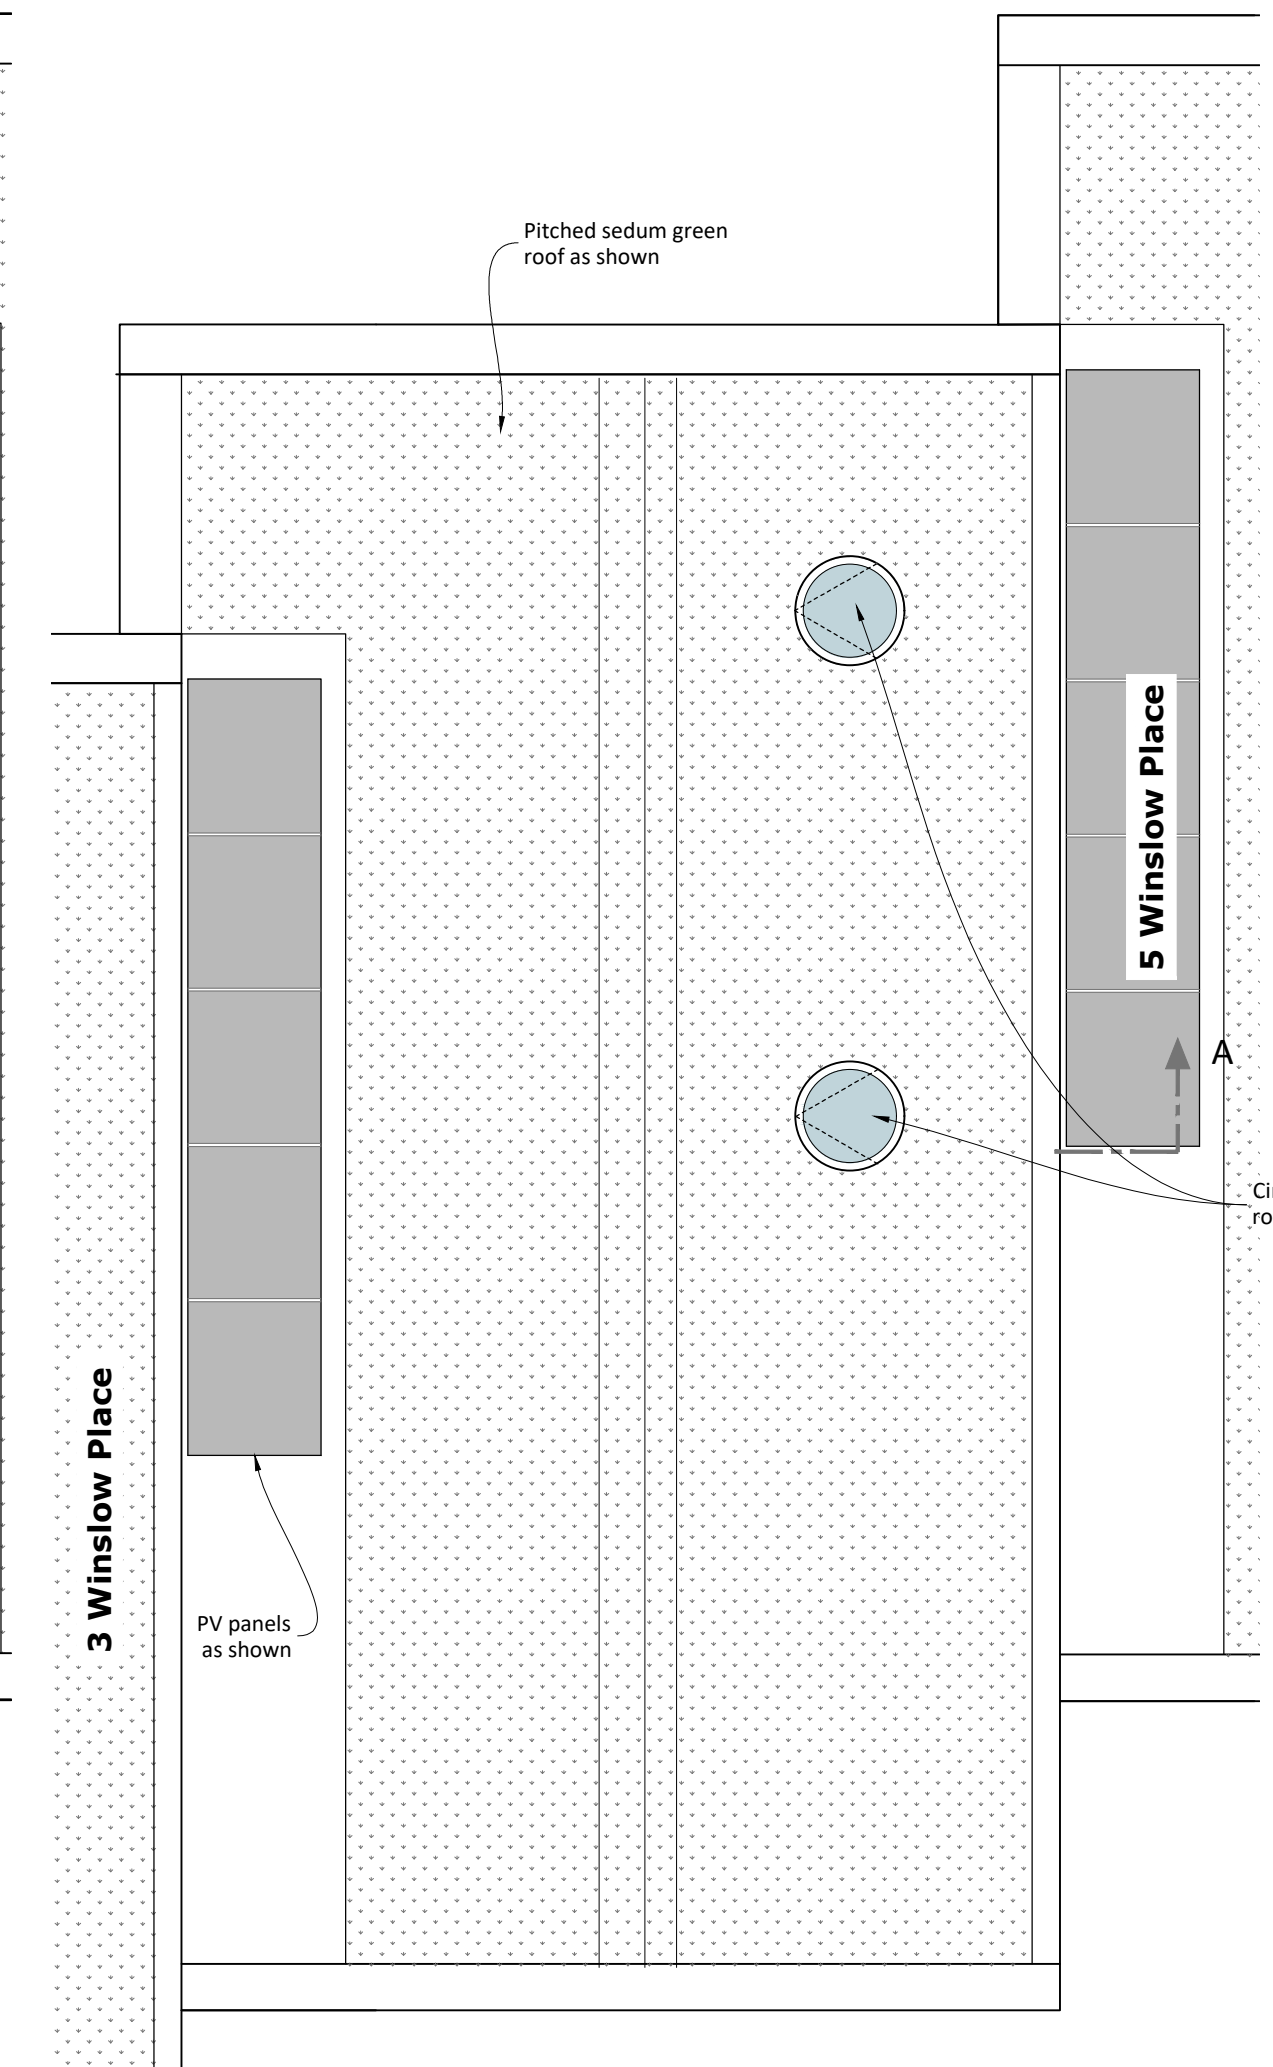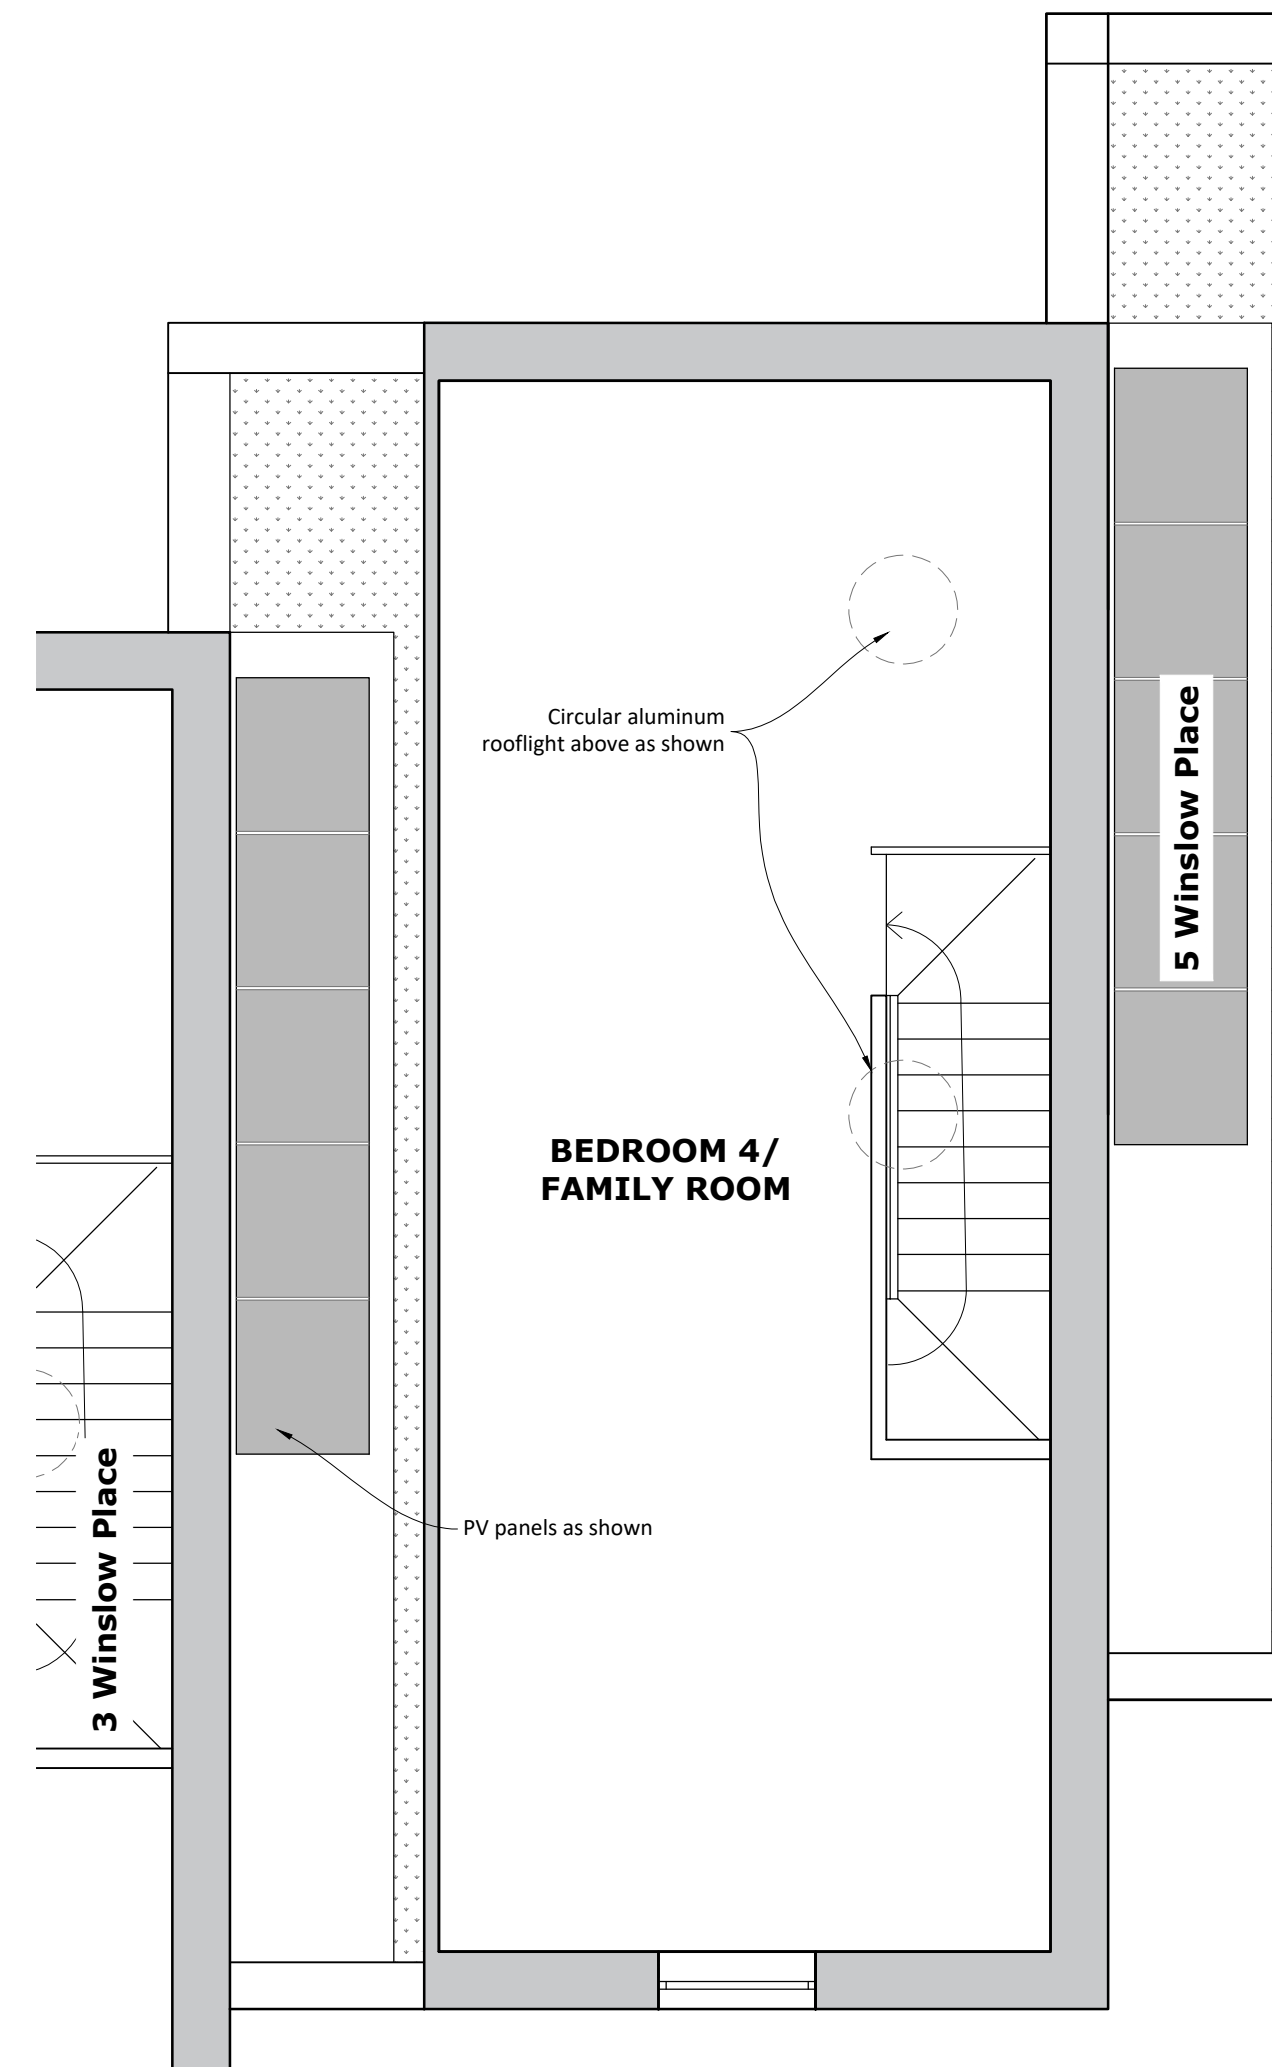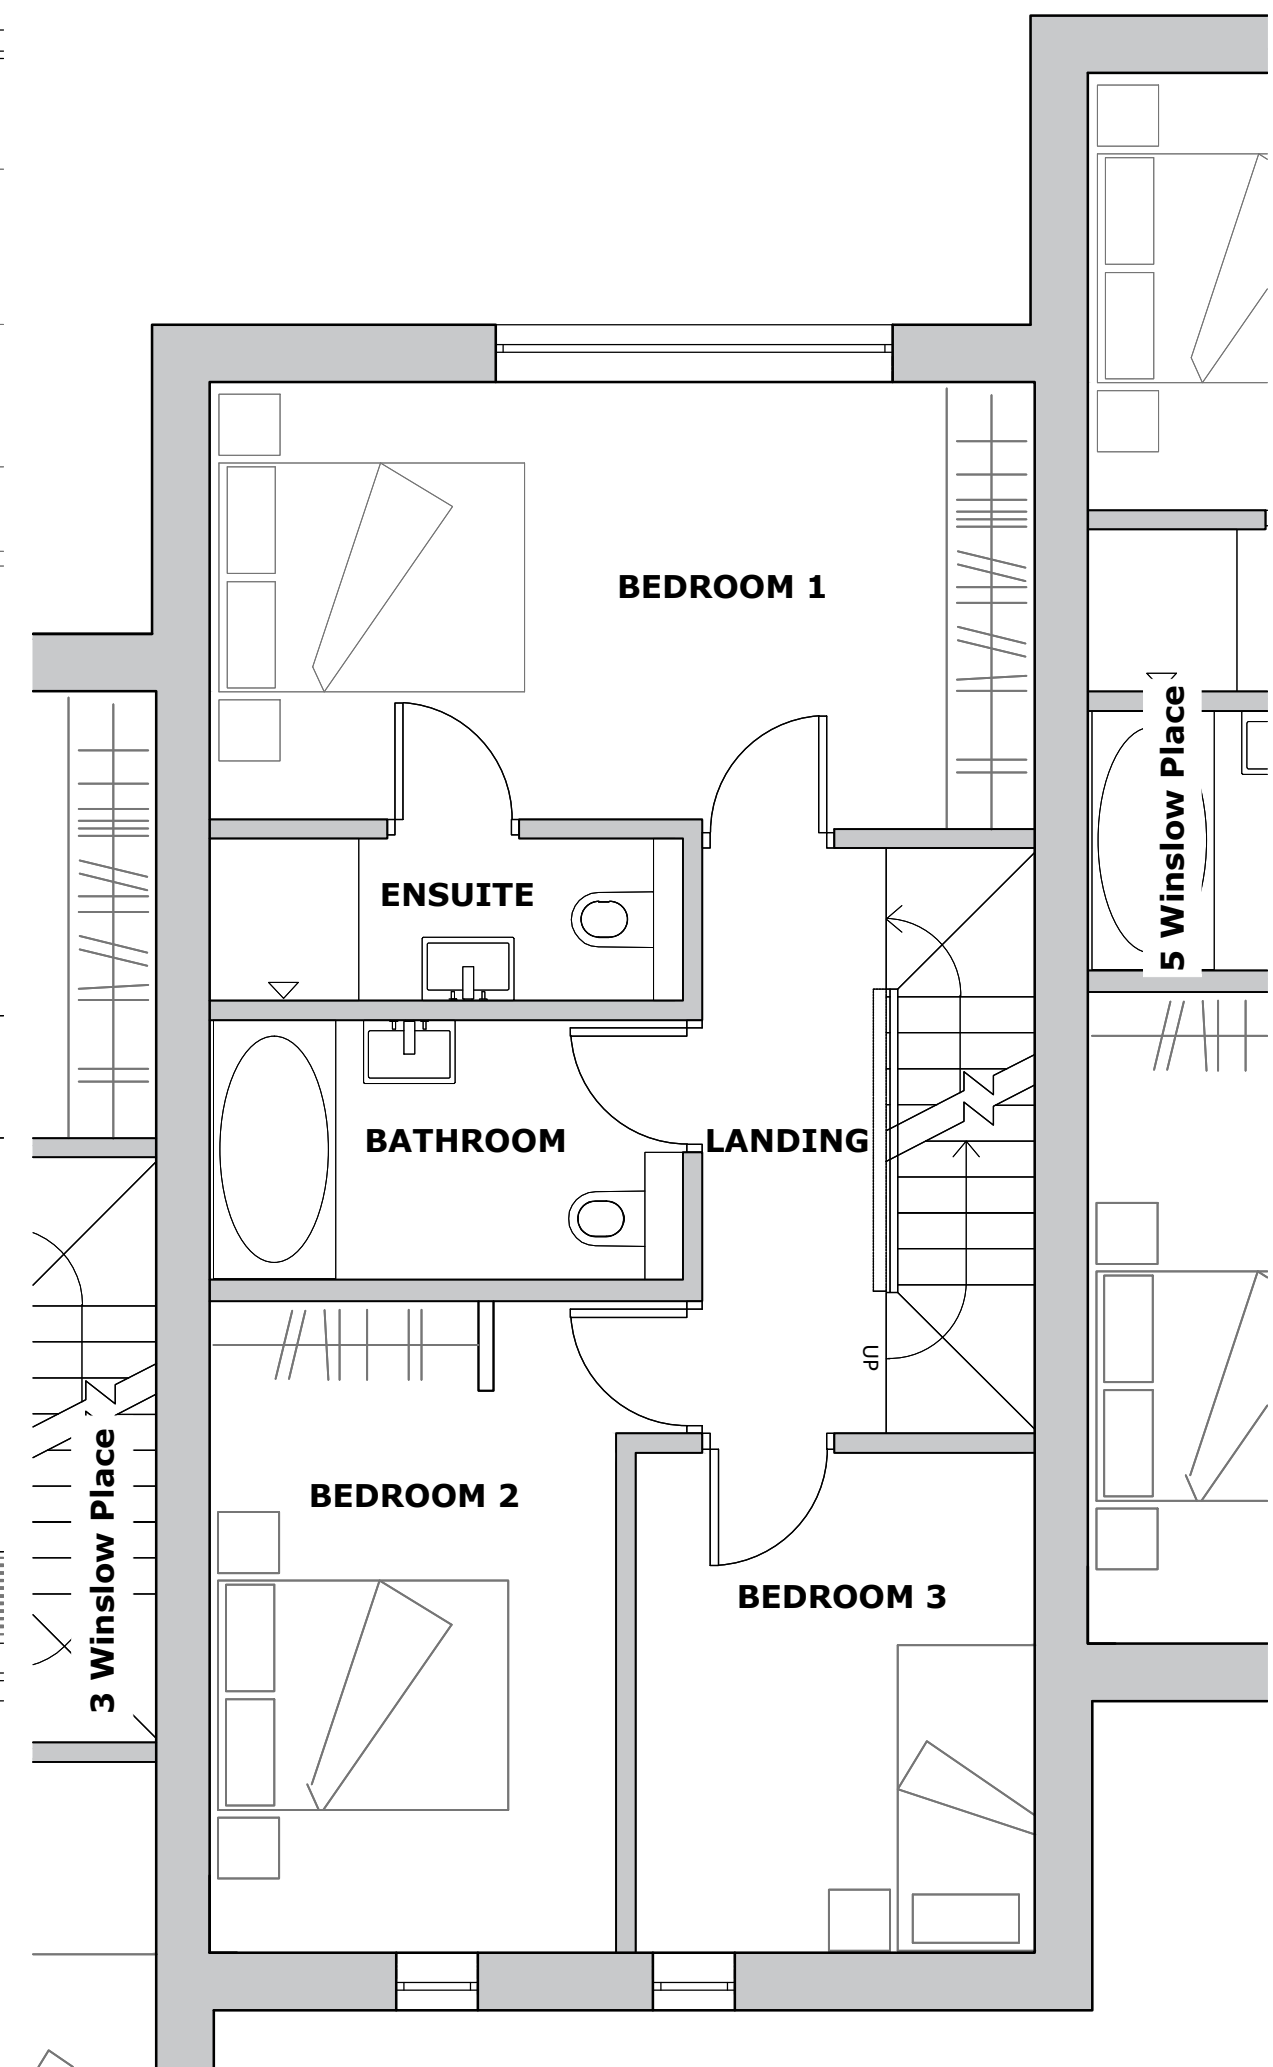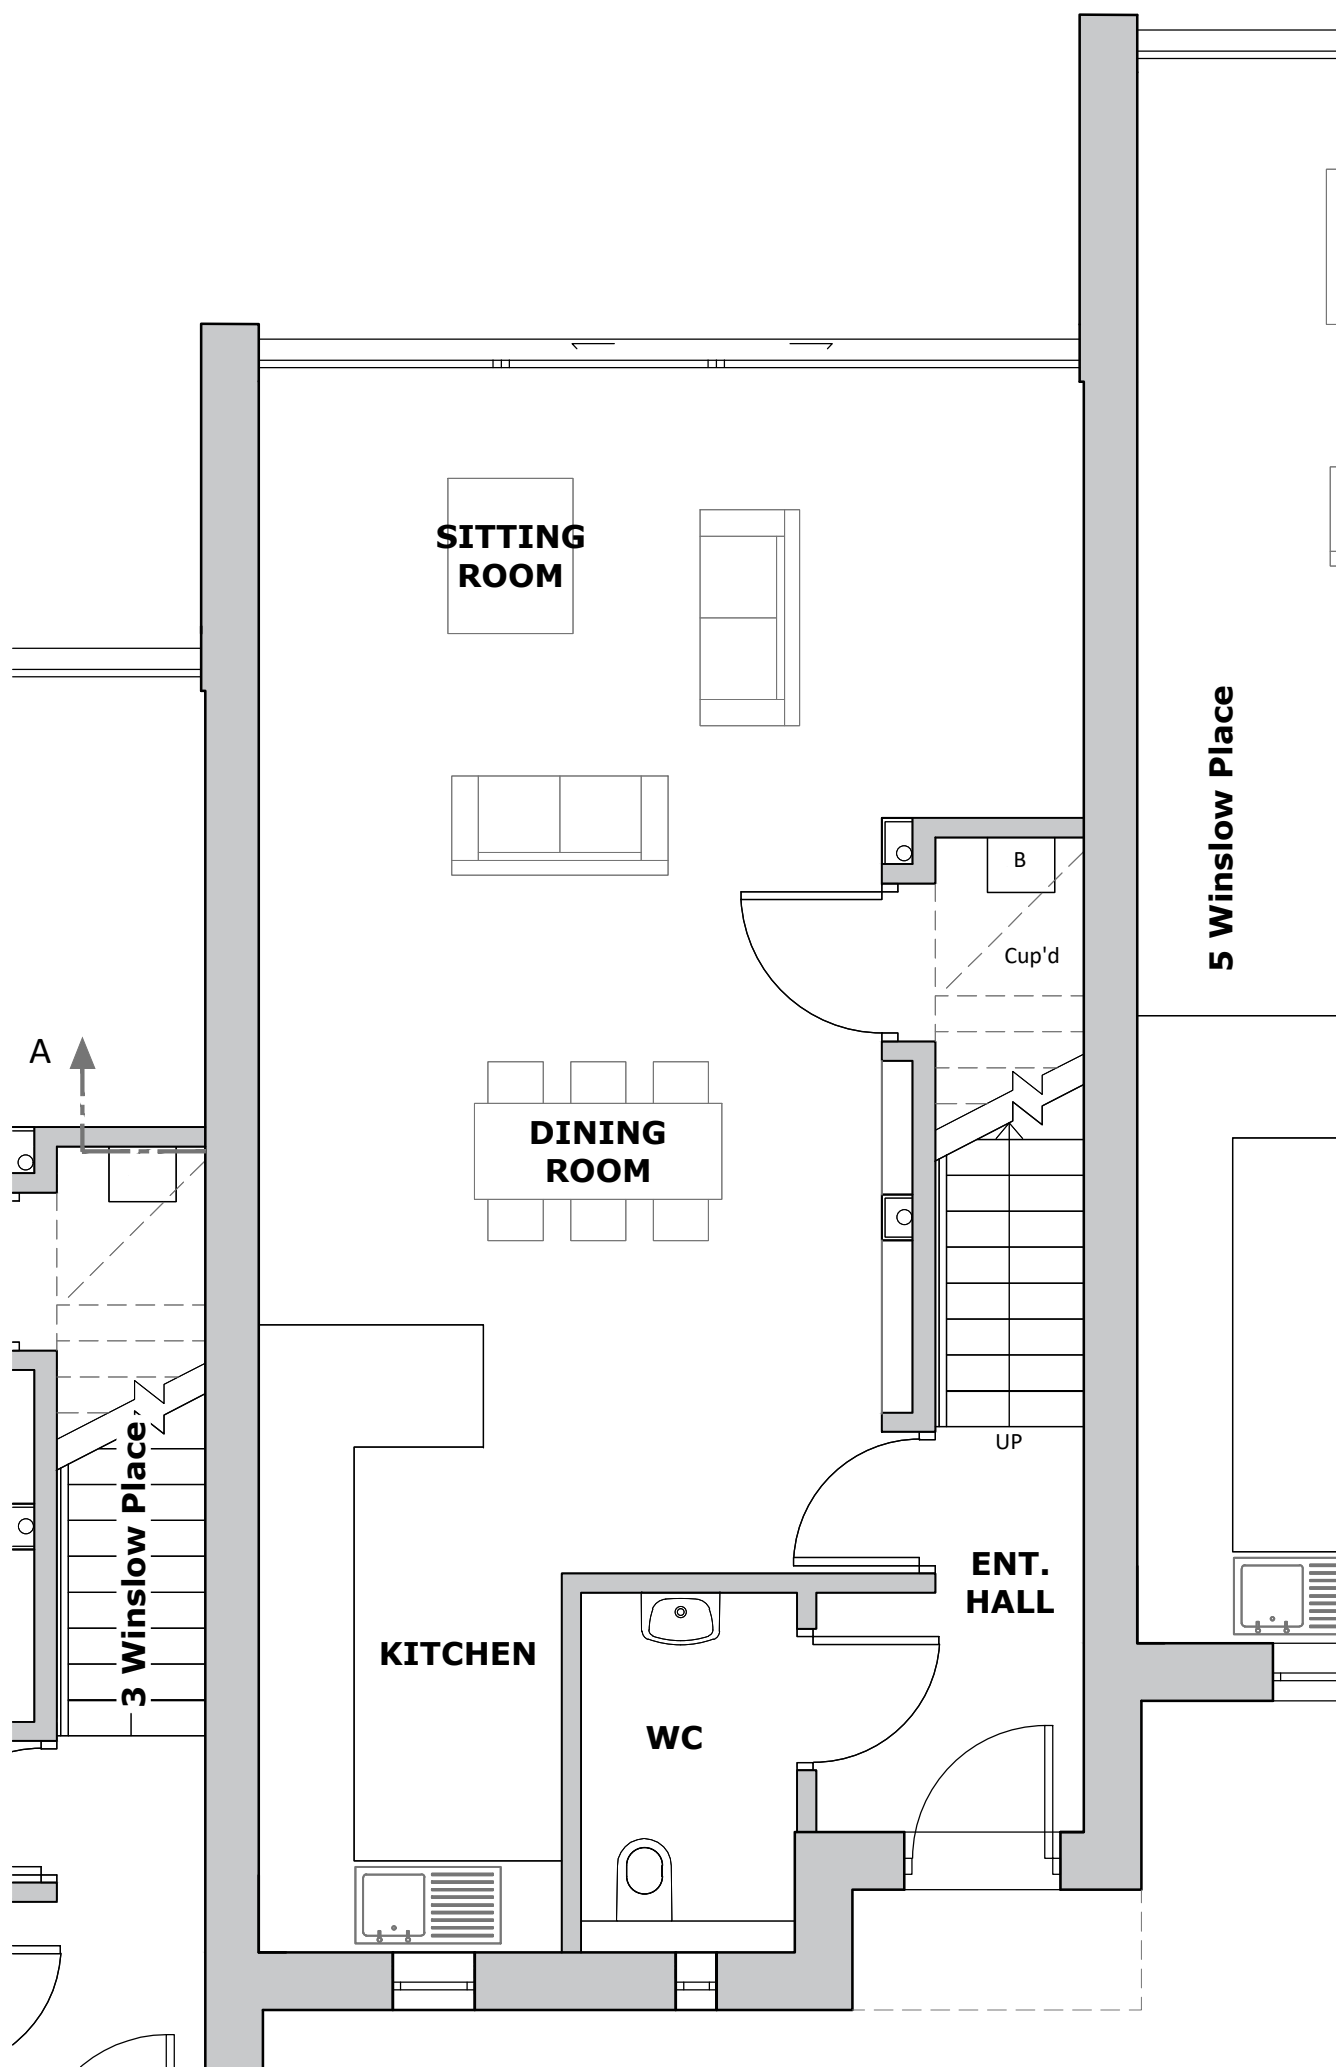

REVISION DETAILS:

PROJECT:
Proposed Replacement Roof Finish
4 Winslow Place
95 Imperial Road
London
N22 8QQ

CLIENT:
Mr V Sushko

TITLE:
Plans as Existing

DATE:
21/07/2026

VOID ARCHITECTURE

Heath Barn, Norwich Road, Fakenham,
Norfolk, NR21 8LZ

tel: 01328 801536
email: info@voidarchitecture.co.uk
web: www.voidarchitecture.co.uk



DRAWING: 1507.01 REV:

PAPER SIZE: A1