



Note existing terrace extended
as shown on the Architects plans
including new reinforced masonry
retaining walls

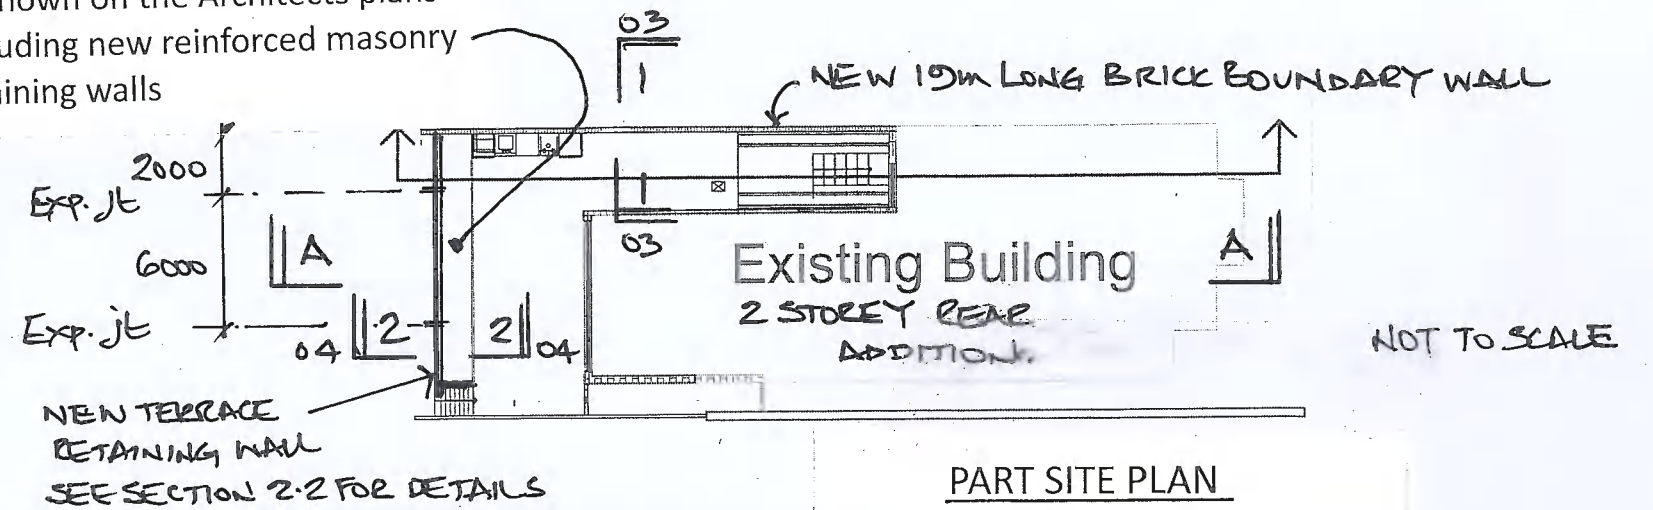

Solid 215 free standing face brickwork
boundary wall set above new terrace level

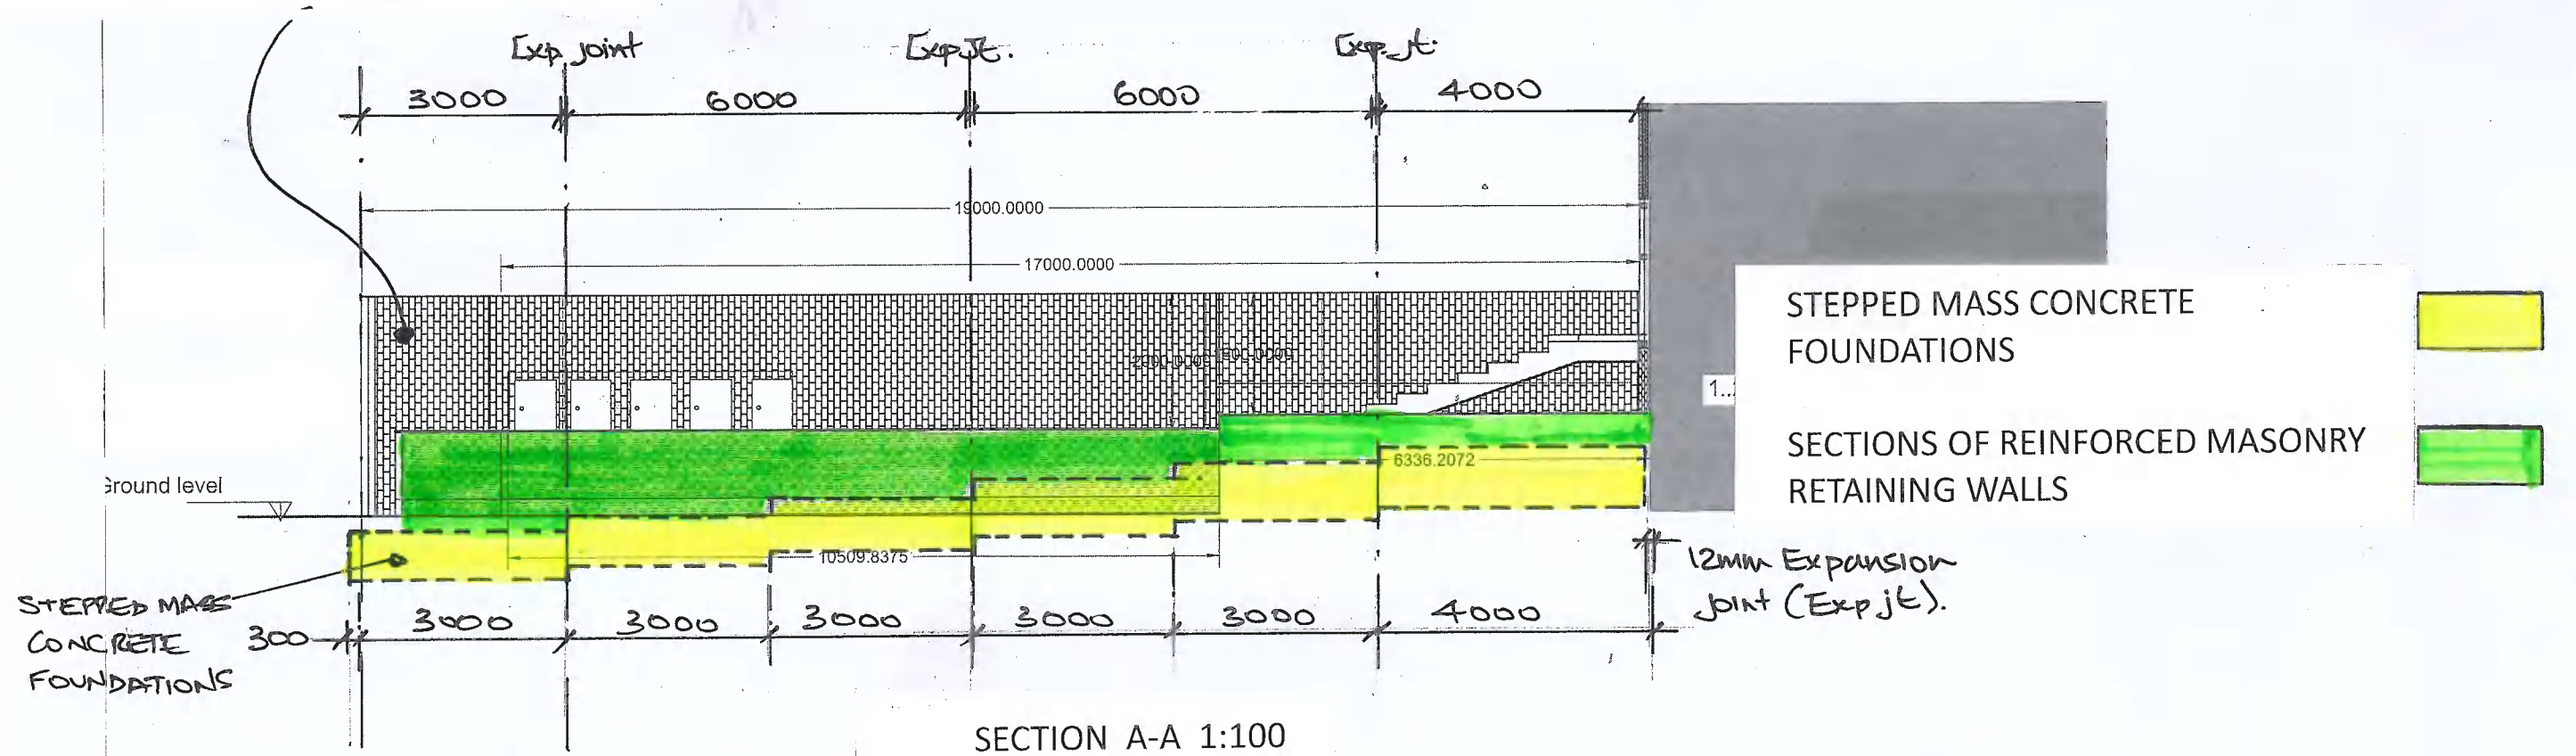

REX A 26-06-26 LENGTH OF BOUNDARY WALL NOW 19METRES