



1 **EXISTING SECTION CC**
1 : 50 @ A1, 1:100 @ A3

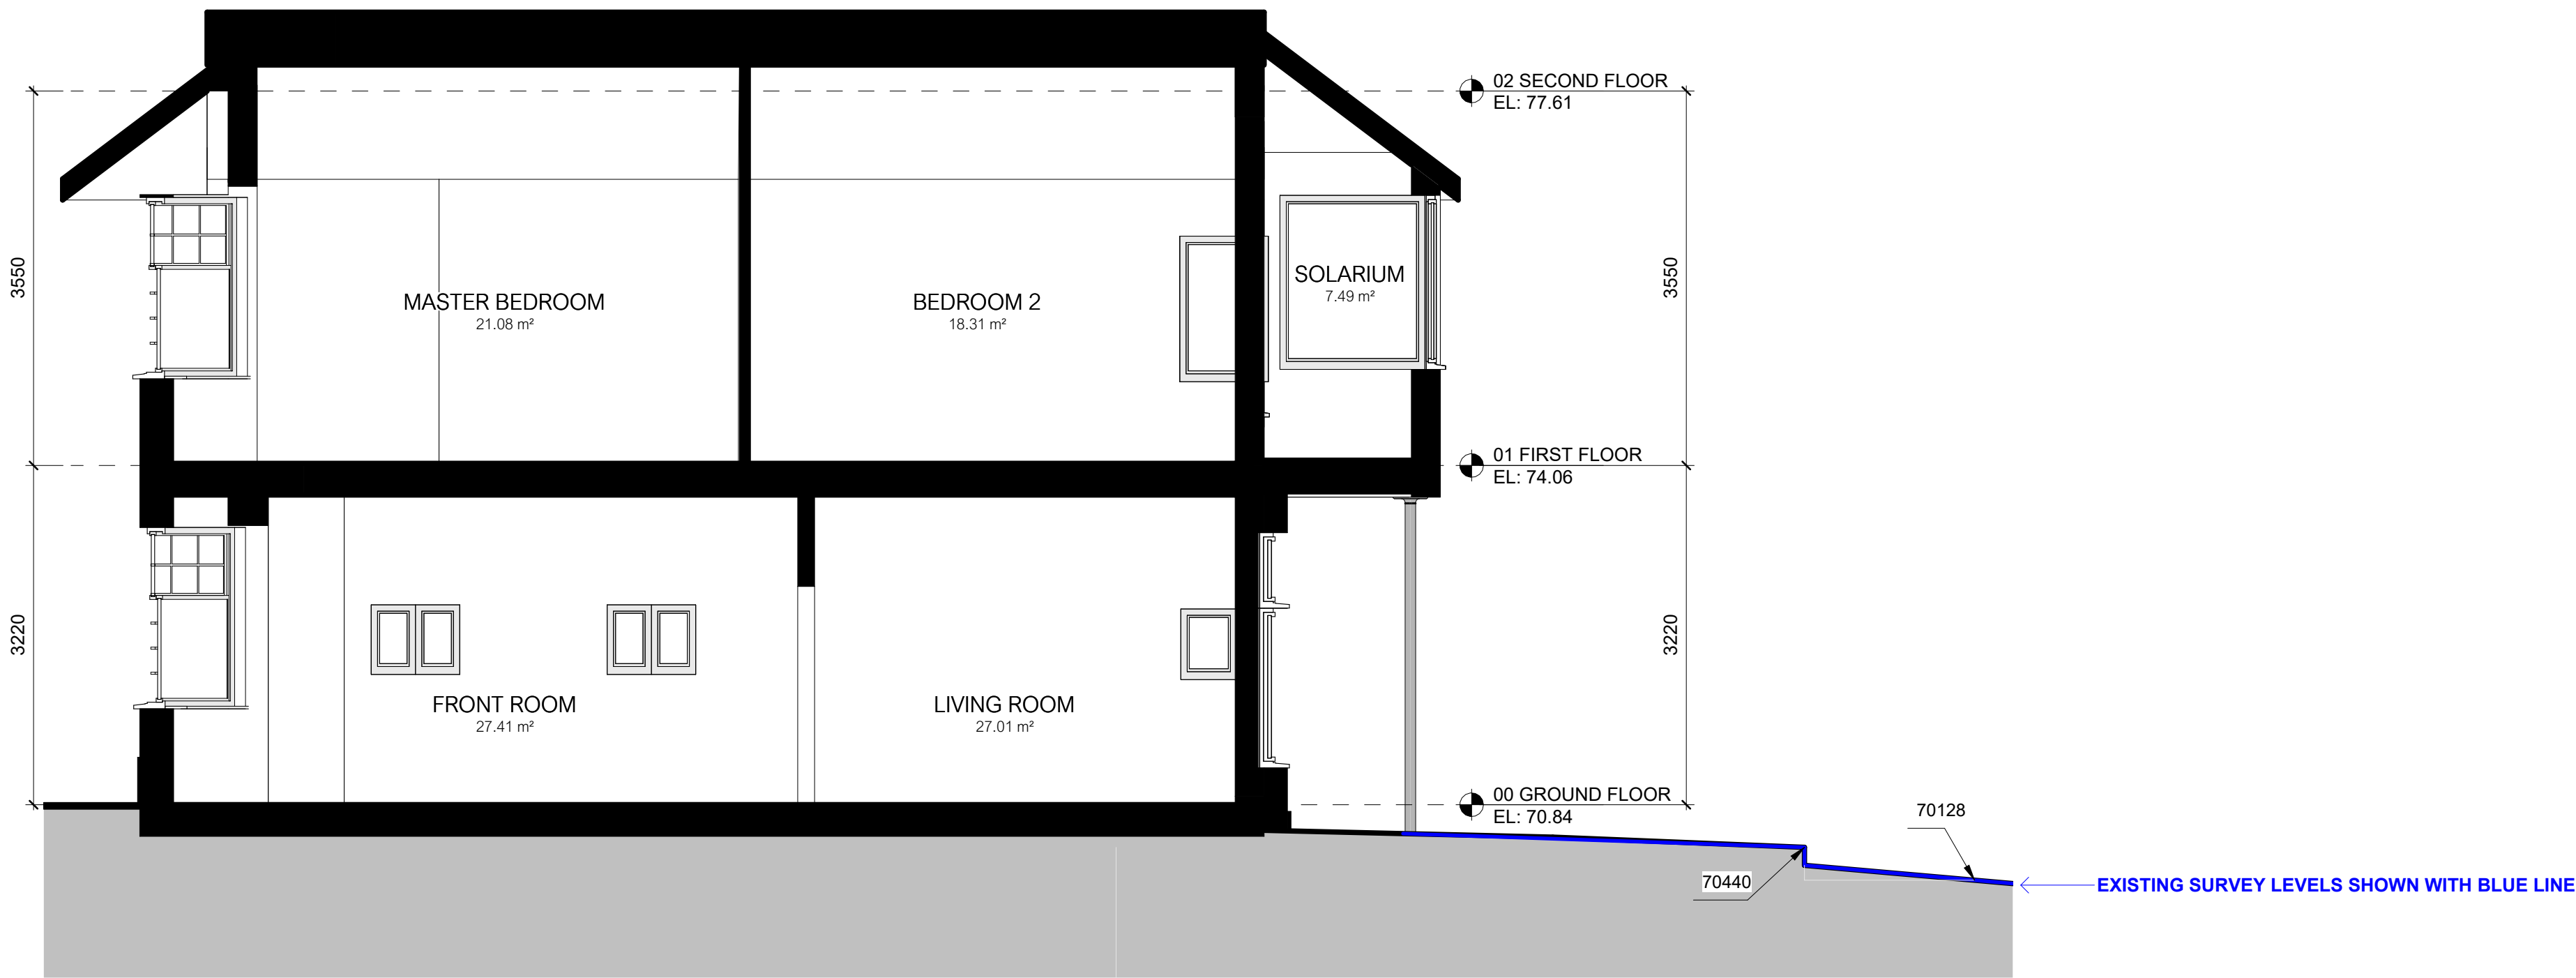

2 **PROPOSED SECTION CC**
1 : 50 @ A1, 1:100 @ A3

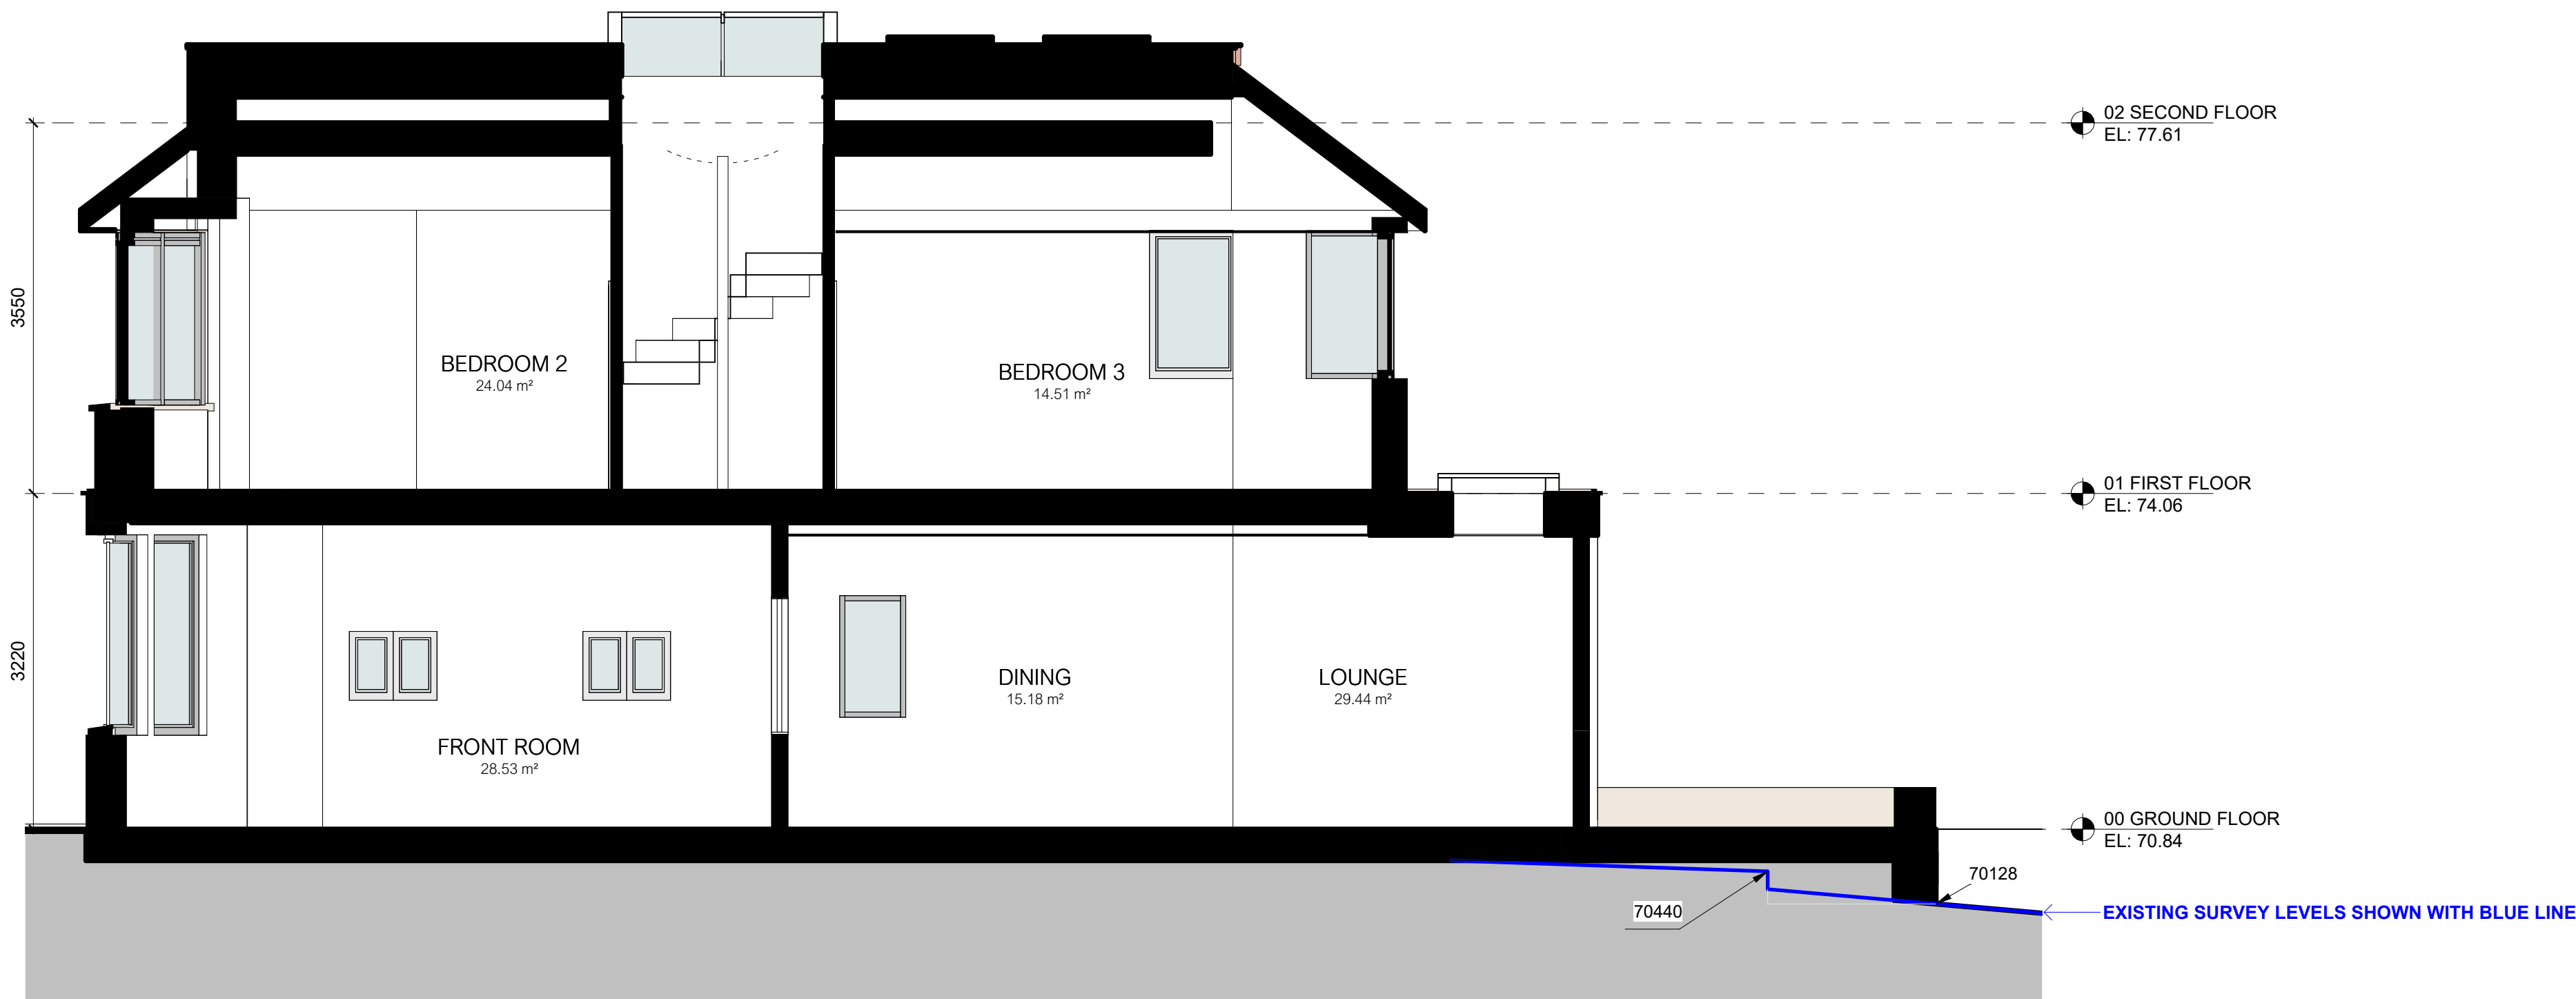

LINEWORKS

Drawings Notes:

This drawing is intended for the purpose indicated in the status box only. Scale from this drawing for planning purposes only. All site dimensions shown should be checked on site and discrepancies verified with the architect. This drawing must be read in conjunction with the relevant details and specifications shown.

Rev	Date	Note	CHKD
P1	21.07.26	PLANNING	RH

Drawing Status:

PLANNING

Drawing Title:

EXISTING AND PROPOSED SECTIONS CC

Client:

MR STAVROS STYLLIS

Drawing Reference:

0924	GA 312	P1
Project No.	Drawing Number	Revision
Scale @A1: 1 : 50	Drawn By: AK	Checked By: RH
Project Title:	21.07.26	

98 VALLANCE ROAD