
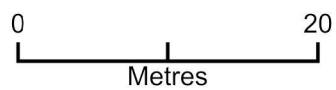


71 Fairfax Rd

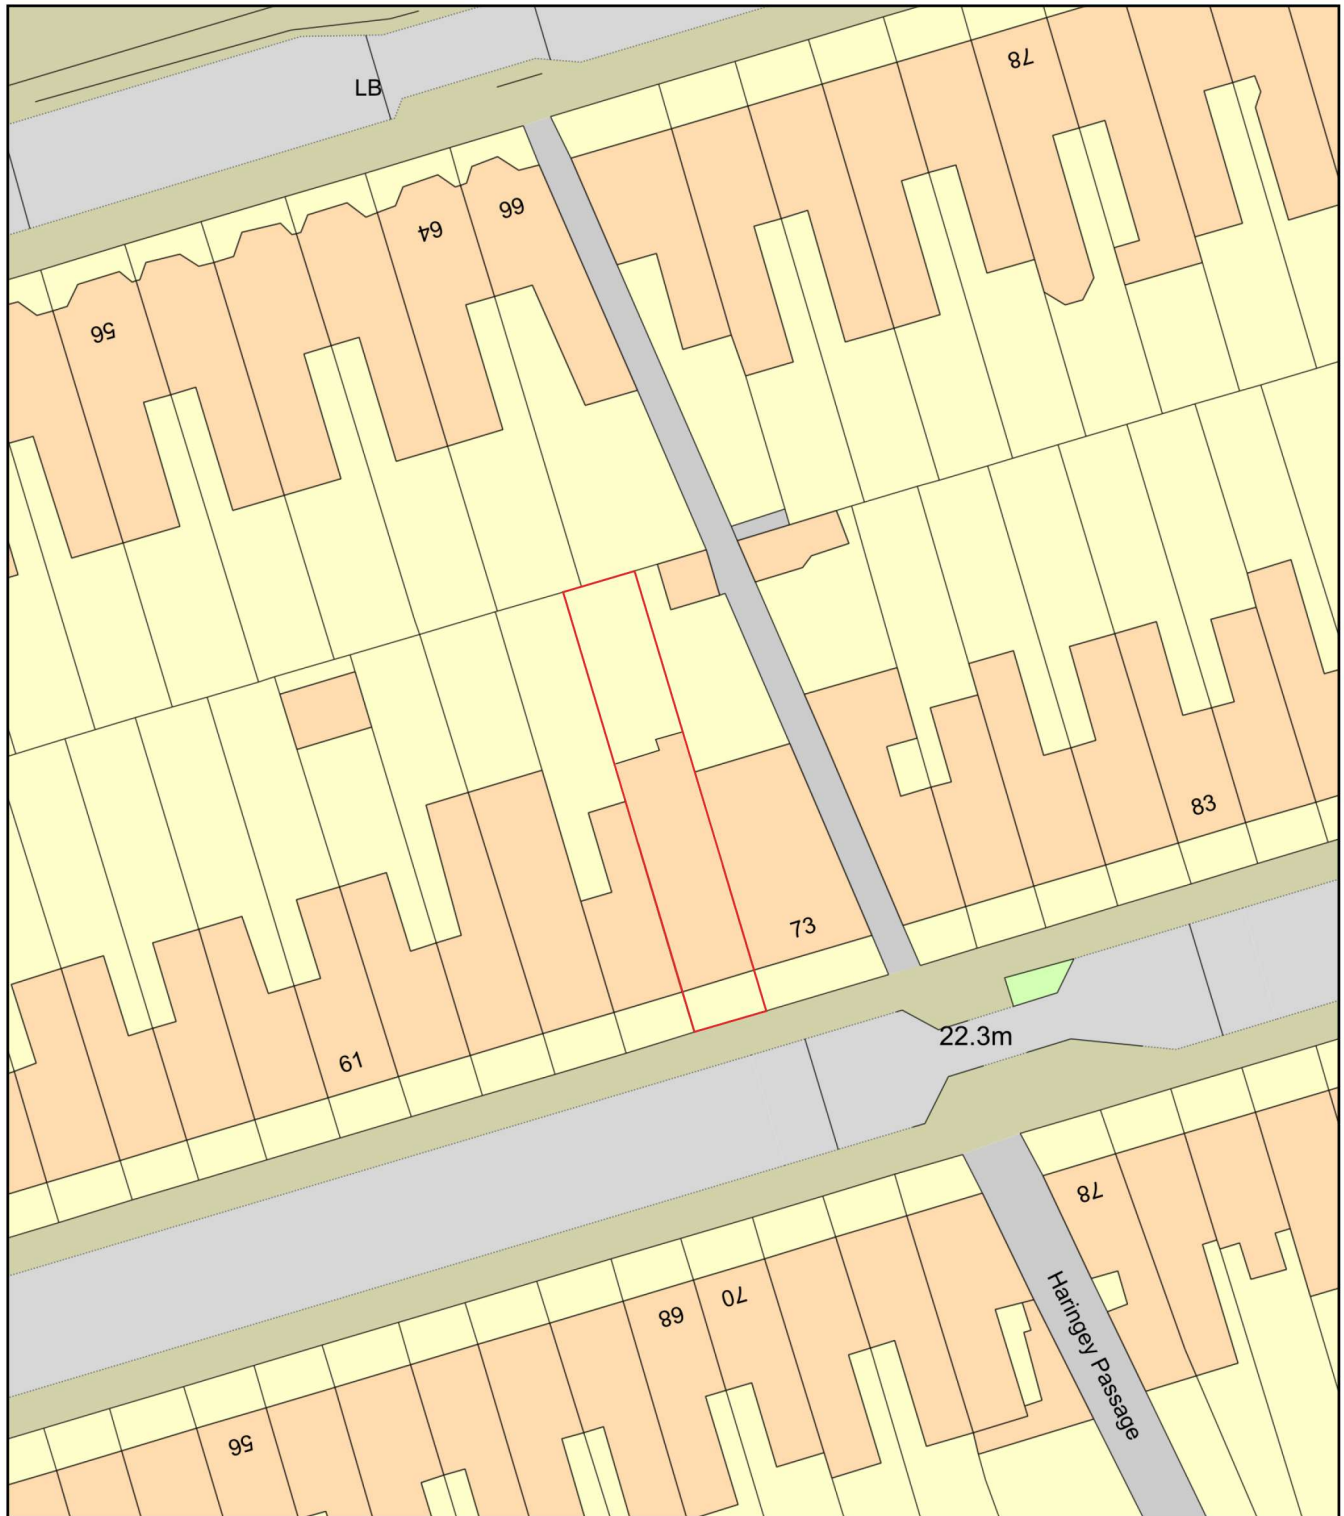

Project: 71 Fairfax Road, London
Drawing: Proposed Site Plan
Date: 28 Jul 2026
Plan Ref: TQRQM26209142520692