



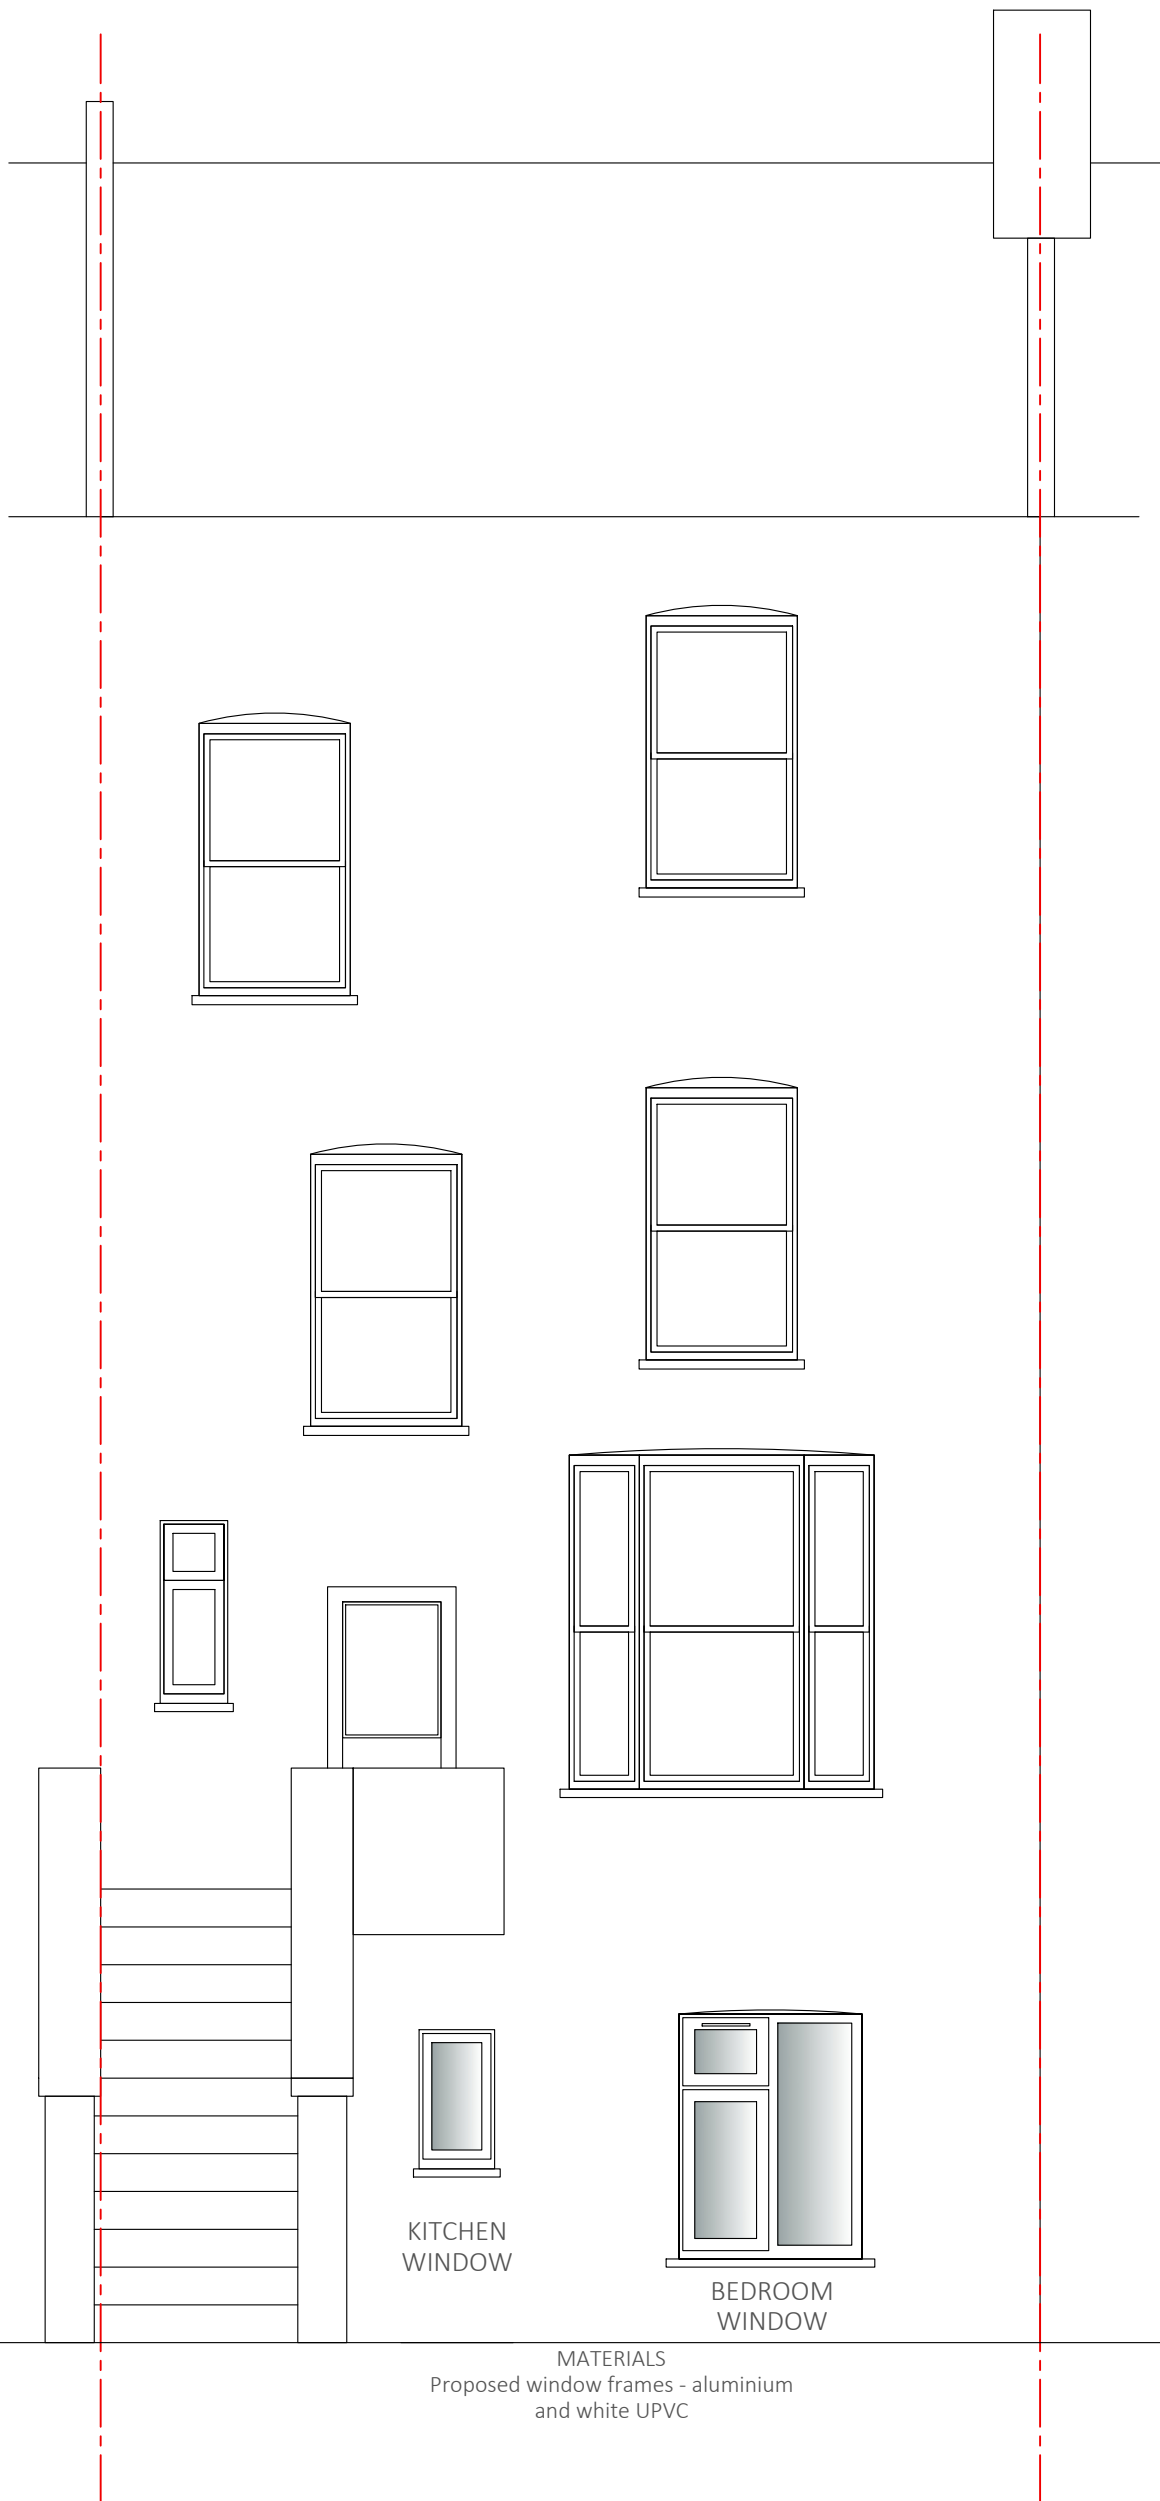

Front view



Rear view

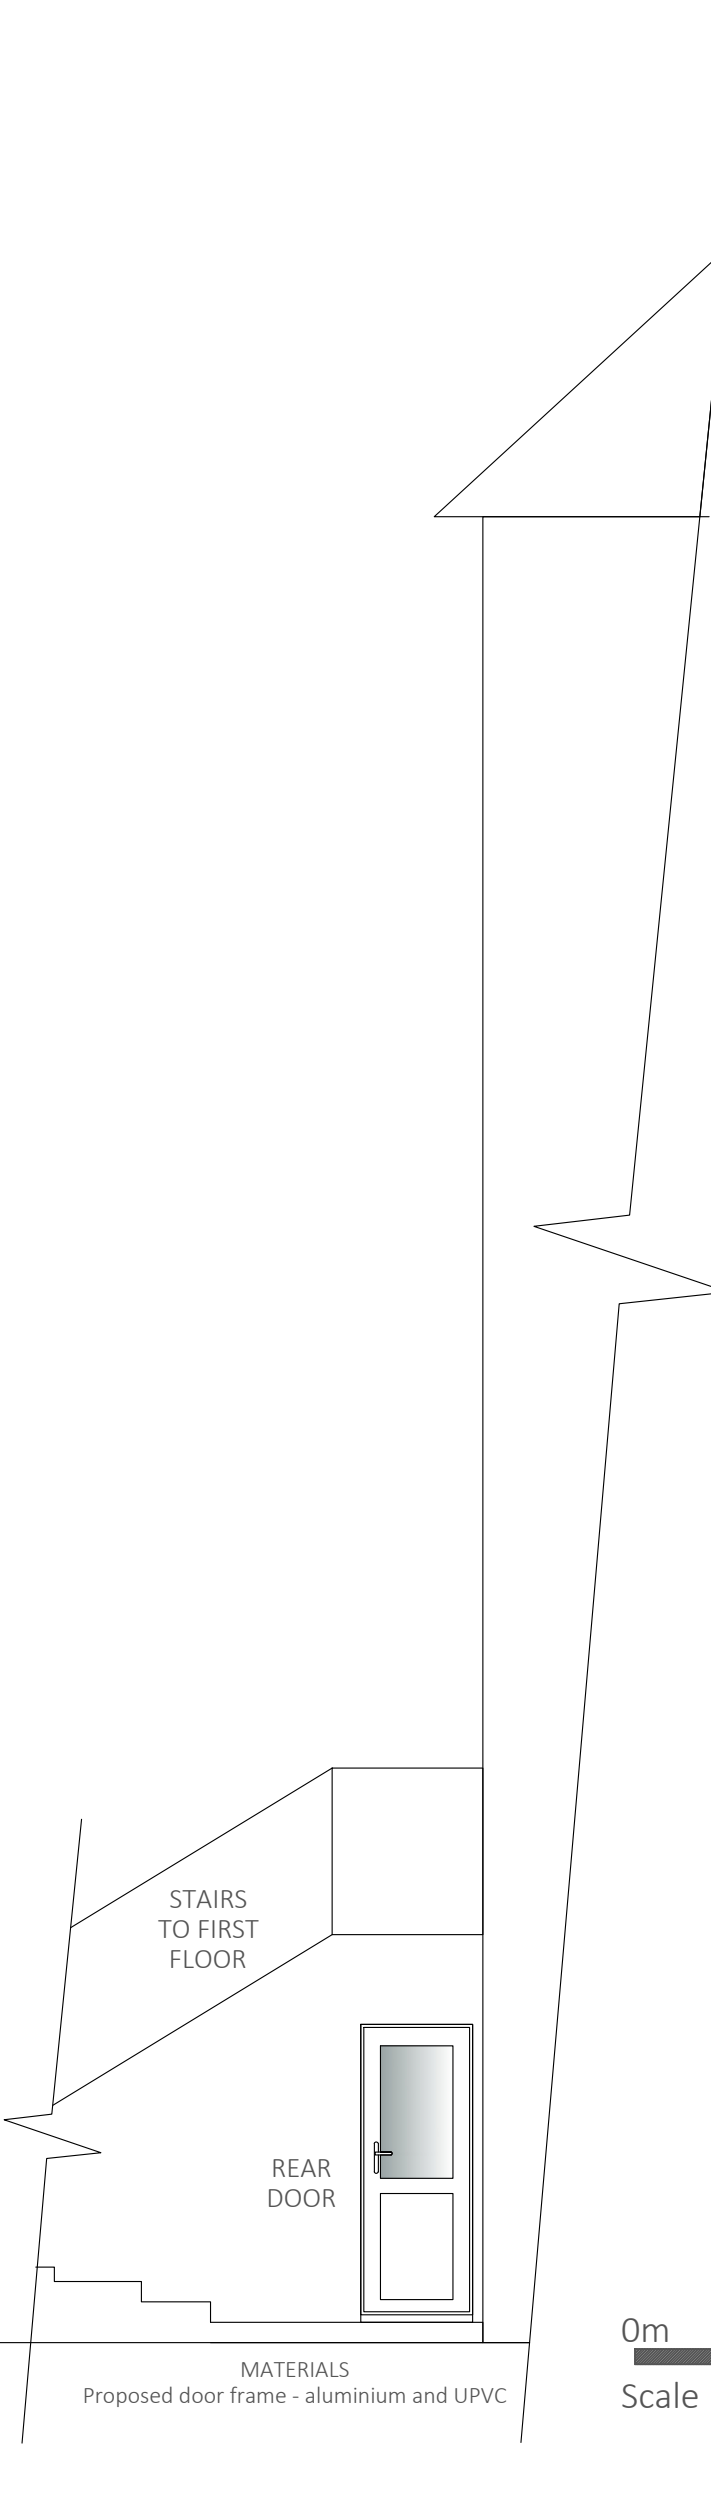


Side View  
view from the North West

NOTES:  
Plan is for planning application submission  
and must not be used for construction



Elevations - Proposed

Project: 168A Stroud Green Road, London  
Client: Stroud Green Housing Co-op  
Number: TI-HCG-001-004 revA  
Scale: 1:100 @A2  
Date: 18 May 2026

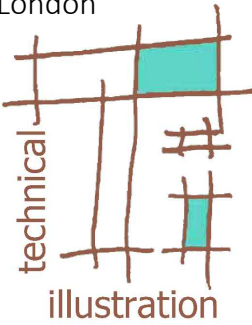

Technical Illustration  
Contact: Gillian at gepakeman@gmail.com or telephone 07379019667