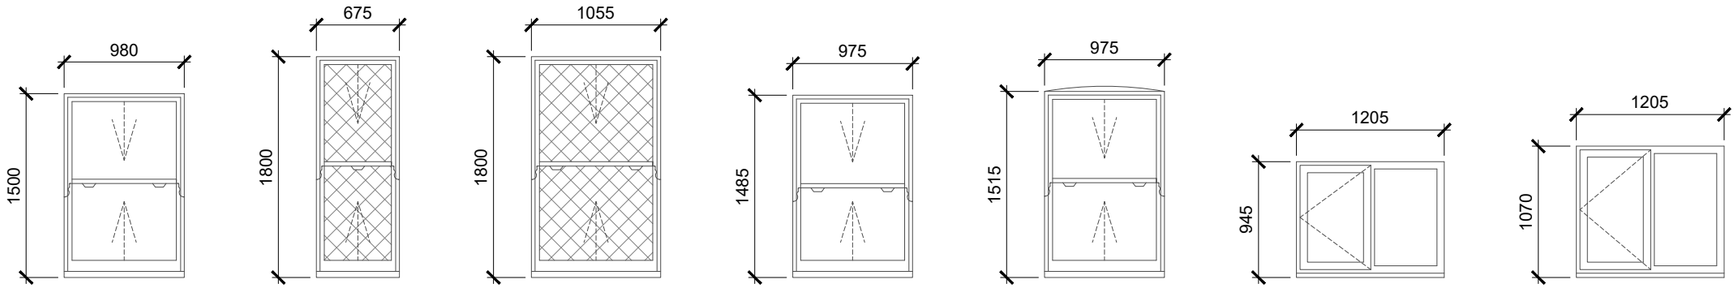

Existing material: Timber Glazing: Single	Existing material: Timber Glazing: Single	Existing material: Timber Glazing: Single	Existing material: Timber Glazing: Single
W01	W02	W03	W04
2.no	2.no	1.no	1.no

Existing material: Timber Glazing: Single	Existing material: Timber Glazing: Single	Existing material: Timber Glazing: Single	Existing material: Timber Glazing: Single
W05	W06	W07	
1.no	1.no	1.no	

1 Existing Window Schedule

Scale:1:50 @ A3

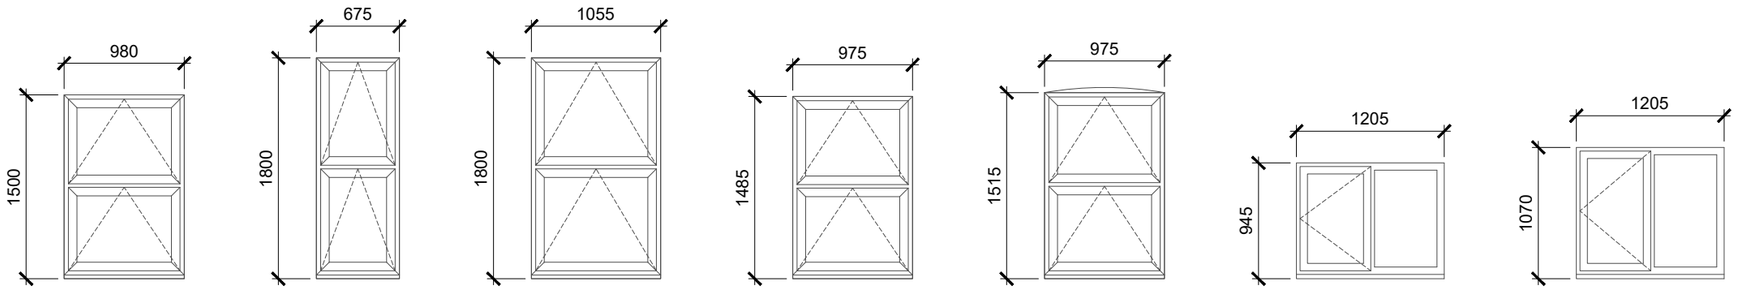

Proposed material: uPVC Glazing: Double	Proposed material: uPVC Glazing: Double	Proposed material: uPVC Glazing: Double	Proposed material: uPVC Glazing: Double
W01	W02	W03	W04
2.no	2.no	1.no	1.no

Proposed material: uPVC Glazing: Double	Proposed material: uPVC Glazing: Double	Proposed material: uPVC Glazing: Double	Proposed material: uPVC Glazing: Double
W05	W06	W07	
1.no	1.no	1.no	

2 Proposed Window Schedule

Scale:1:50 @ A3

Scale Bar 1:50

0 0.5 1 2.5m

Rev	Description	By	QA	DD.MM.YY
P1	Planning	TVS	DM	05.07.26

© This drawing and any design hereon is the copyright of Potter Raper and must not be reproduced without their written consent. All drawings remain the property of Potter Raper. Figured dimension only to be taken from this drawing. All dimensions to be checked on site. Please inform Potter Raper immediately of any discrepancies before work proceeds.

Client
Wates / Clarion

Project Name
Capital Works 2026 / 27

Project Location
13 Elmar Road, Haringey,
London, N15 5DH

Sheet Name
Existing and Proposed
Window Schedules

Project Status
Planning

Drawing Nr.
12235-PR-ER_13-ZZ-DR-A-PL401

Scale
1:50 @ A3

POTTER RAPER
Duncan House
1A Burnhill Road
Beckenham
Kent
BR3 3LA
Tel: 020 8658 3538