



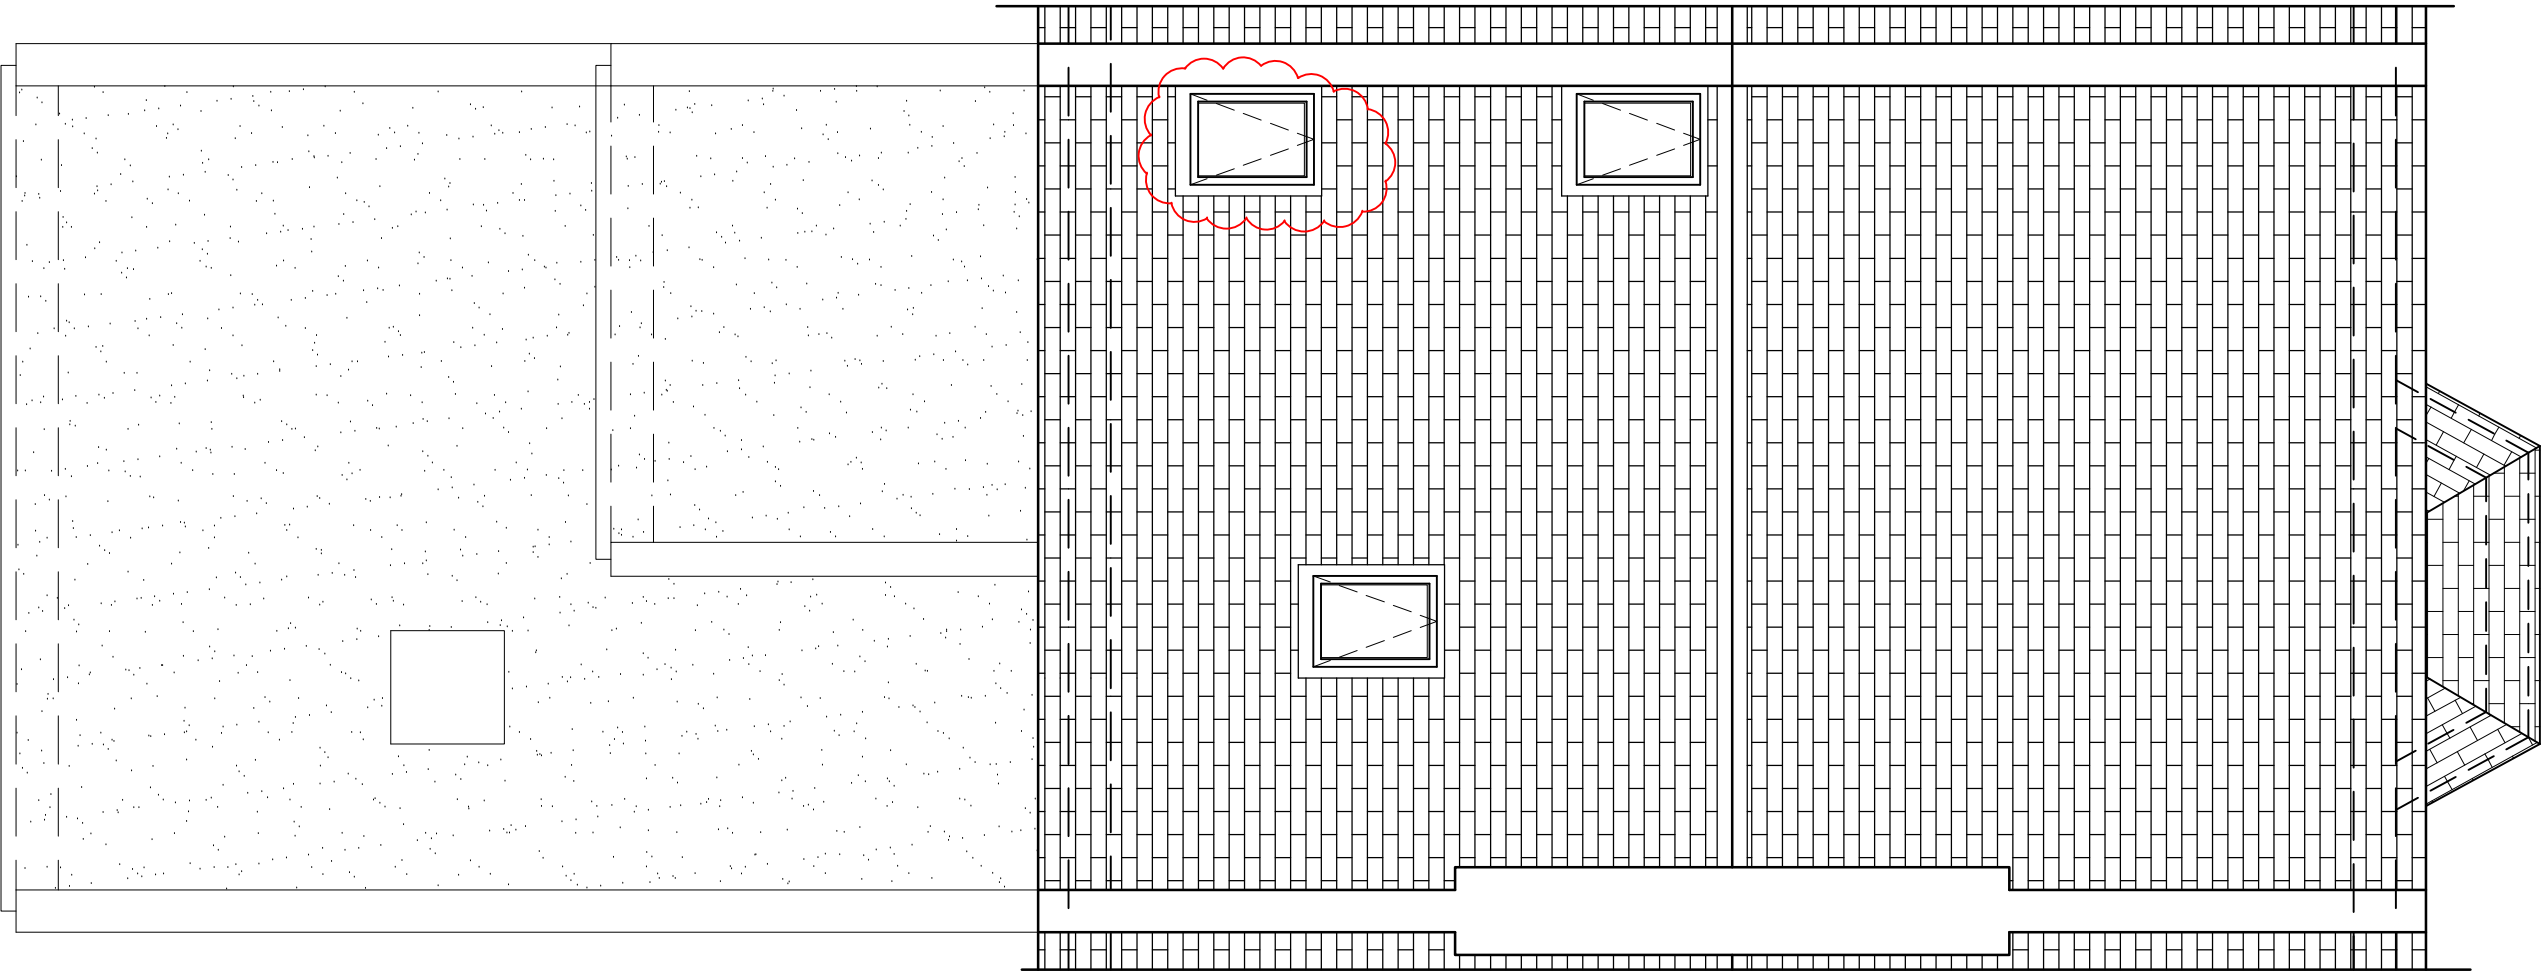

Existing Roof Layout

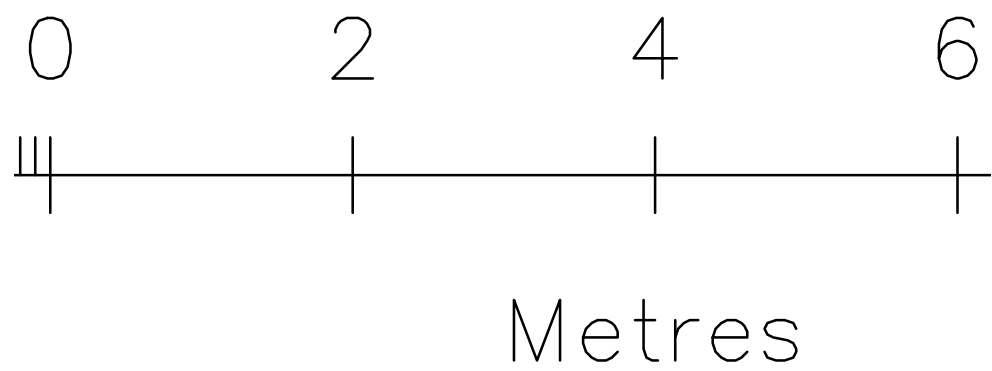

|                                                                                                 |                           |                         |                              |
|-------------------------------------------------------------------------------------------------|---------------------------|-------------------------|------------------------------|
| Title:<br>Proposed Rear Dormer Window to<br>Mid-Terrace Dwelling at<br>No.14 Perth Road, N4 3HB |                           | Drawn by:<br>Paul Brown |                              |
| Client:<br>Mr Sean Nugent                                                                       |                           |                         |                              |
| Drawing Title:<br><br>Existing Roof Layout                                                      | Drawing No:<br><br>PL-05a | Date:<br><br>Mar' 26    | Scale:<br><br>1 : 50<br>@ A3 |