




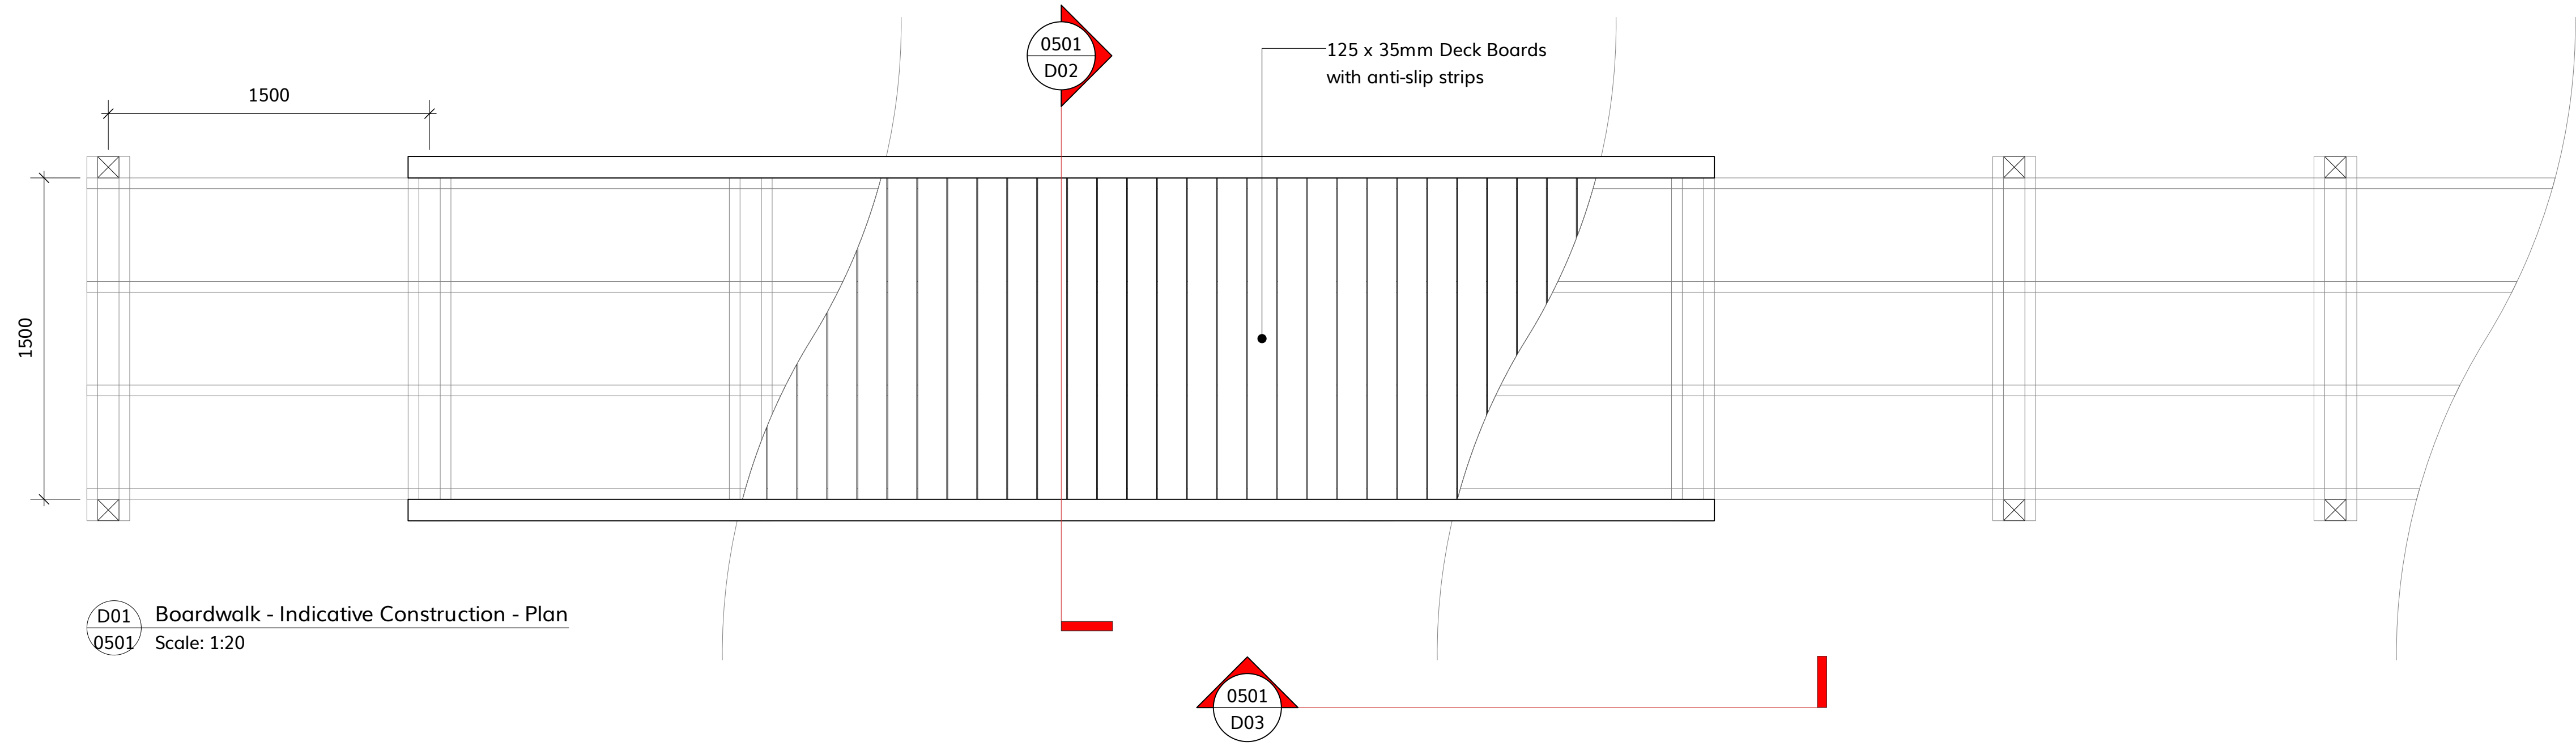


D01 Boardwalk - Indicative Construction - Plan
0501 Scale: 1:20

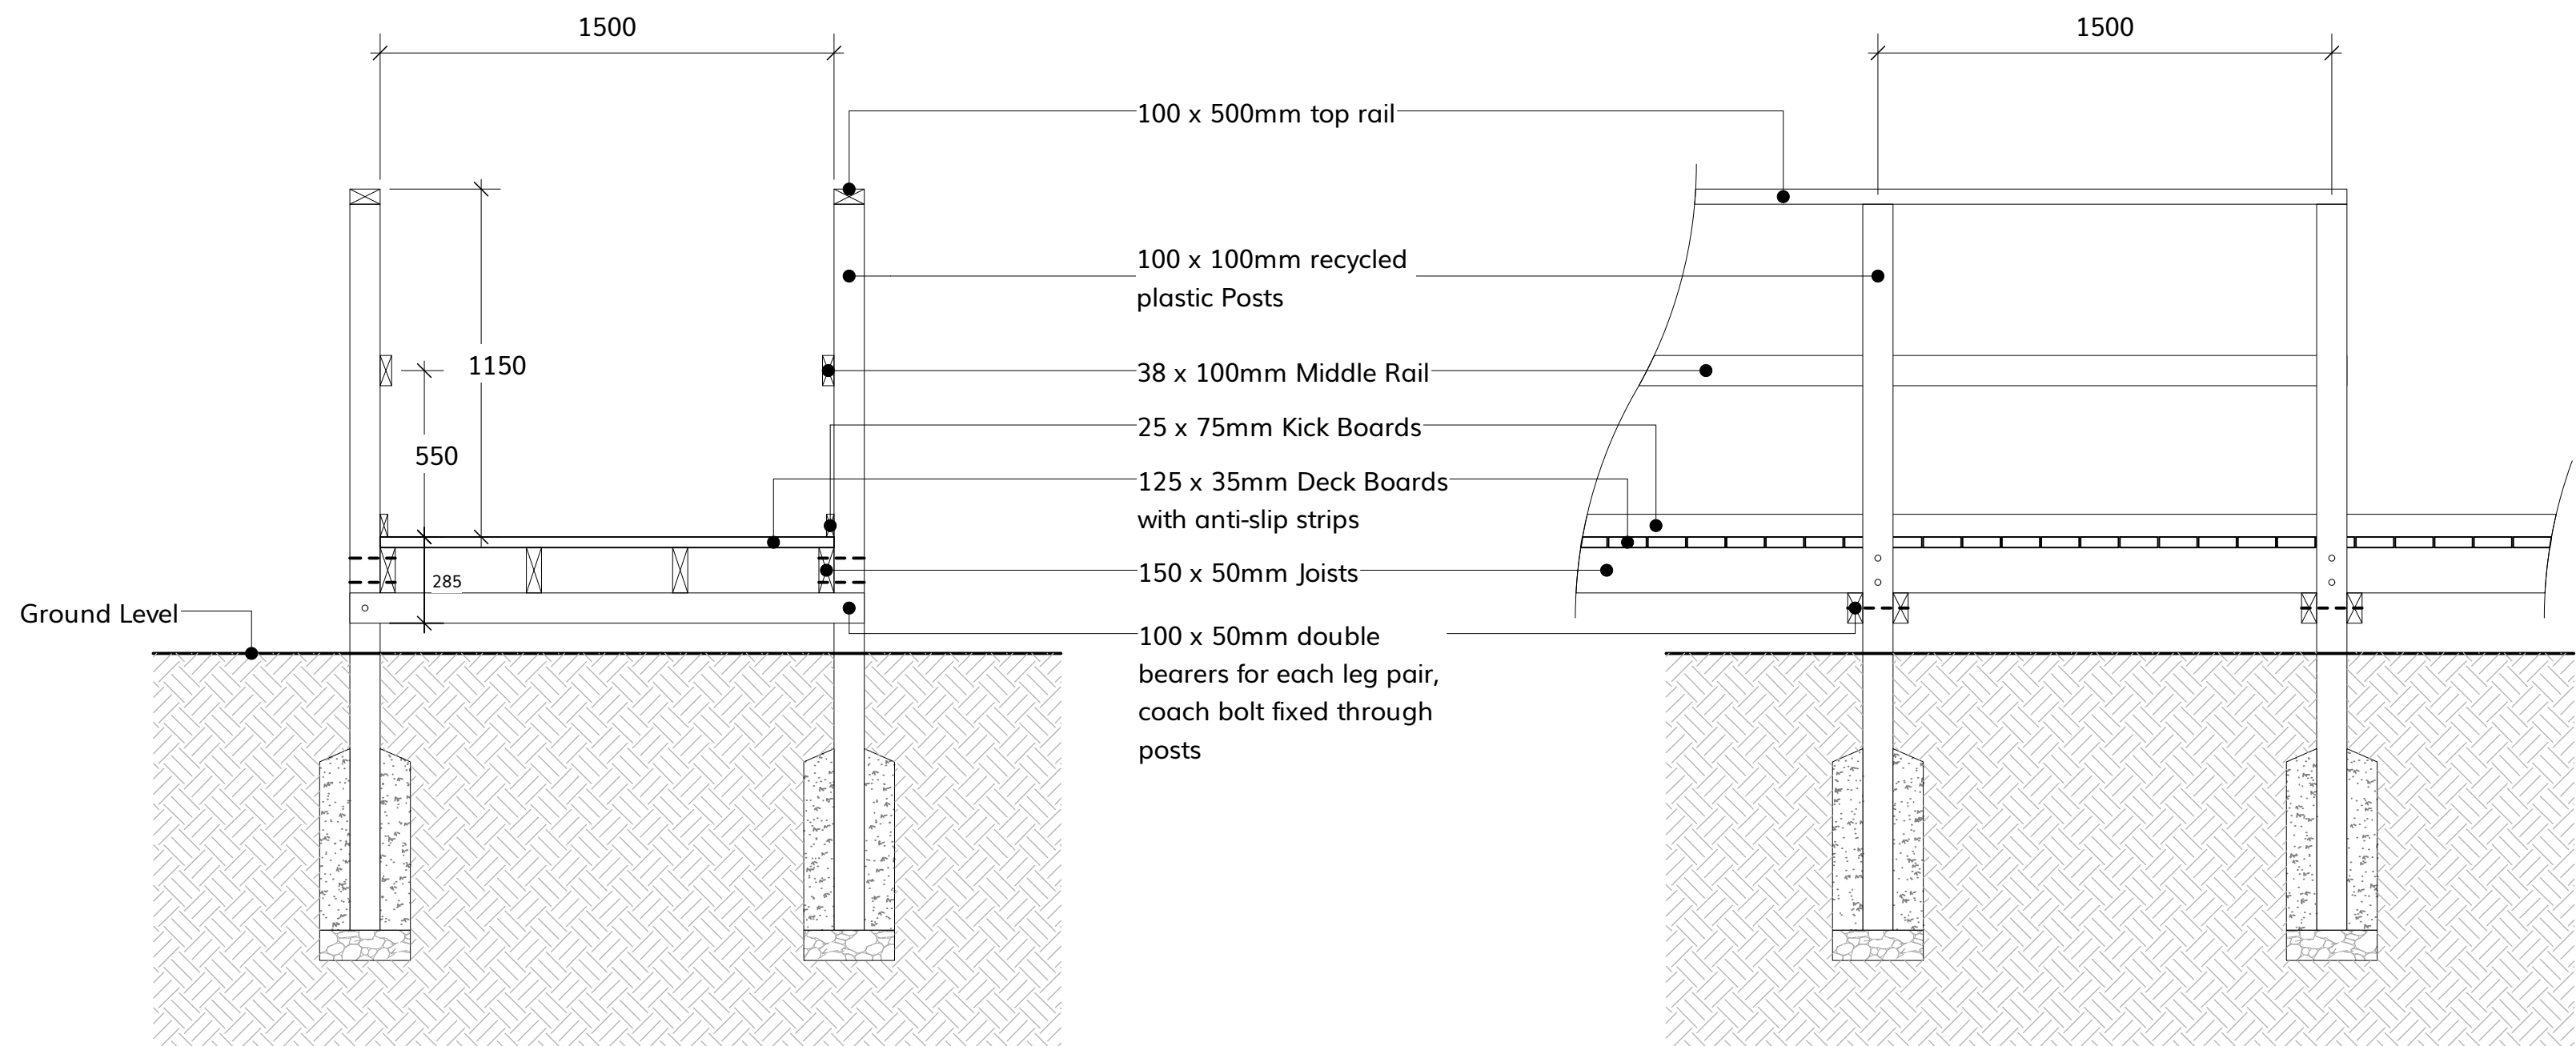

D02 Boardwalk - Indicative Construction - Section
0501 Scale: 1:20

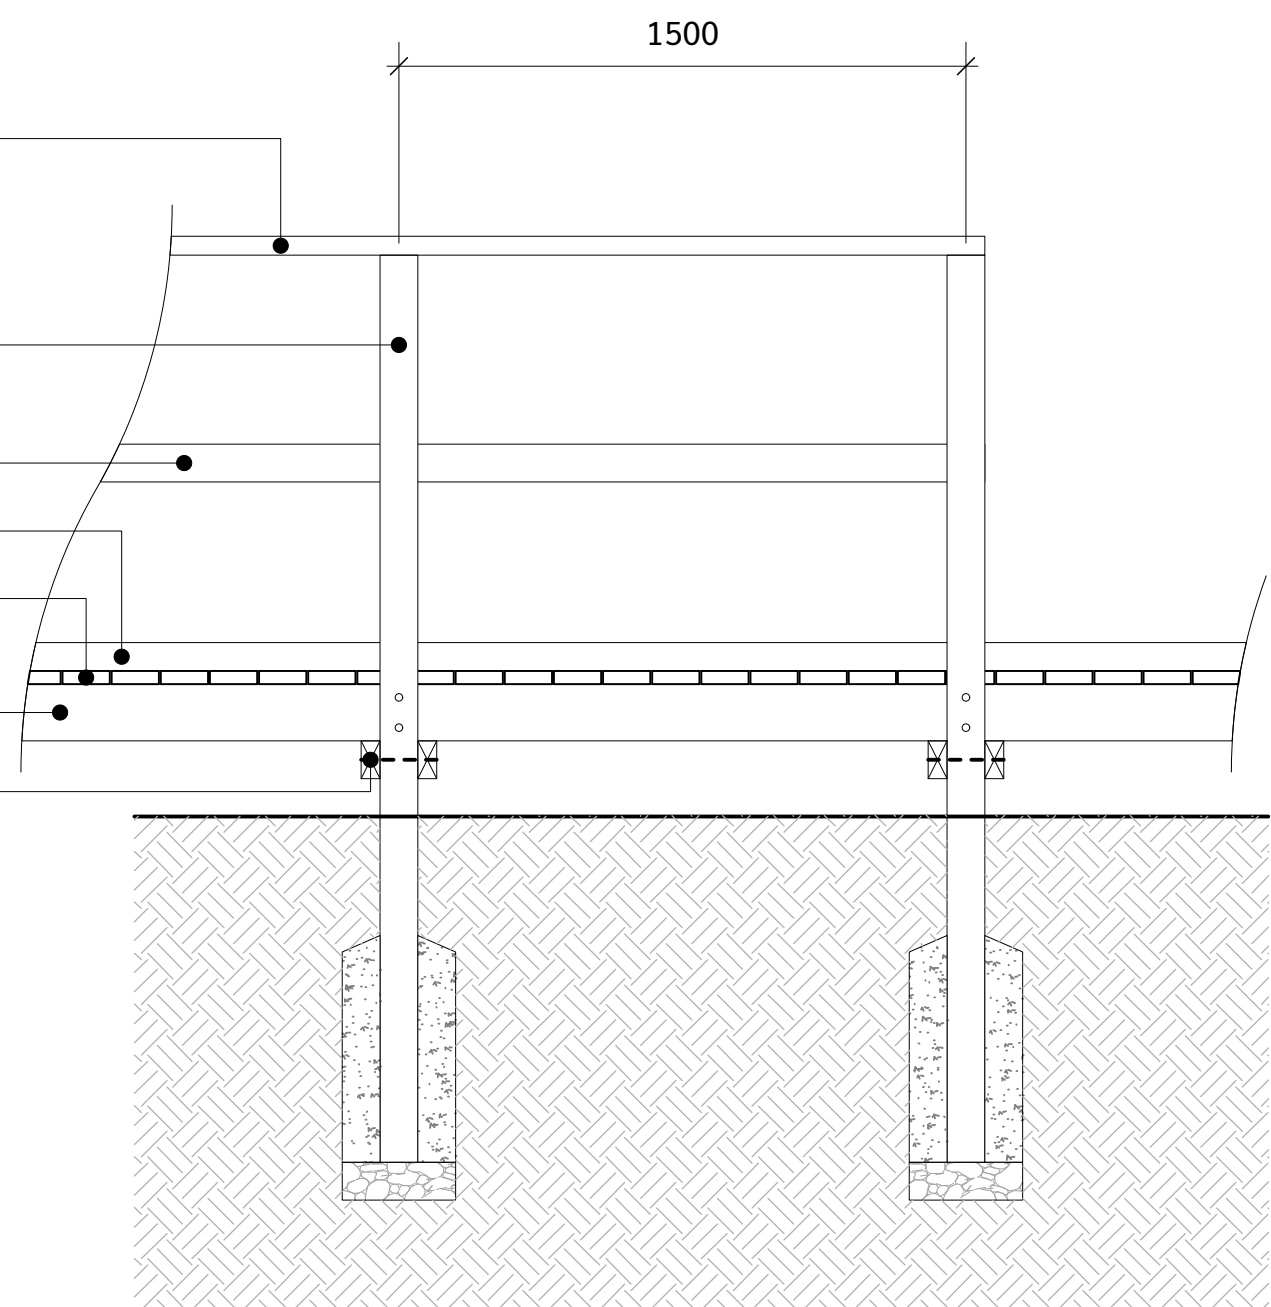

D03 Boardwalk - Indicative Construction - Elevation
0501 Scale: 1:20

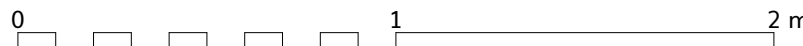P03		AH	27/07/26	Dimensions of Kick Board updated, anti slip strips note added
P02		AH	06/07/26	Handrail updated
P01		AH	24/06/26	First Issue
Rev:	Status	Appr	Date	Revision Notes
Note: All Dimensions must be checked on site and not scaled from this drawing. All cross references are to the latest revision of the relevant drawing or specification being referenced				
© Copyright				
				tel: 01376 573050 web: wwa.co.uk
Scale/North Point				
				
Client				
Alexandra Palace				
Contractor				
Job Title				
Boardwalk to Existing Birding Platform				
Drawing Title				
Boardwalk Indicative Details				
Status/Suitability				
S3 Suitable for internal review and comment				
Purpose of issue				
PRELIMINARY				
Scale			Drawing size	
1:20			ISO A1	
Drawn	HC	Checked	AH	Date
				22/06/2026
Orig				Rev
2640-WWA-XX-ZZ-D-L-0501				P03