
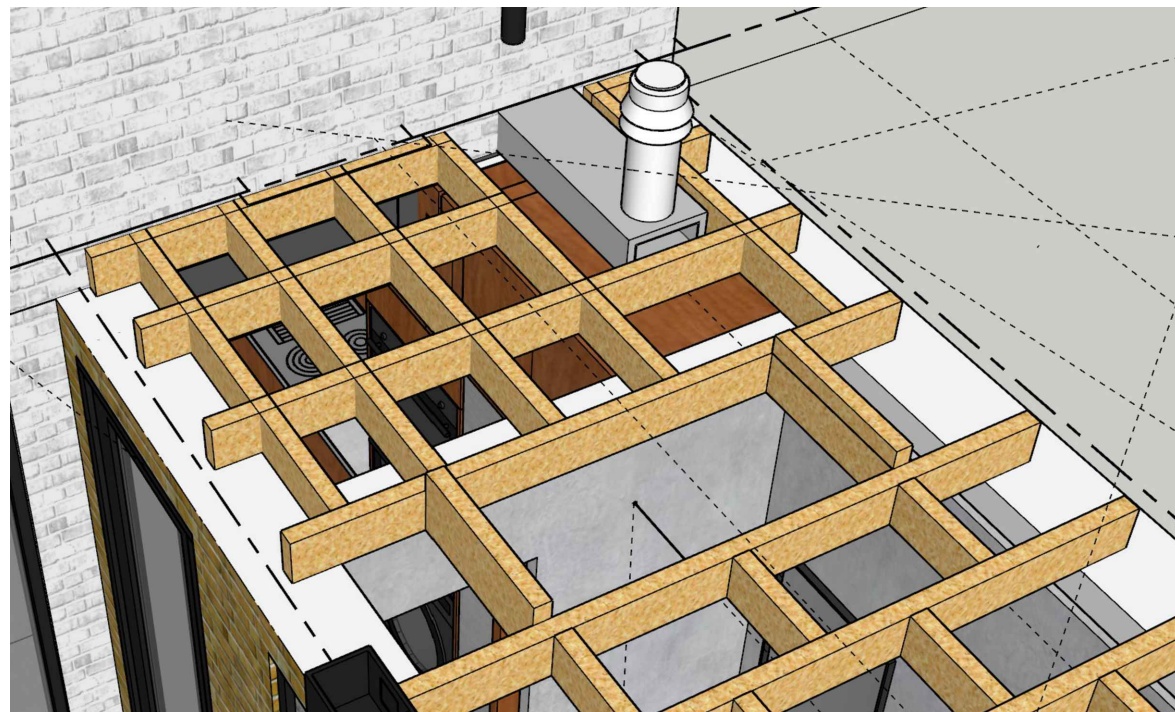


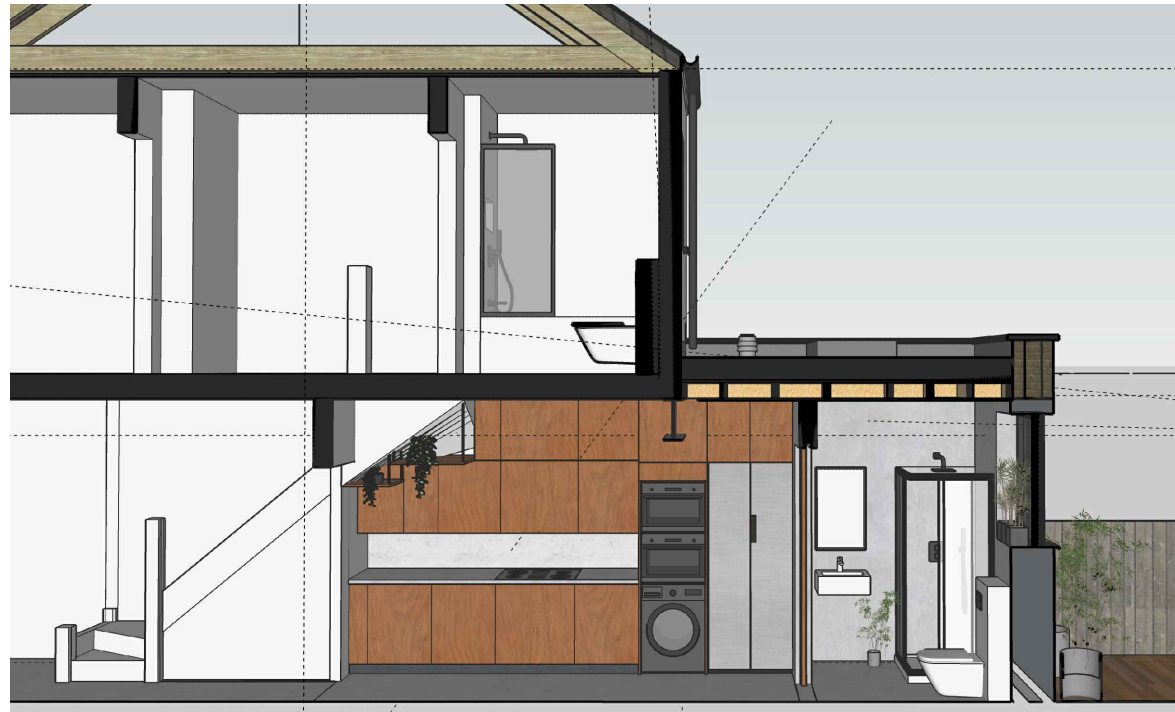

3D visual - Sections

Rev	Description	Date
-	Client Issue	19.07.26

Project Title 277 Lordship Lane Tottenham, London, N17 6AA			Scale 1:100 @ A3
Drawing Title Proposed 3D Visuals Sections			Job No 6010
Drawn JC	Status PL	Checked	Date 28.02.2026
Dwg No L(0)05			Rev No -