
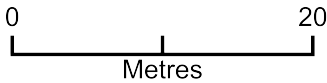


Proposed Block Plan - 19 Homecroft Road, N22 5EL

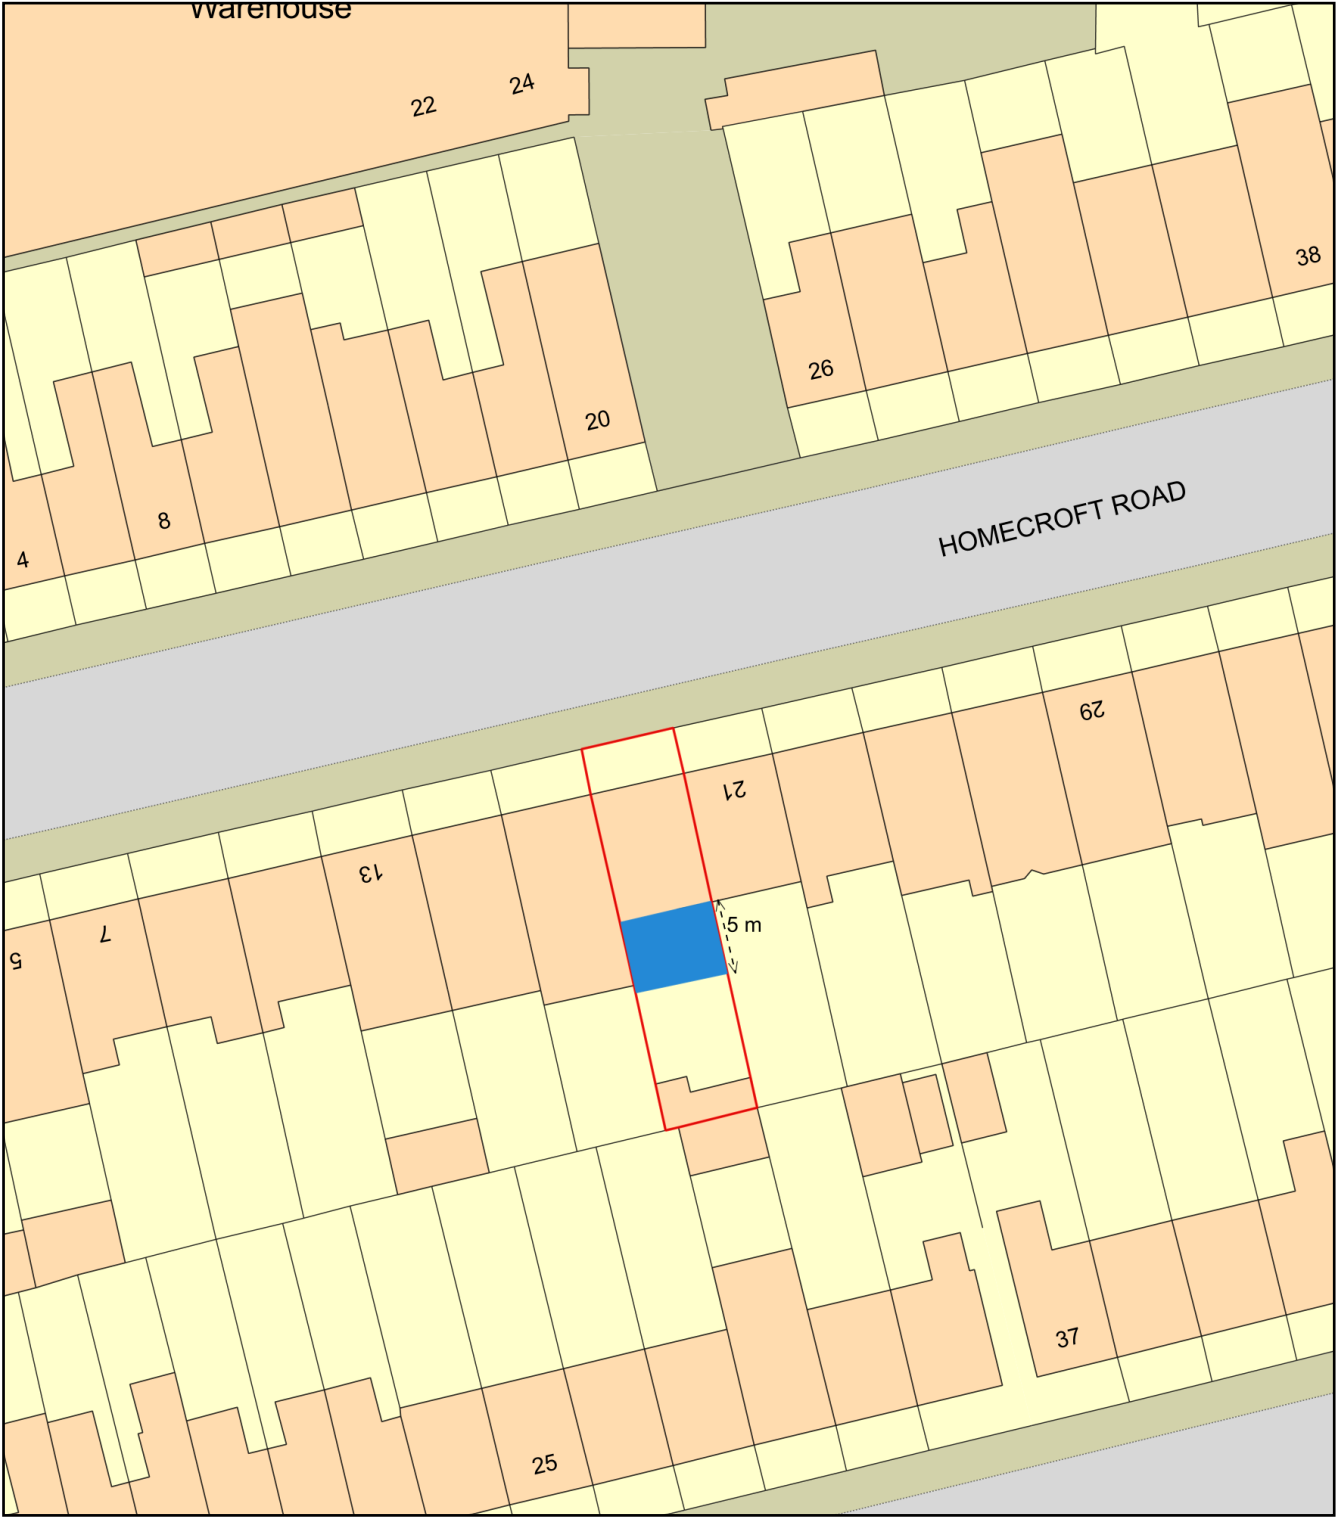

Plan Produced for: MINIMASPACE

Date Produced: 31 Jul 2026

Plan Reference Number: TQRQM26212044147008

Scale: 1:500 @ A4