



34 Lancaster Rd, N4

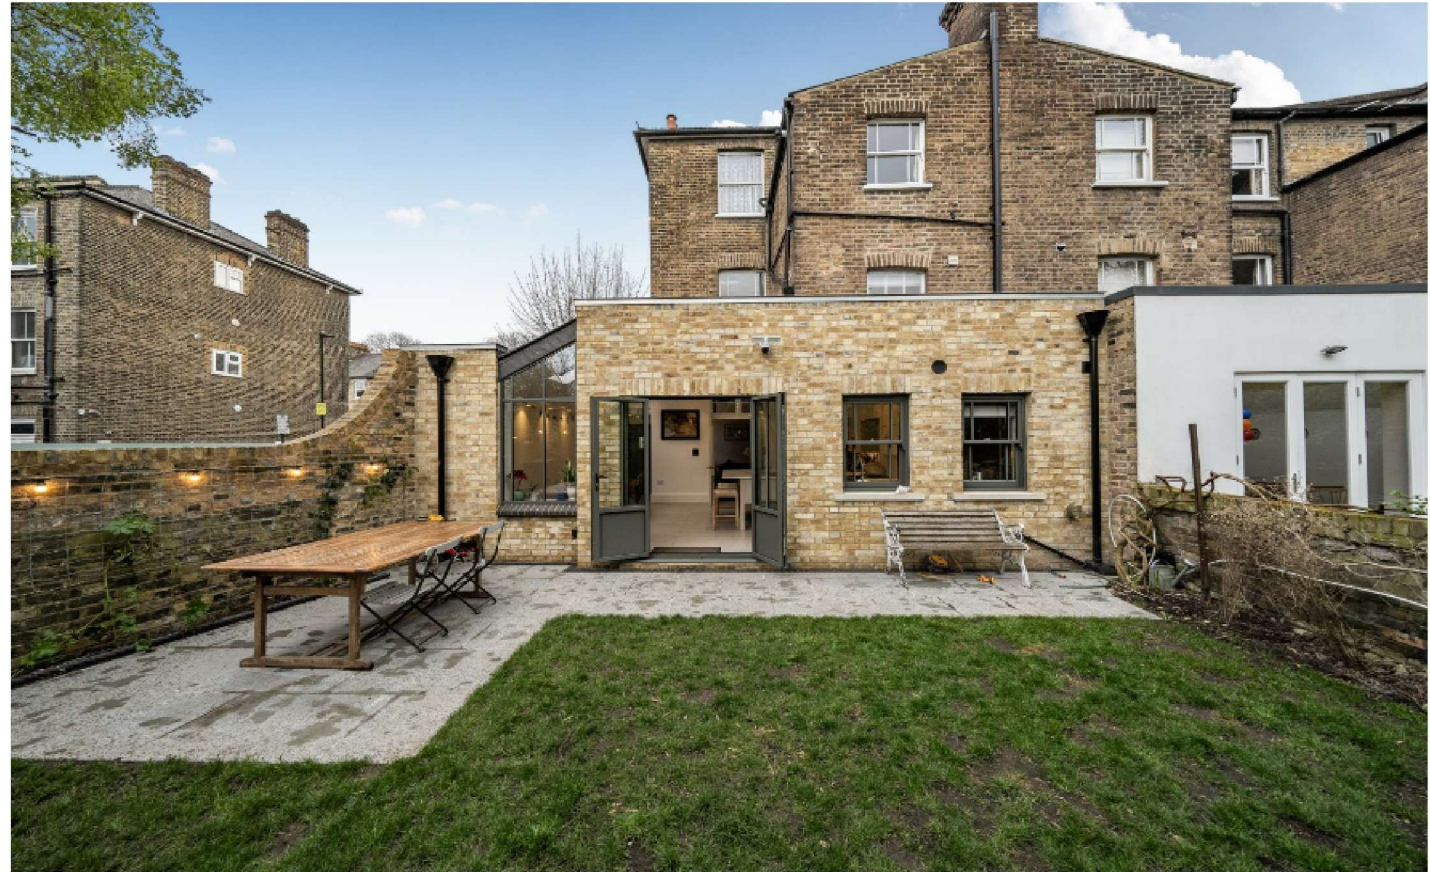

56 Lancaster Rd, N4 (Our previous project)

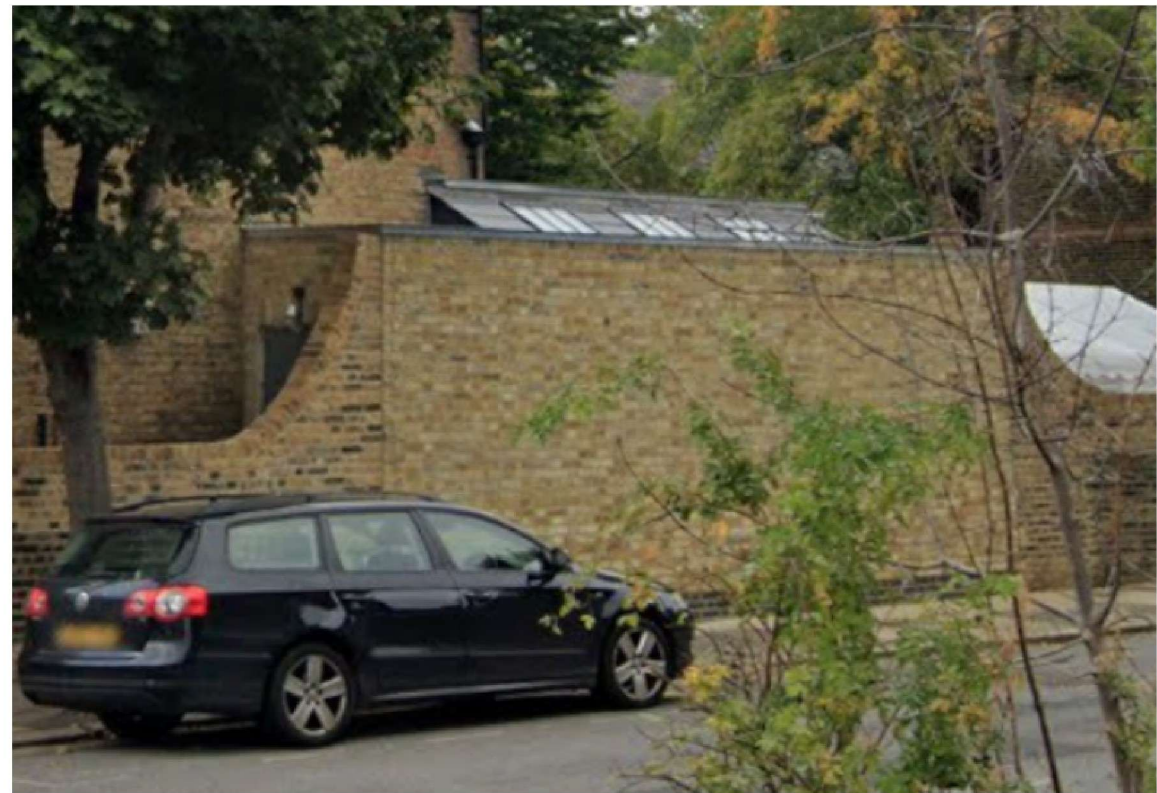

Precedents - Extensions Built up to Highway Boundry

123 Staplethall Rd, N4 4RD

REVISIONS		
	MM/DD/YY	REMARKS
1	___/___/___	...
2	___/___/___	...
3	___/___/___	...
4	___/___/___	...
5	___/___/___	...